PROPOSED STABLES, TACK ROOM AND FODDER STORE AT NETHERFIELD FARM 21 HUDDERSFIELD ROAD, PENISTONE S36 7BU FOR MR & MRS M. J. I. PEARSON.

SCALES :- 1 - 50 & 1 - 100.

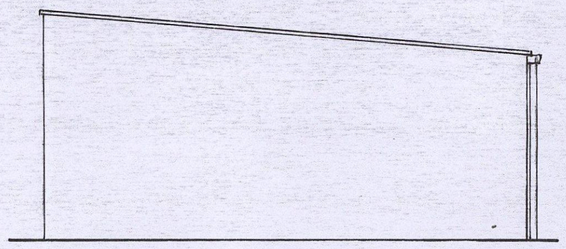

SIDE ELEVATION

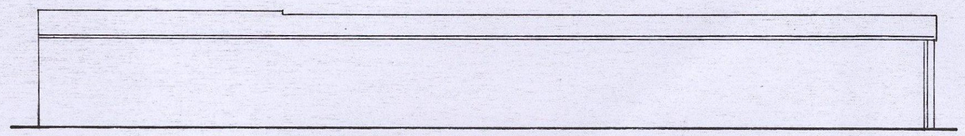

REAR ELEVATION

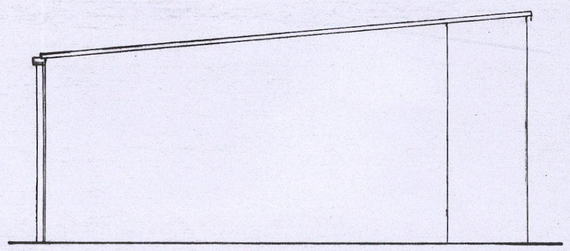

SIDE ELEVATION

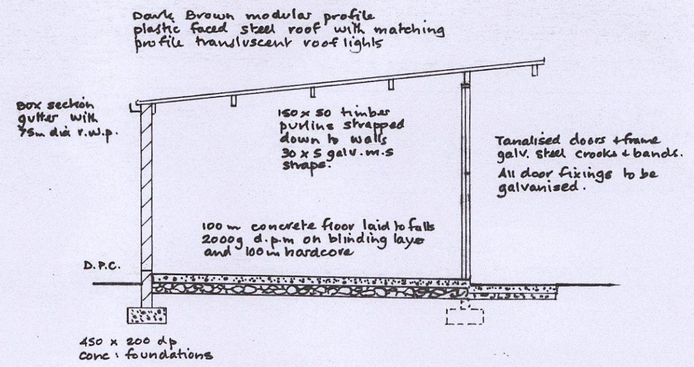

SECTION

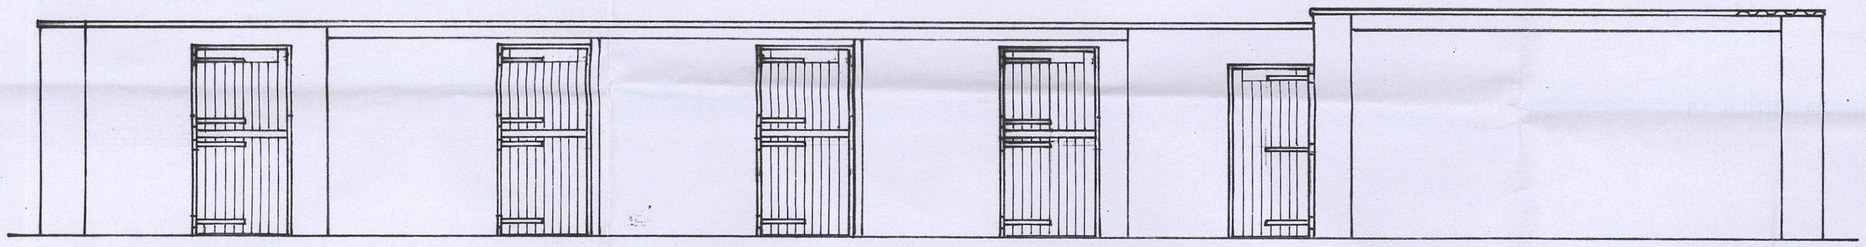

FRONT ELEVATION

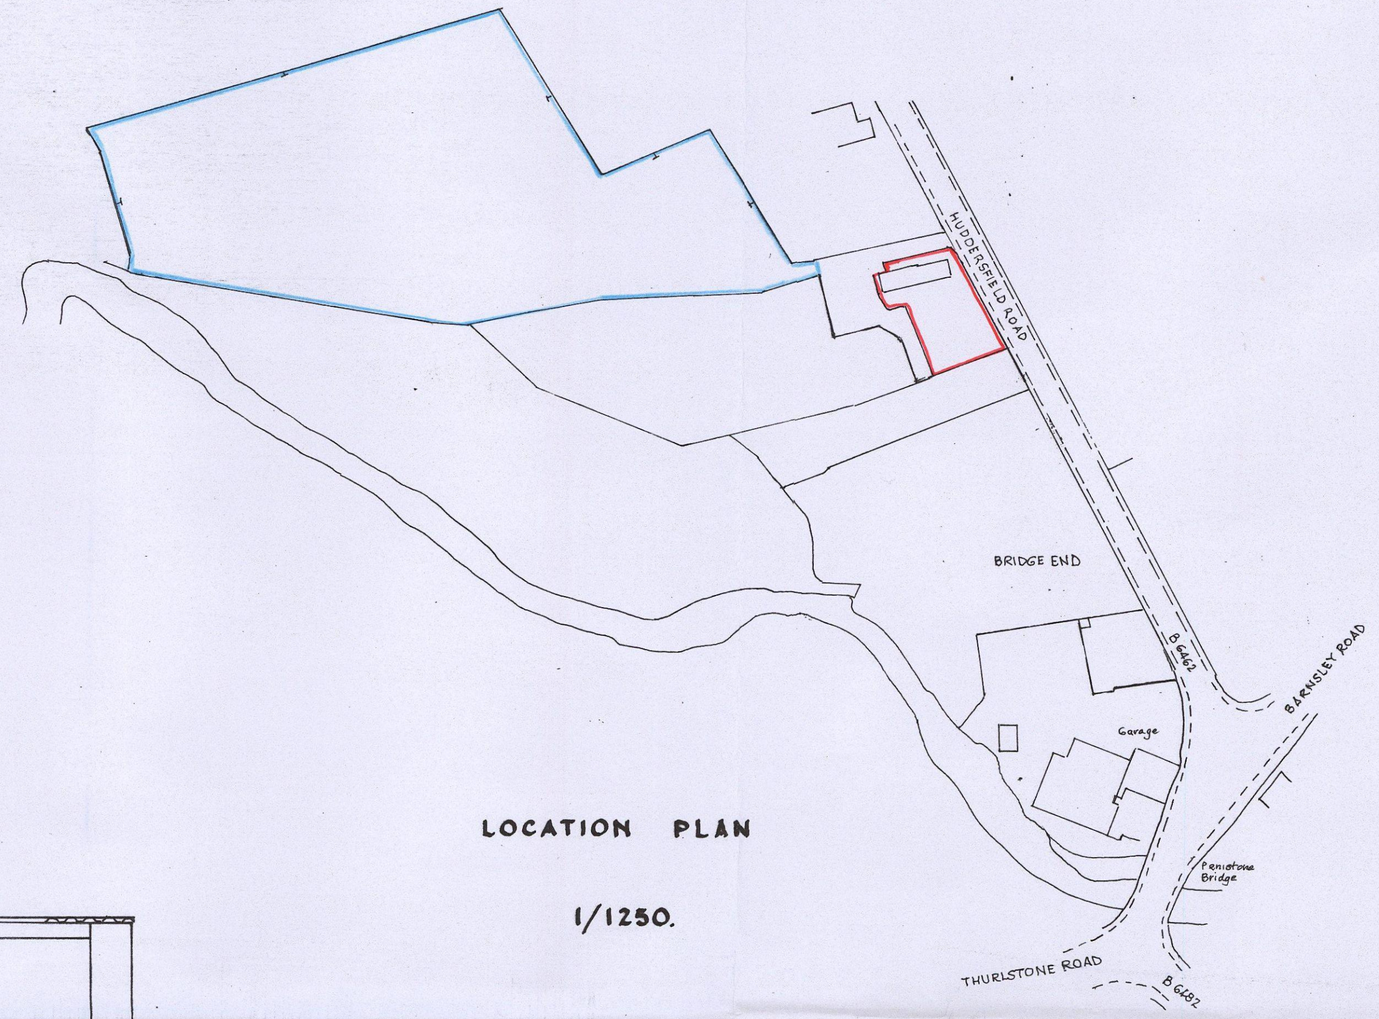

LOCATION PLAN

1/1250.

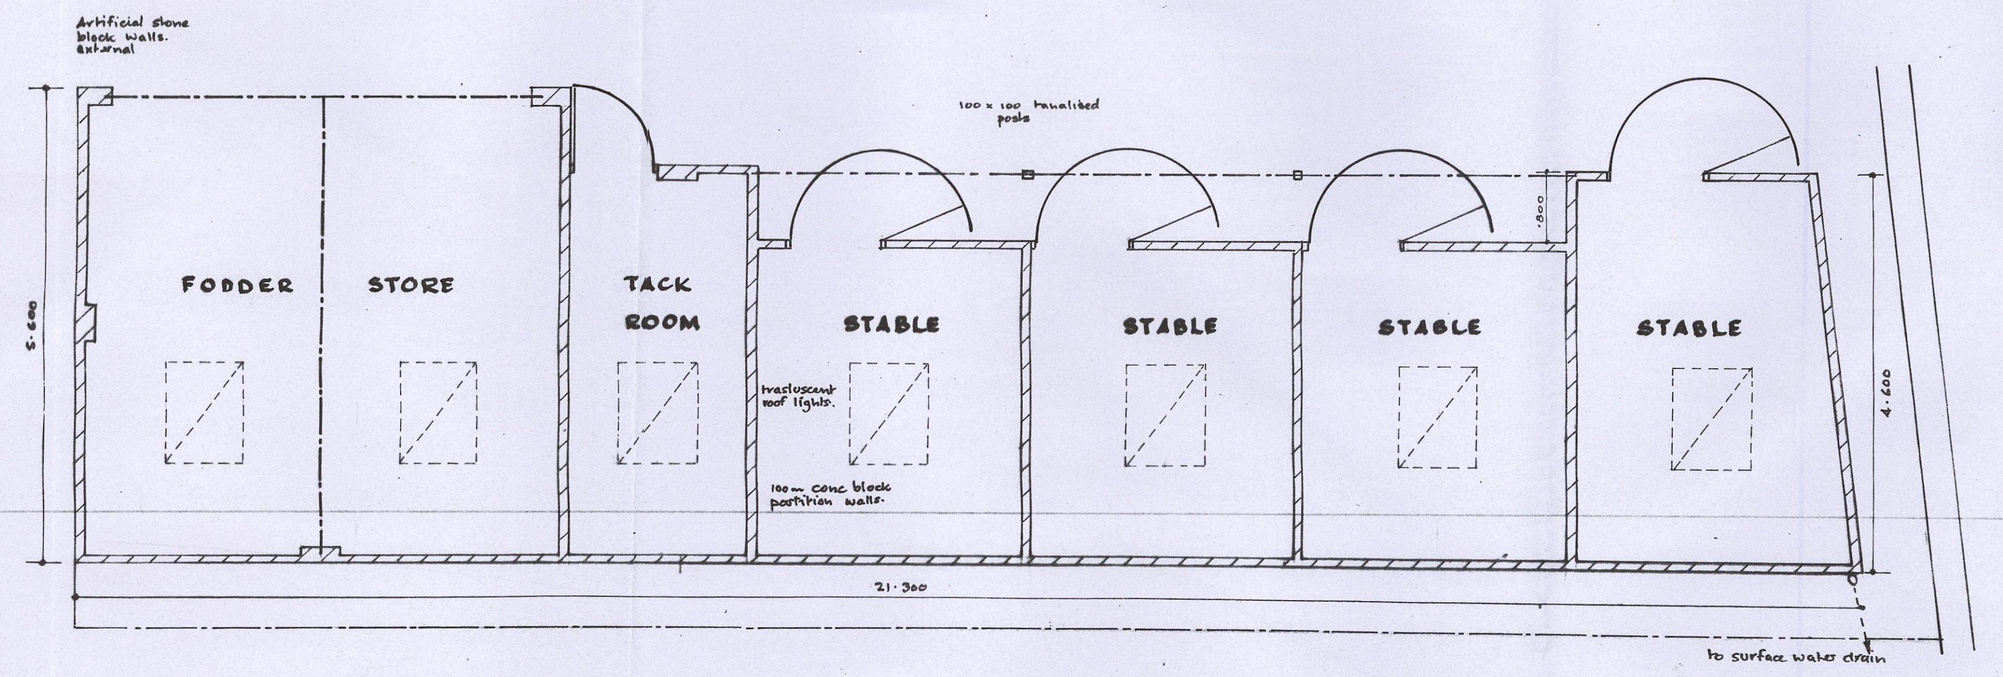

PLAN

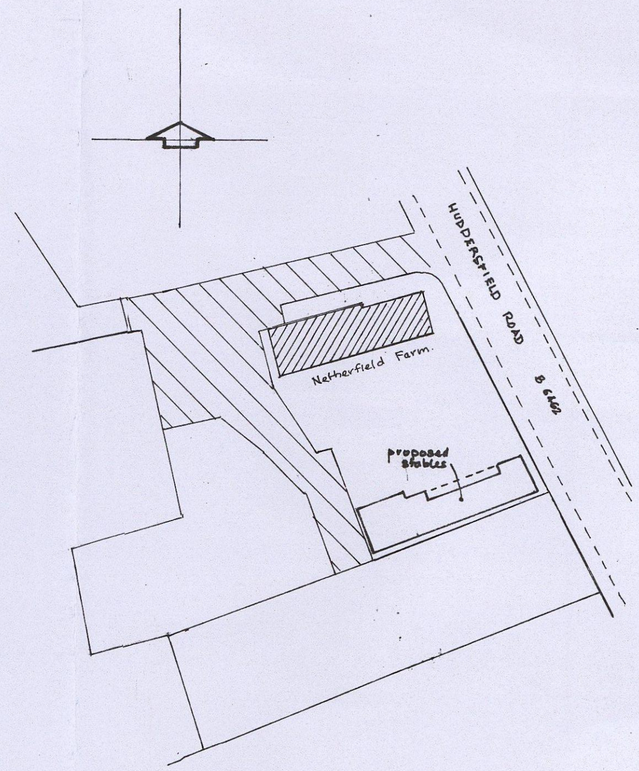

BLOCK PLAN

1/500.

BMBC
CORPORATE MAIL ROOM
- 9 FEB 2015
Received by:
ORIGINAL COPY