
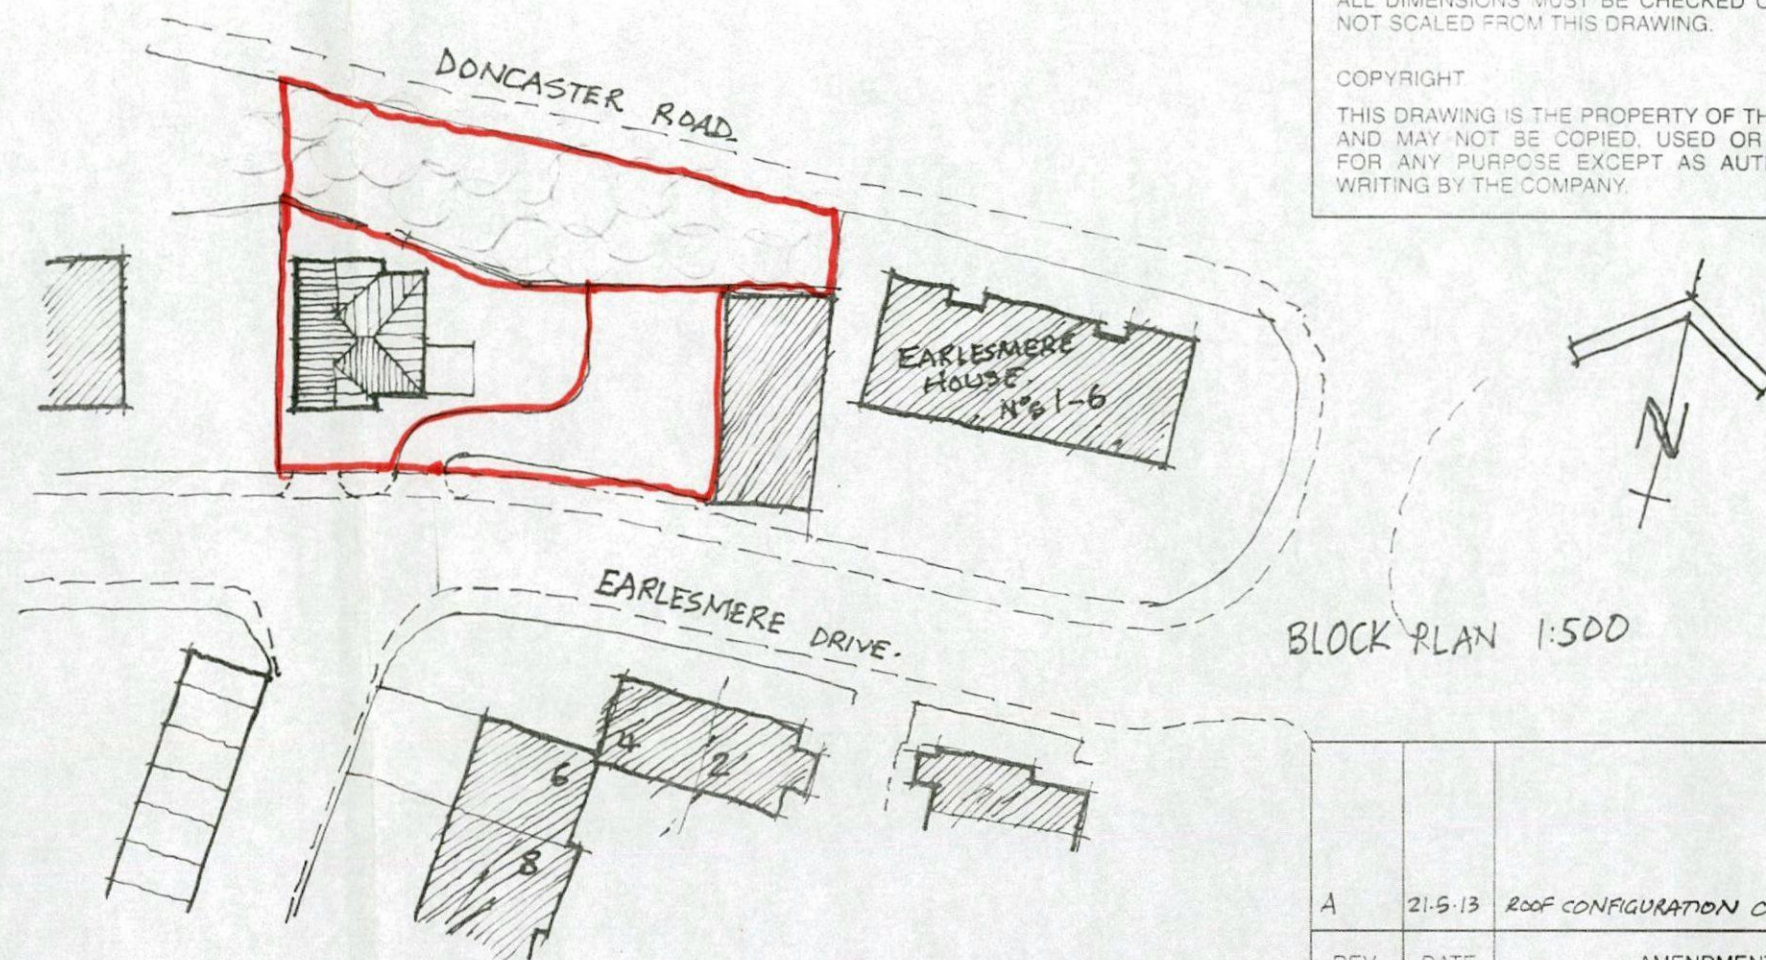


NOTE:
ALL DIMENSIONS MUST BE CHECKED ON SITE AND NOT SCALED FROM THIS DRAWING.

COPYRIGHT
THIS DRAWING IS THE PROPERTY OF THE COMPANY AND MAY NOT BE COPIED, USED OR DISCLOSED FOR ANY PURPOSE EXCEPT AS AUTHORISED IN WRITING BY THE COMPANY.

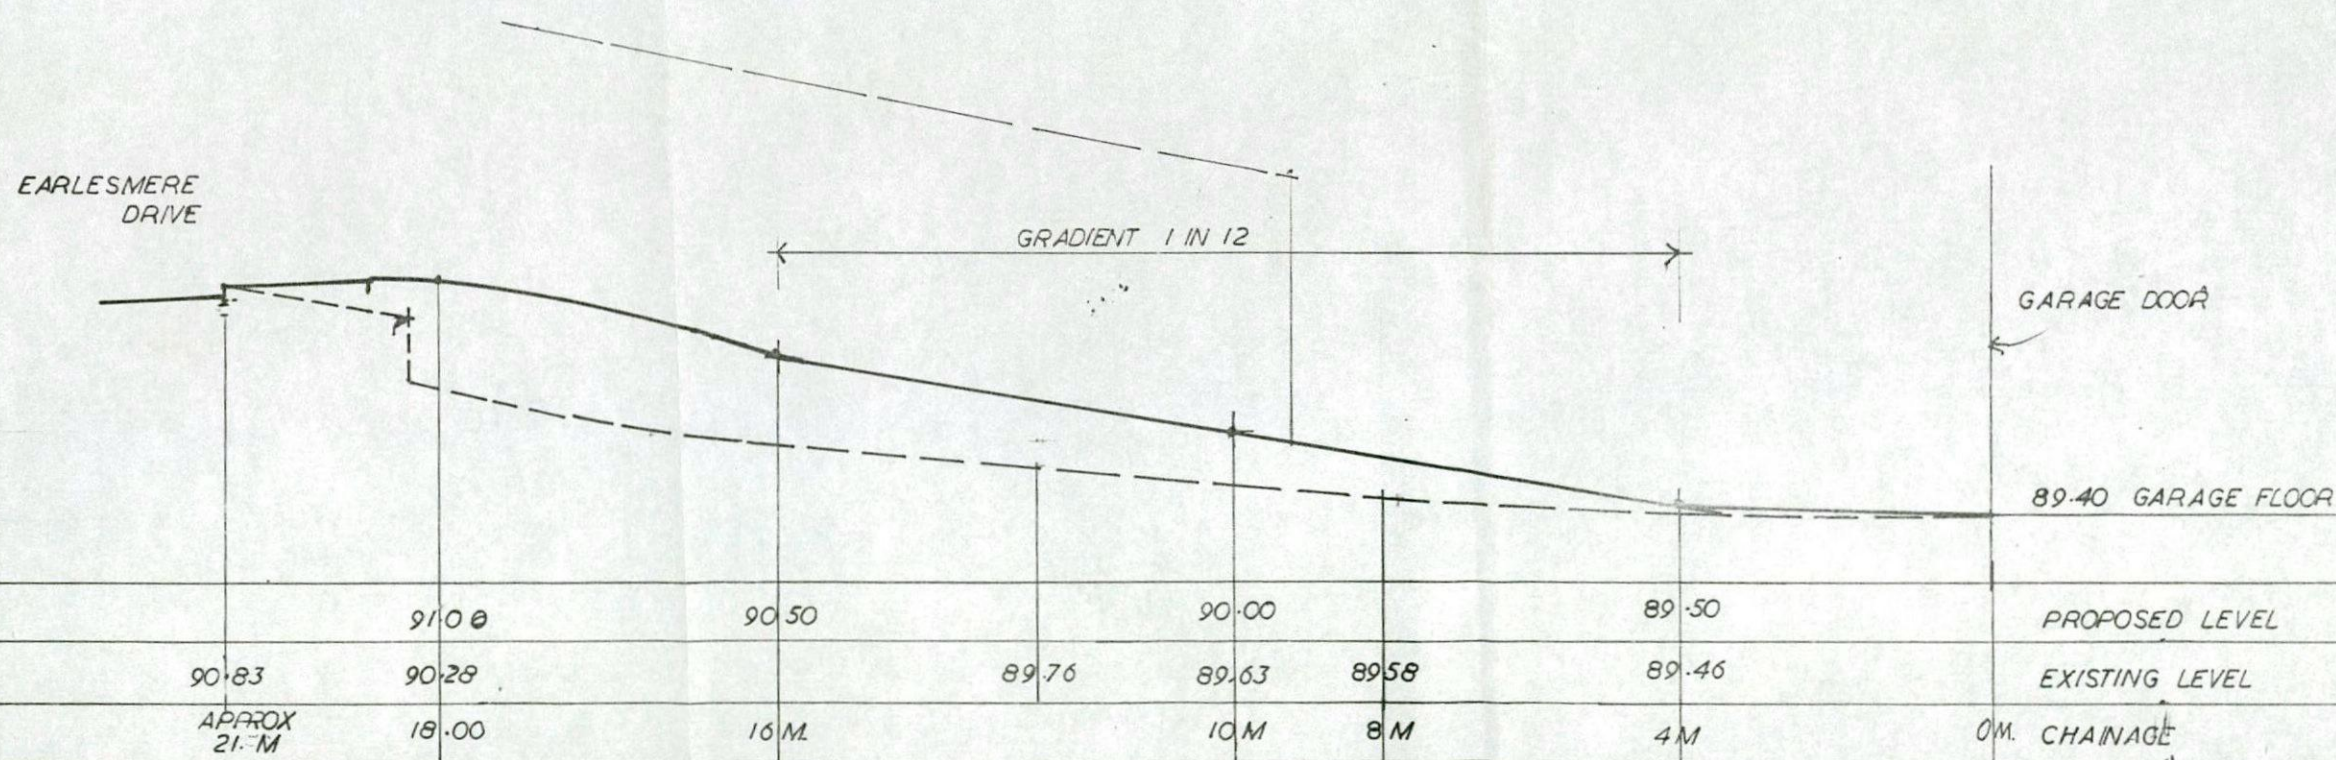

LONGITUDINAL SECTION ALONG C OF ACCESS DRIVE.
EXAGGERATED SCALE. HORIZONTAL 1:100. VERTICAL 1:50.

A	21.5.13	ROOF CONFIGURATION CHANGED
REV.	DATE	AMENDMENT
CLIENT SILKSTONE DEVELOPMENTS		
TITLE BLOCK PLAN + SECTION THRO ACCESS. PROPOSED DETACHED HOUSE WITH NEW ACCESS TO GARAGES. EARLESMERE DRIVE ARDSLEY. BARNSELY.		
 P. Dimelow B.A. hons Dip Arch. M.A. Architectural Design and Planning Consultant Ash Barn Finkle Street Wortley Sheffield. S35 7DH 0114 2884937		
SCALE SEE PLANS	DATE JANUARY 2012	DRAWN PD.
DRAWING No. SDA - 611-6.	REV. A.	