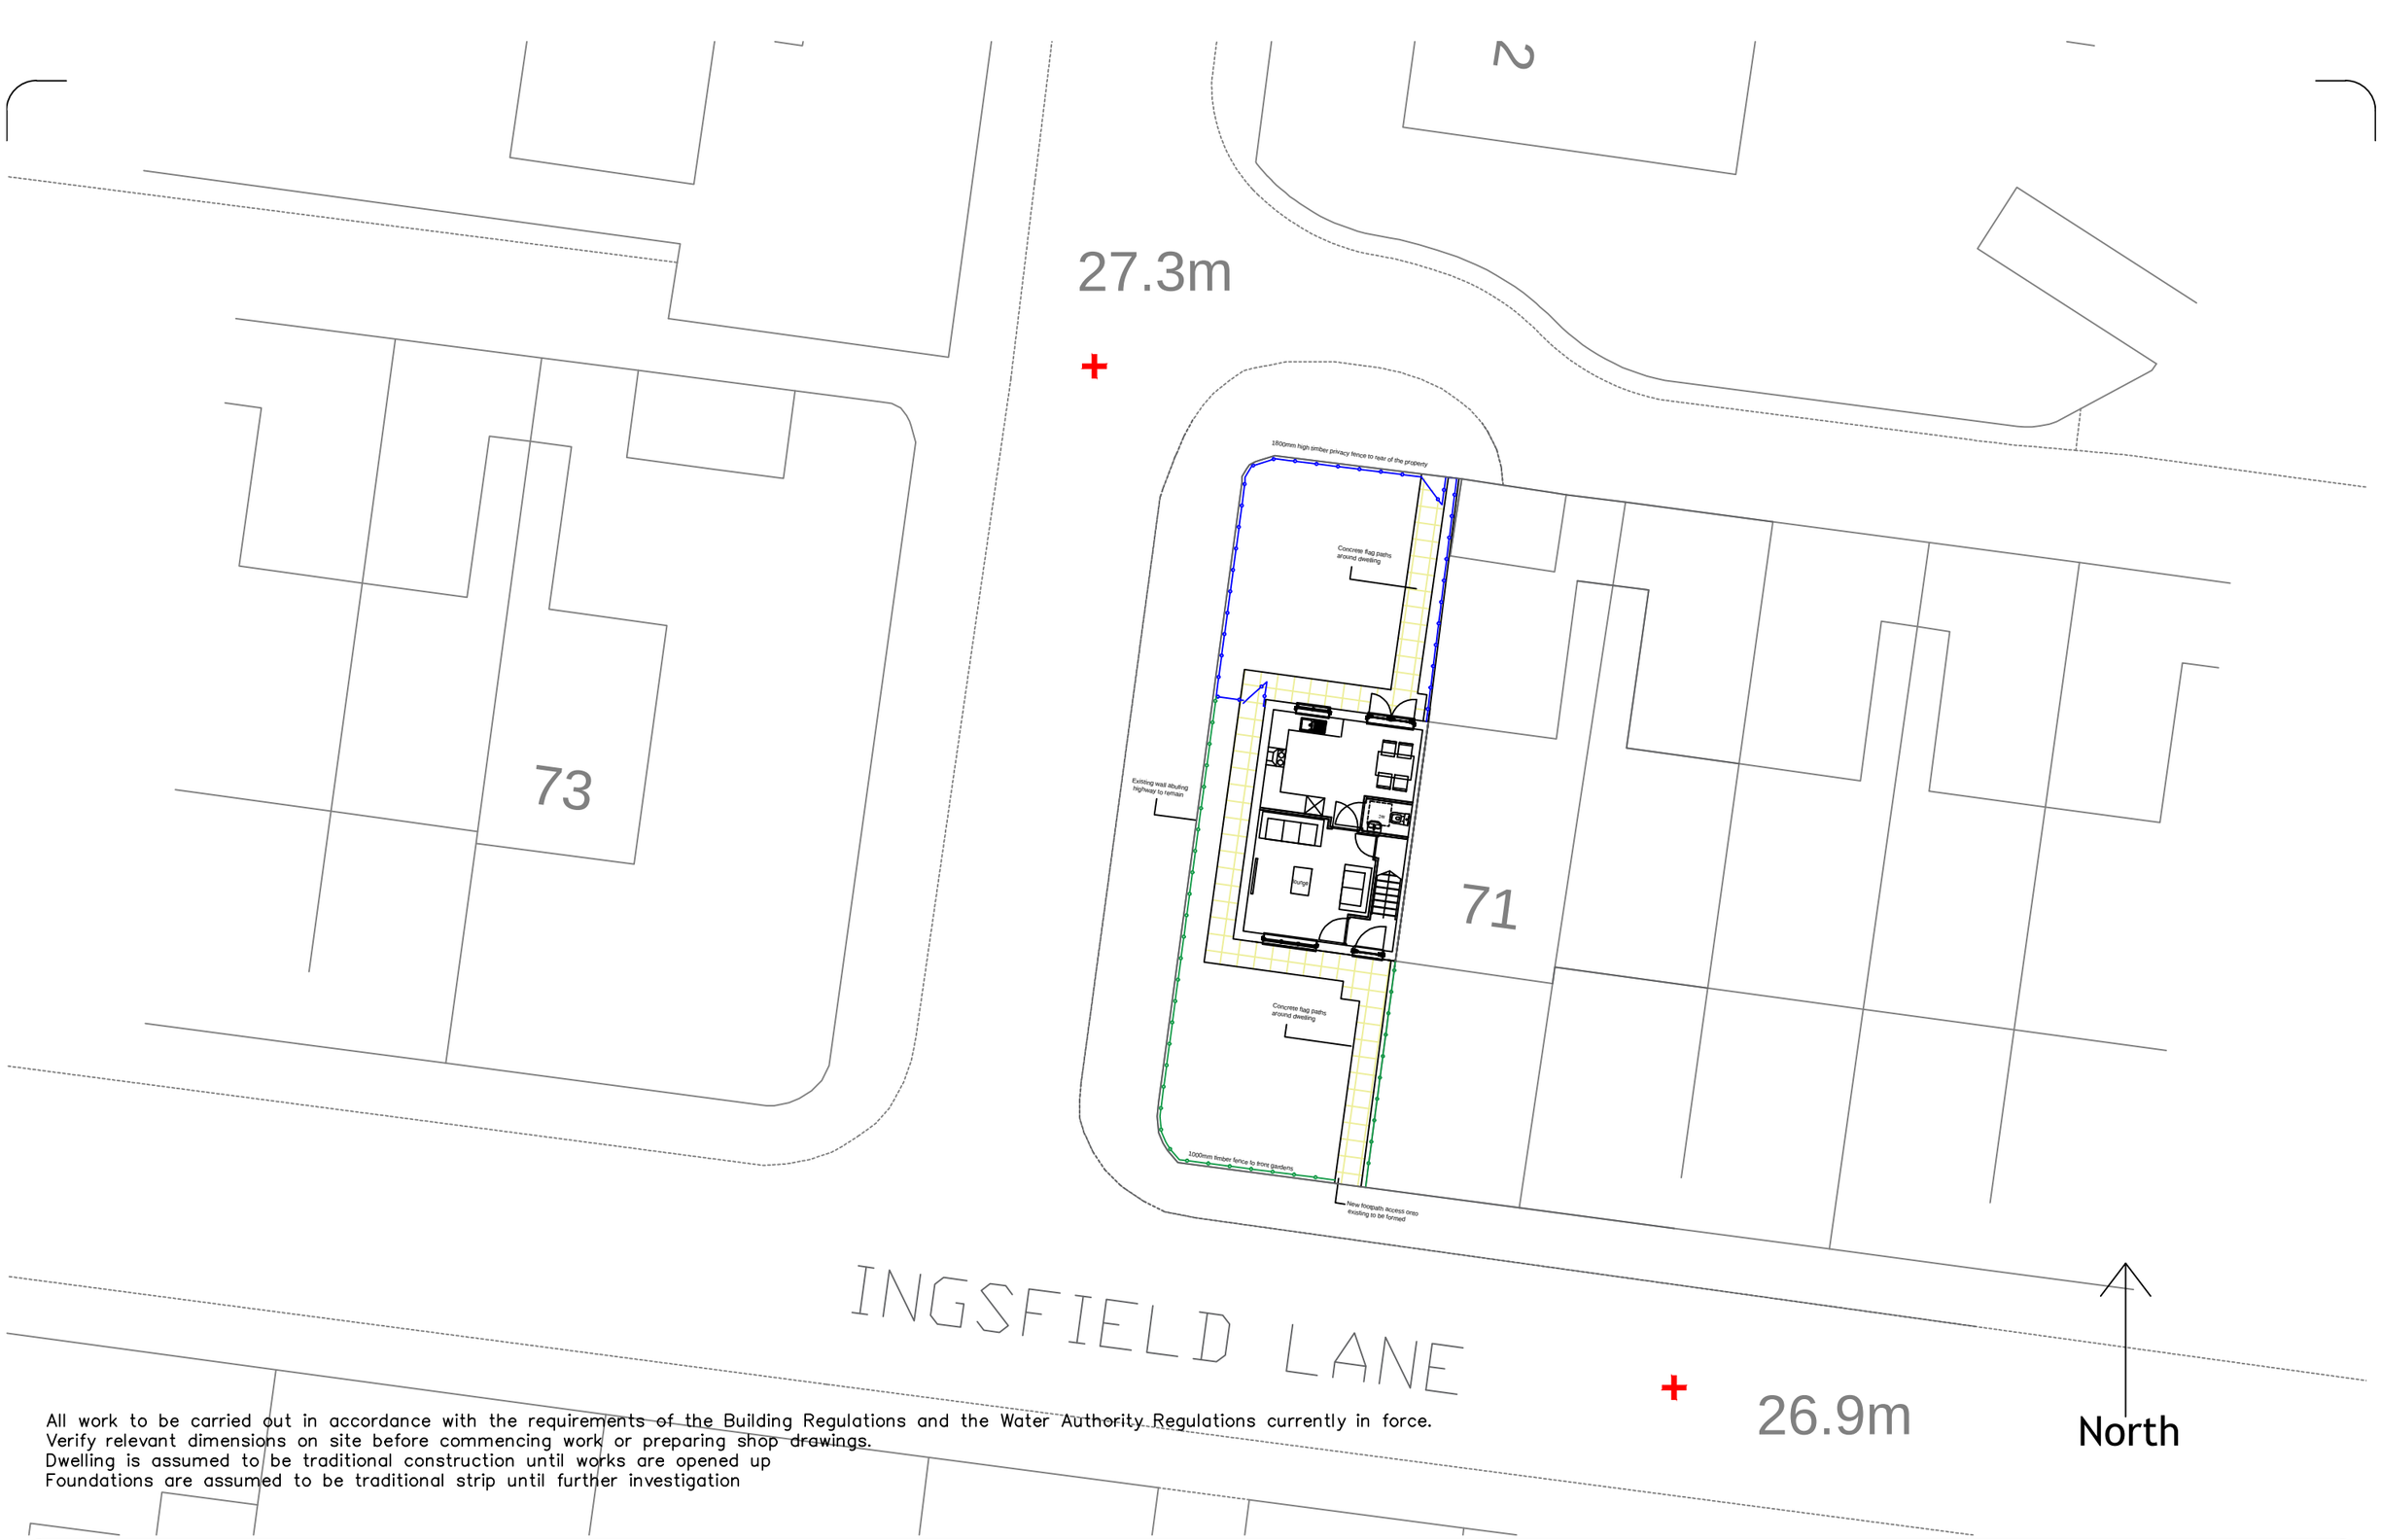

All work to be carried out in accordance with the requirements of the Building Regulations and the Water Authority Regulations currently in force.
Verify relevant dimensions on site before commencing work or preparing shop drawings.
Dwelling is assumed to be traditional construction until works are opened up
Foundations are assumed to be traditional strip until further investigation

Project	Title	Drawing No -	
71 Ingsfield Lane, Bolton on Dearne, Rotherham, S63 8ED	Proposed Site Plan	001-002-BH	Scale - 1 : 200 Date - 26-1-20 Drawn By - BH