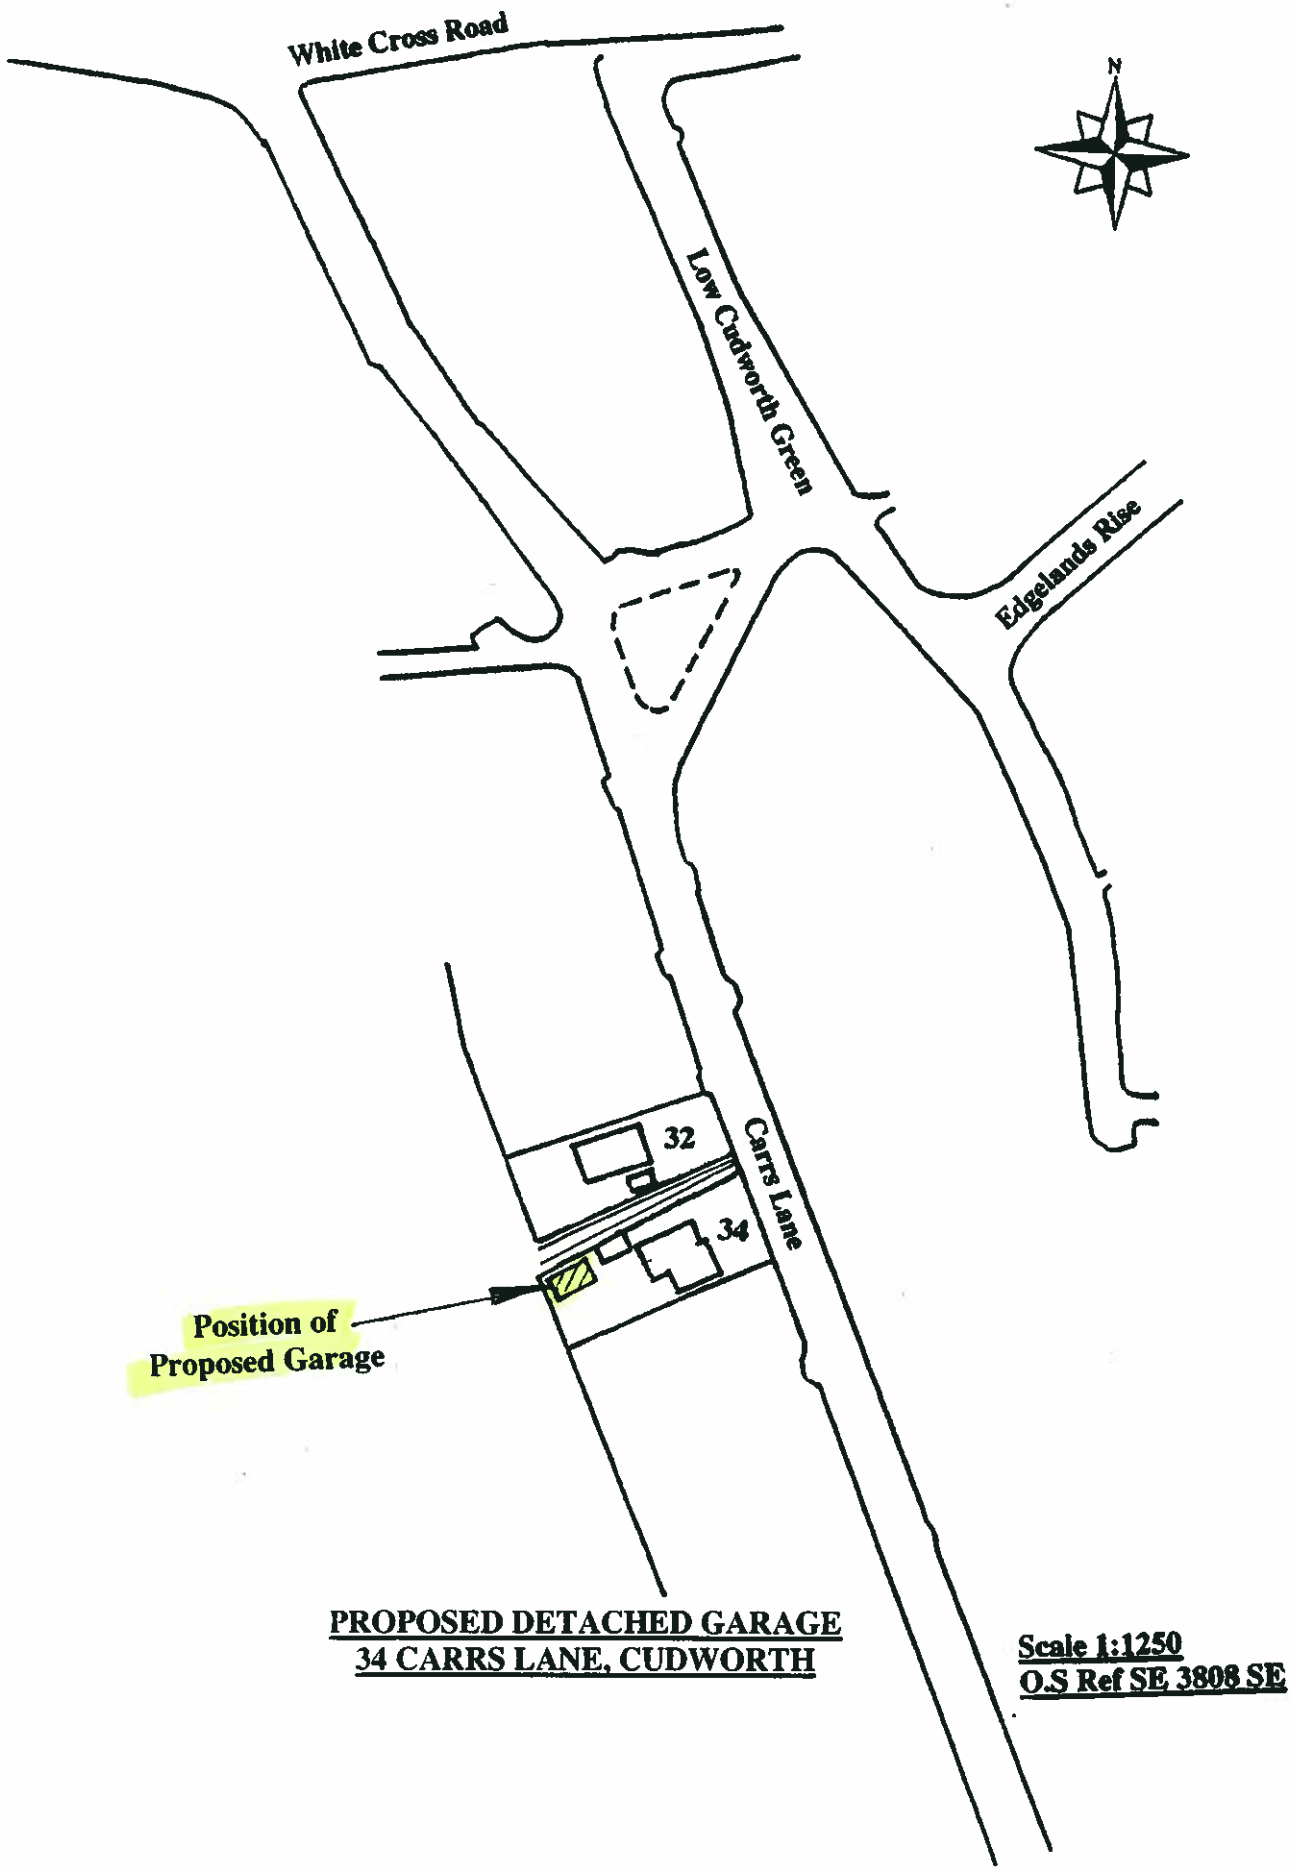

PROPOSED DETACHED GARAGE
34 CARRS LANE, CUDWORTH

Scale 1:1250
O.S Ref SE 3808 SE

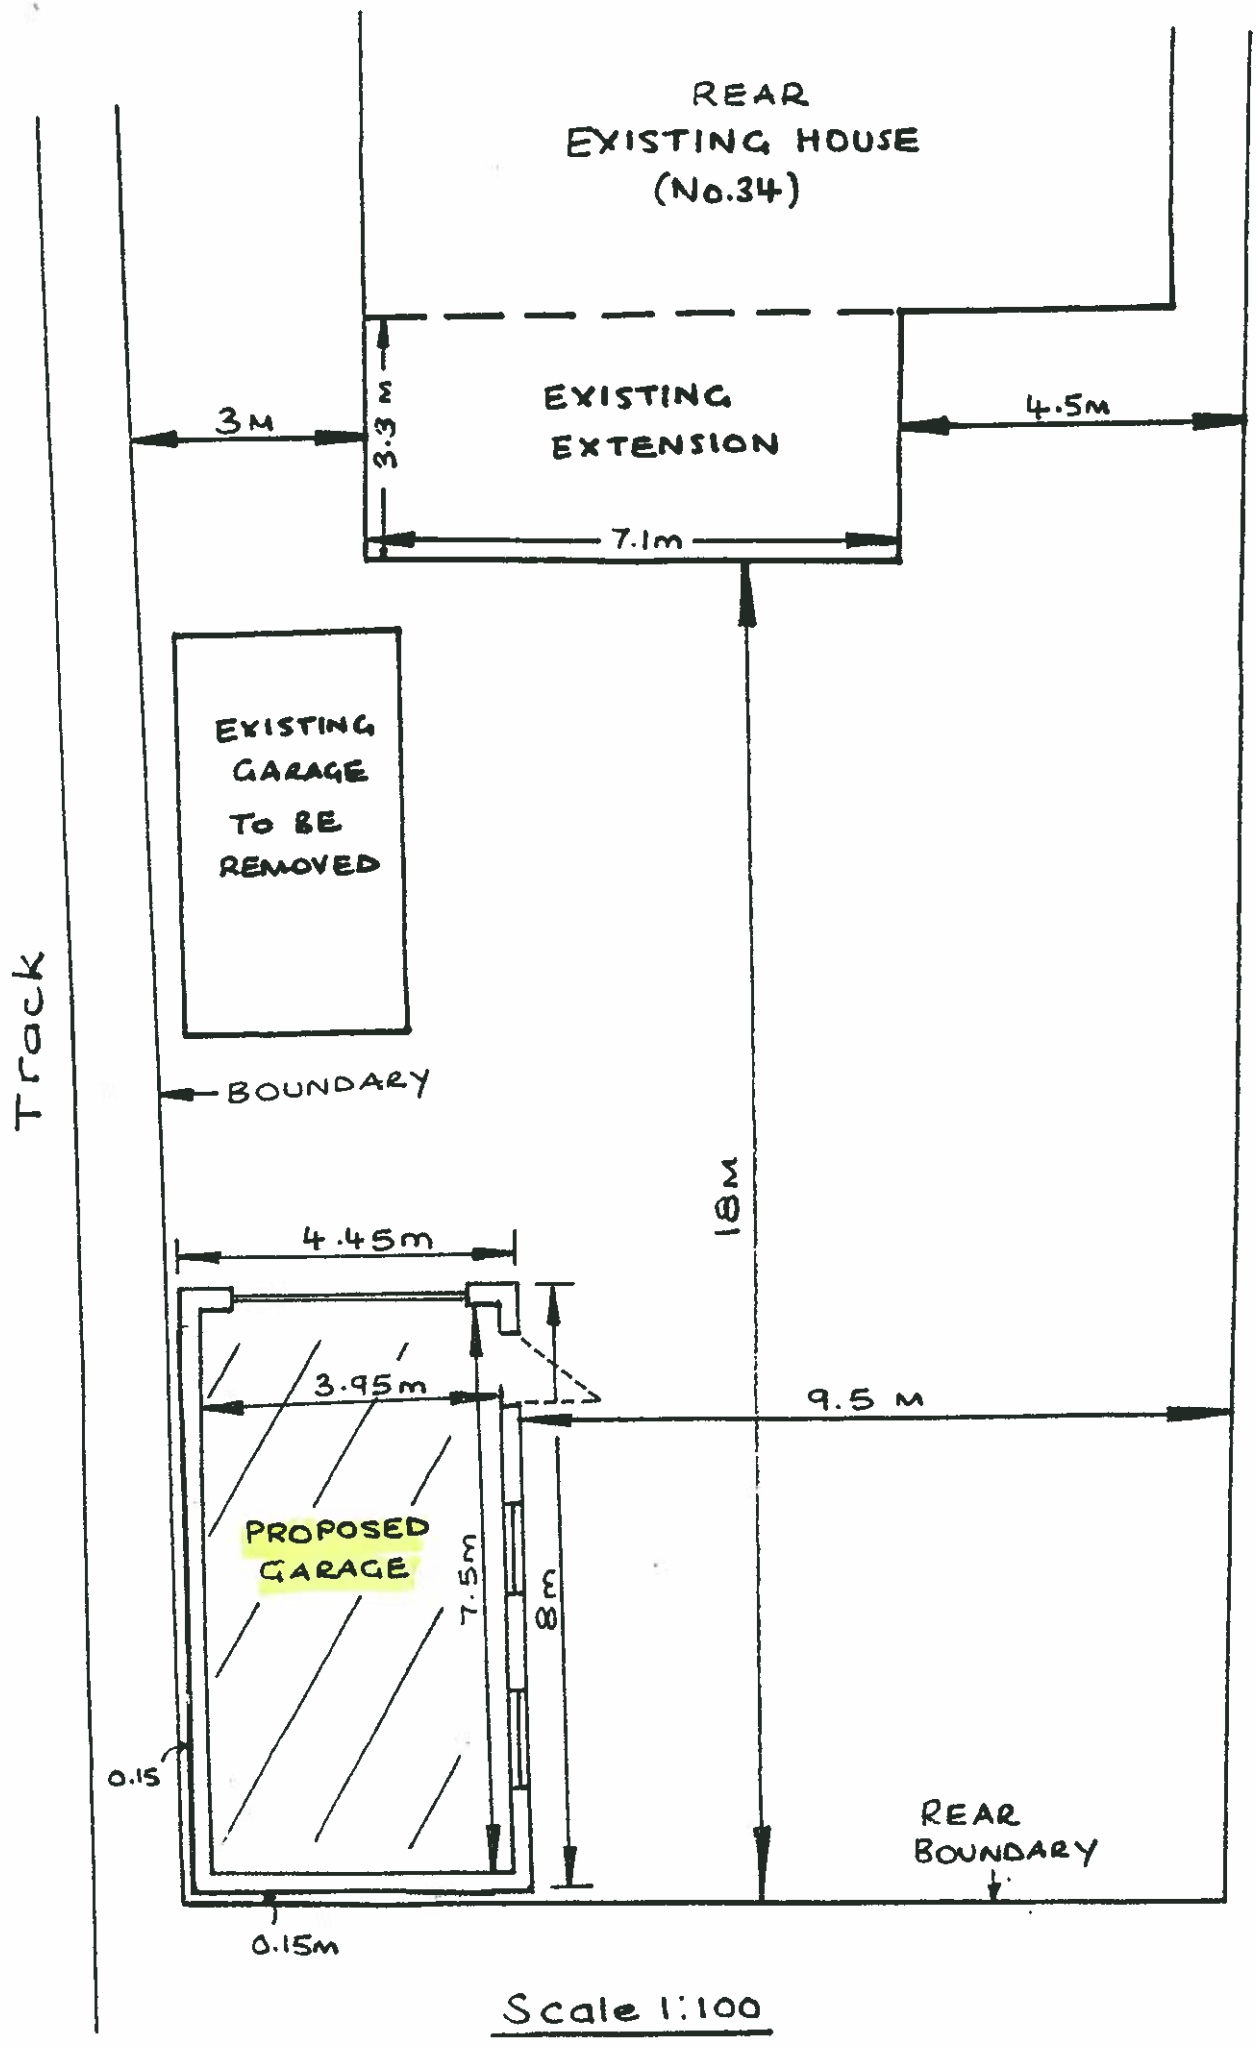
REAR
EXISTING HOUSE
(No.34)
EXISTING
EXTENSION
3M
3.3M
4.5M
7.1m
EXISTING
GARAGE
TO BE
REMOVED
BOUNDARY
Track
18M
4.45m
3.95m
9.5 M
PROPOSED
GARAGE
7.5m
8m
0.15
0.15m
REAR
BOUNDARY

Scale 1:100