




proposed elevation facing north - east




proposed elevation facing south - west




proposed elevation facing south - east

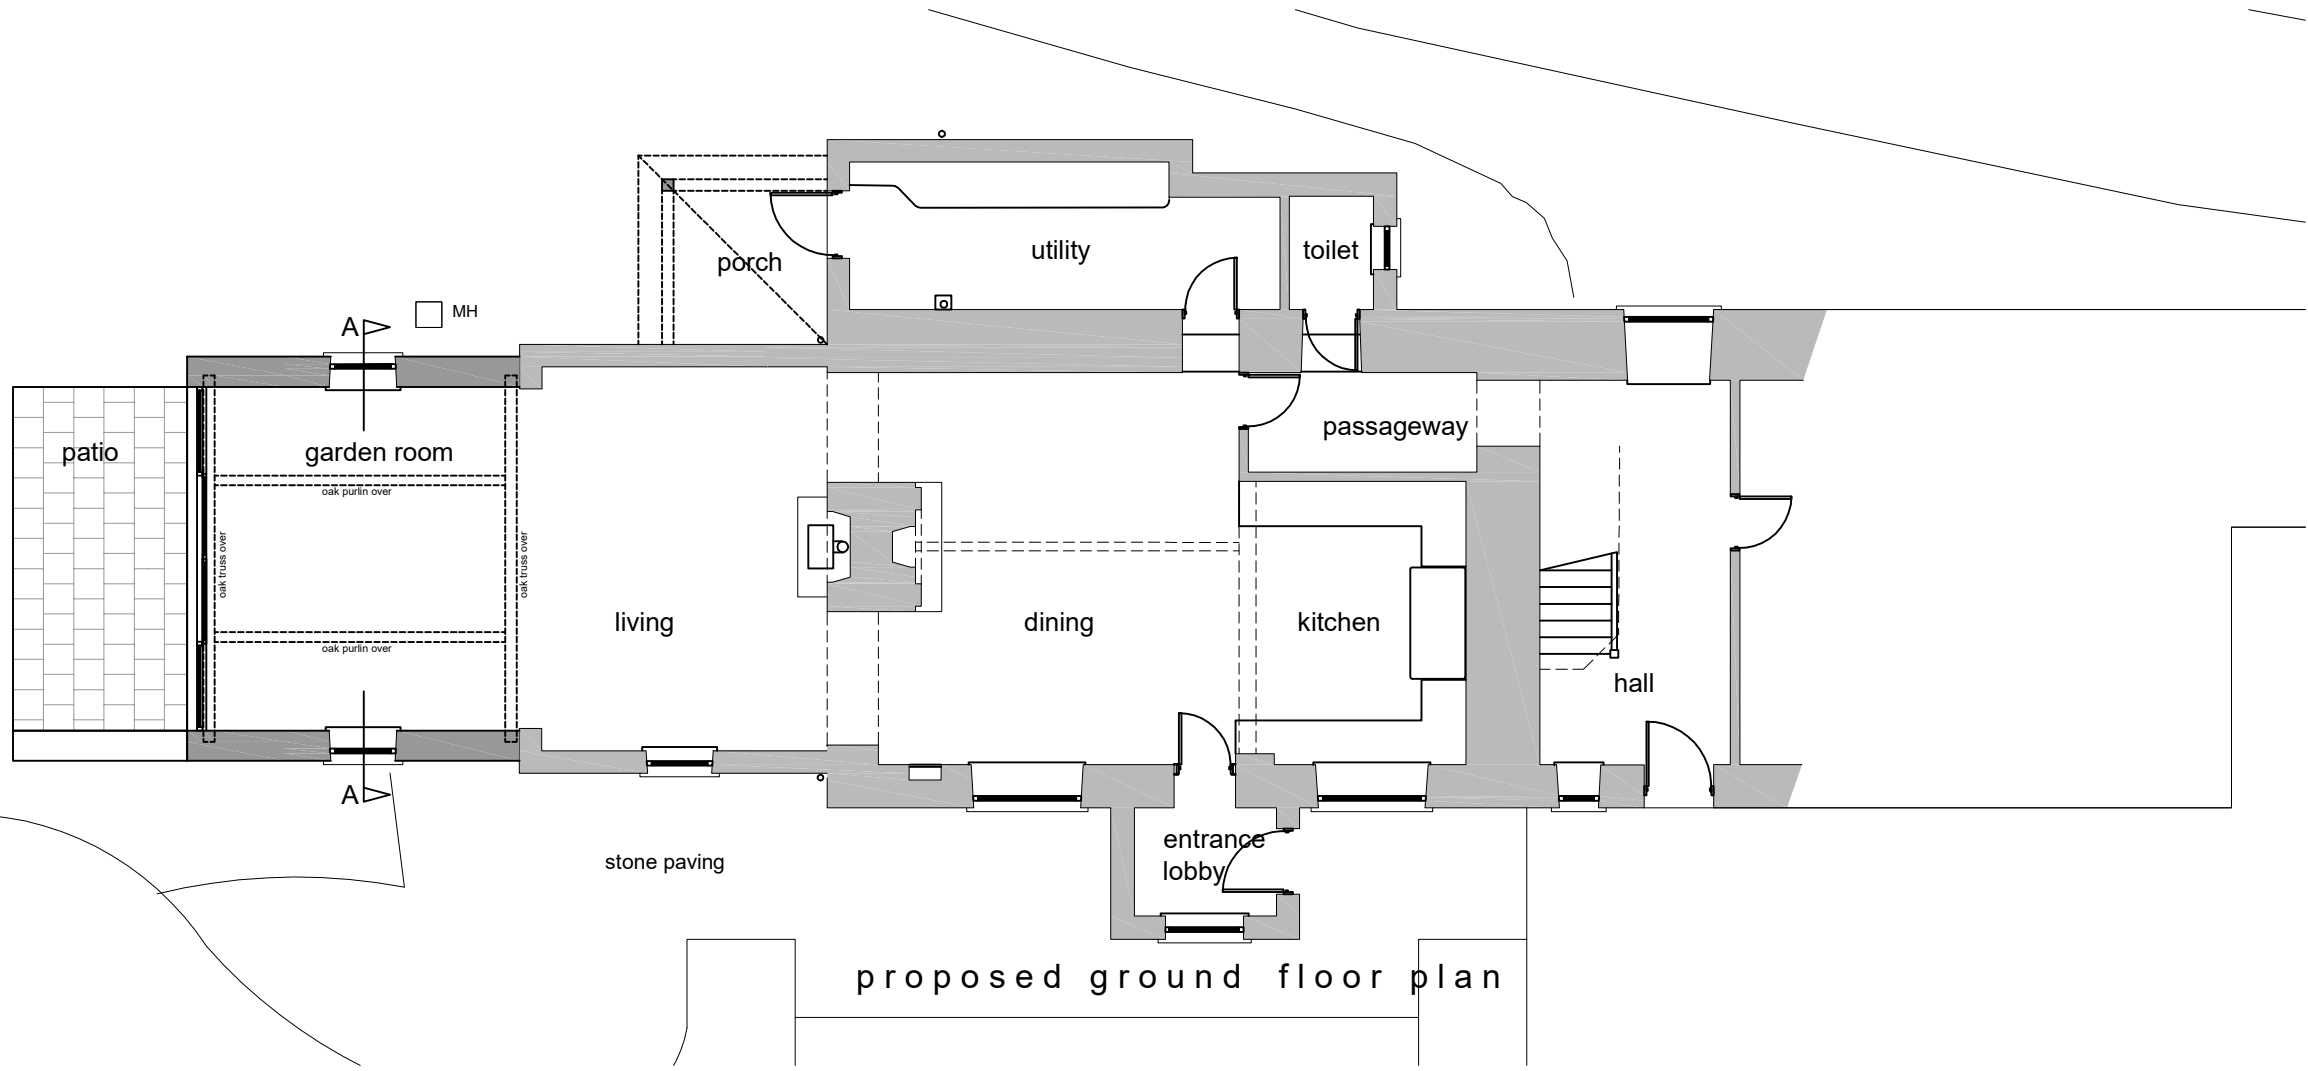

proposed ground floor plan

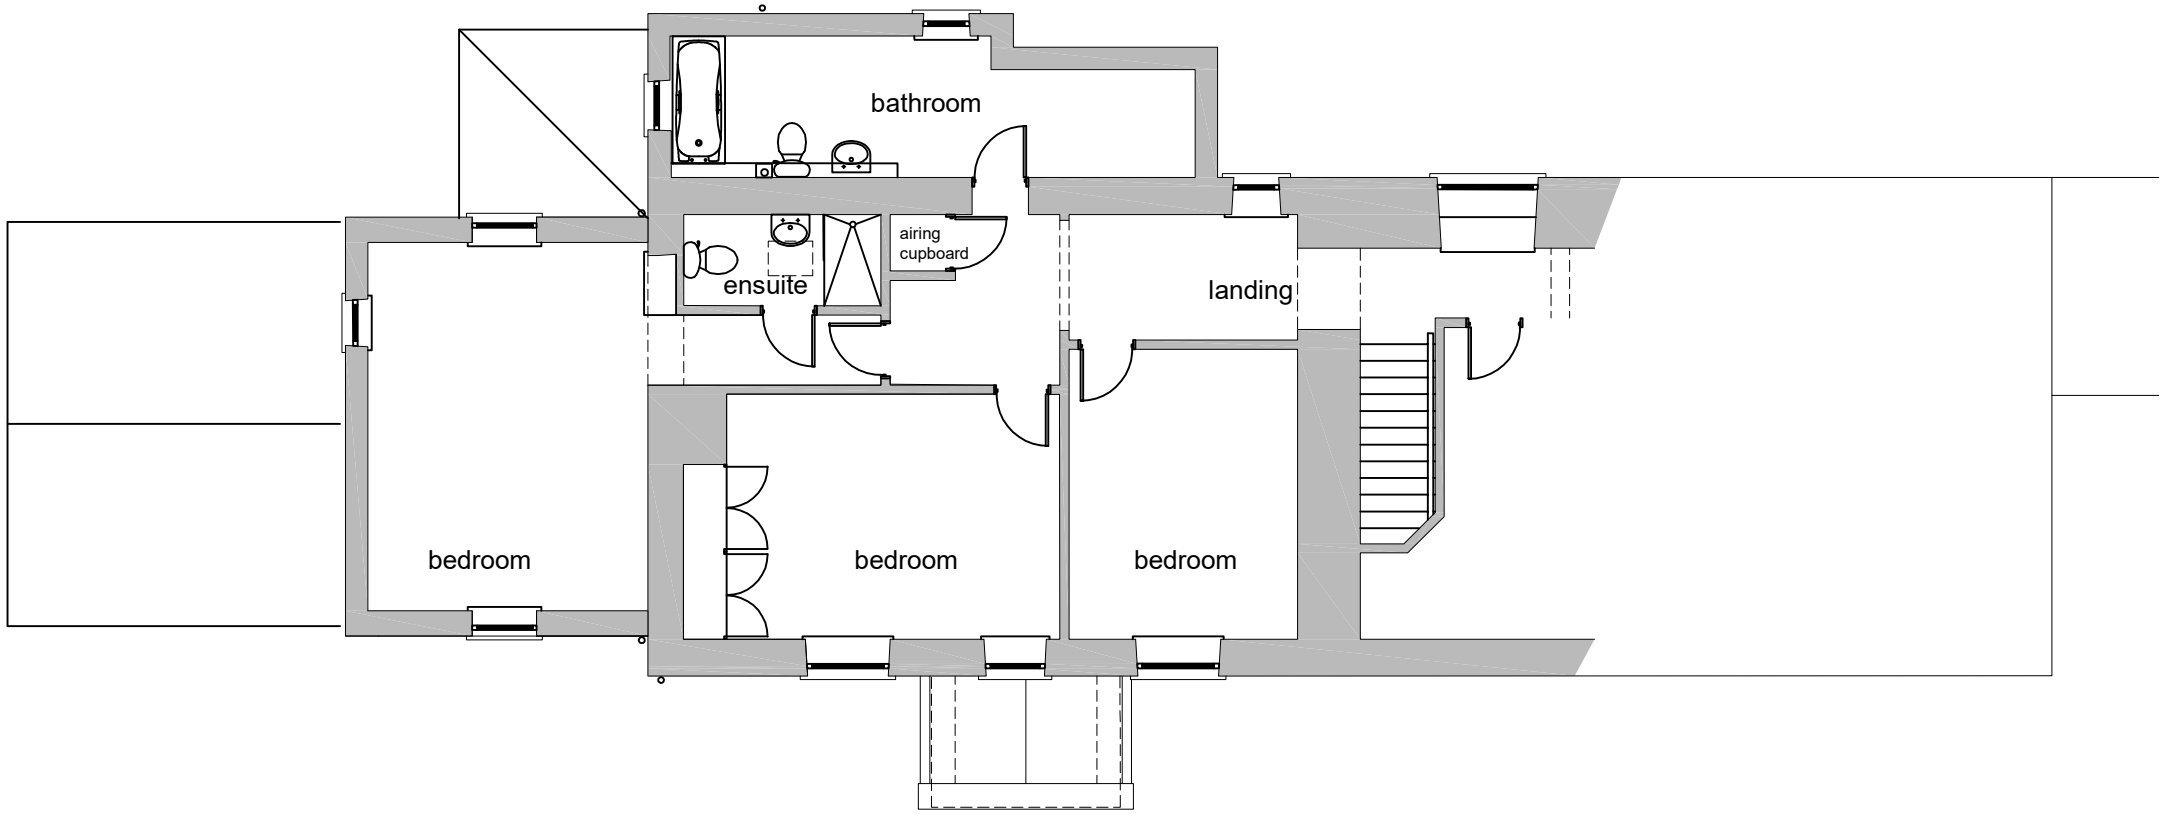


proposed first floor plan

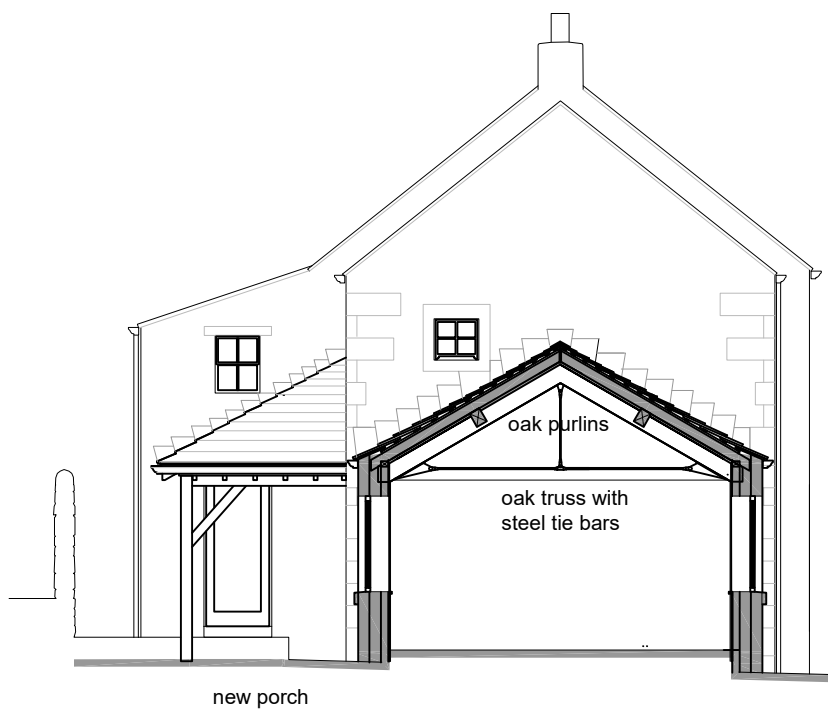

proposed section A-A

MATERIALS TO BE USED EXTERNALLY

- Roofs : Natural stone slates laid in diminishing courses to match existing
Walls : Regular coursed local natural rubble stone to match existing, with ashlar quoins, cills, heads and Jambes
Windows: Painted timber frames to match existing
Gable Glazing: Powder coated aluminium frames
Porch : Oak framing
Gable verge : White painted timber
Rainwater goods : Black, to match existing

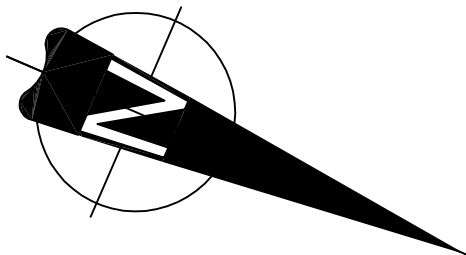

Proposed GA Floor Plans & Elevations

1:100 1m 2m 3m 4m 5m 6m 7m 8m 9m 10m

Existing

Proposed

Client Mr & Mrs Goldthorpe		
Project Cat Shaw Cross Cottage, Liley Lane, Milhouse Green, Penistone		
Drawing Proposed Floor Plans, Section and Elevations		
Number	Checked	Date
4402-05-04	Scale @ A1 as marked	11/2021

HEPPENSTALLS

Chartered Architects & Surveyors

RIBA

Architecture

Surveying

Planning

Project Management

Allisons buildings, 135 Armitage Road Milnsbridge, Huddersfield, HD3 4JY

tel 01484 658411

projects@heppenstalls.net

www.heppenstalls.net