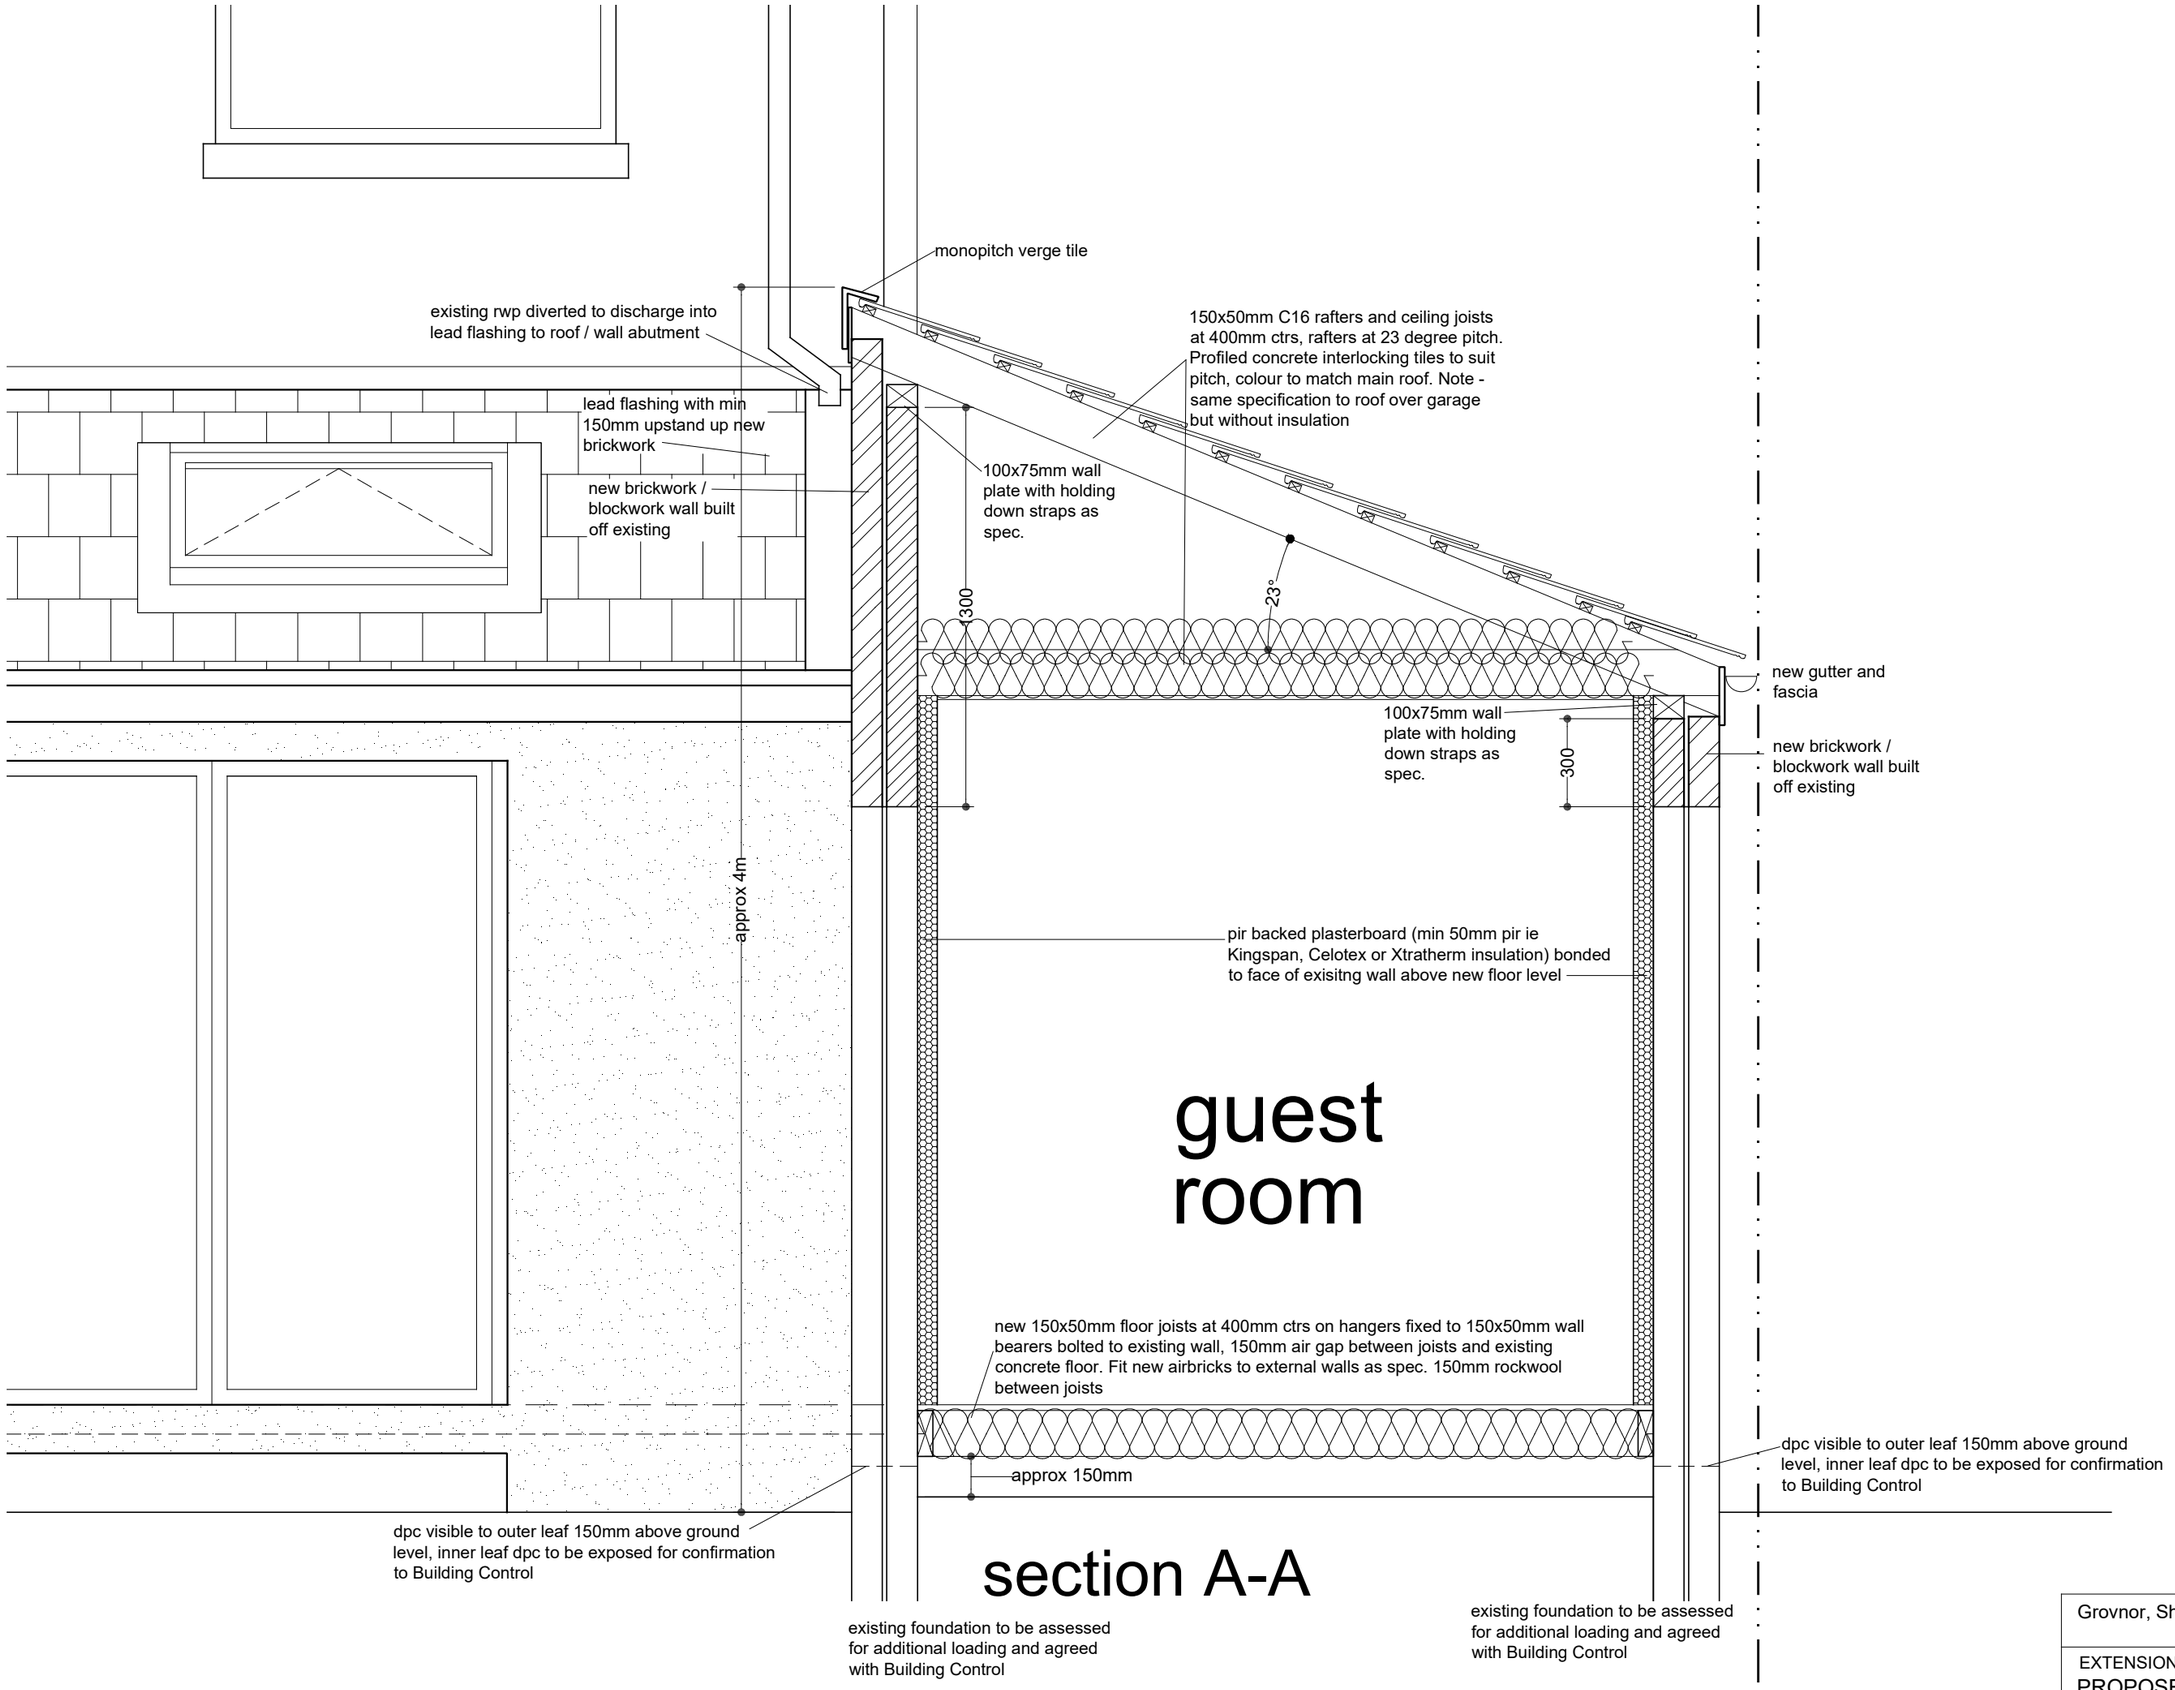

Grovnor, Sheffield Road, Hoyland

EXTENSION TO DWELLING

PROPOSED SECTION A-A

Date: Feb 2018 Scale: 1:20@A3