


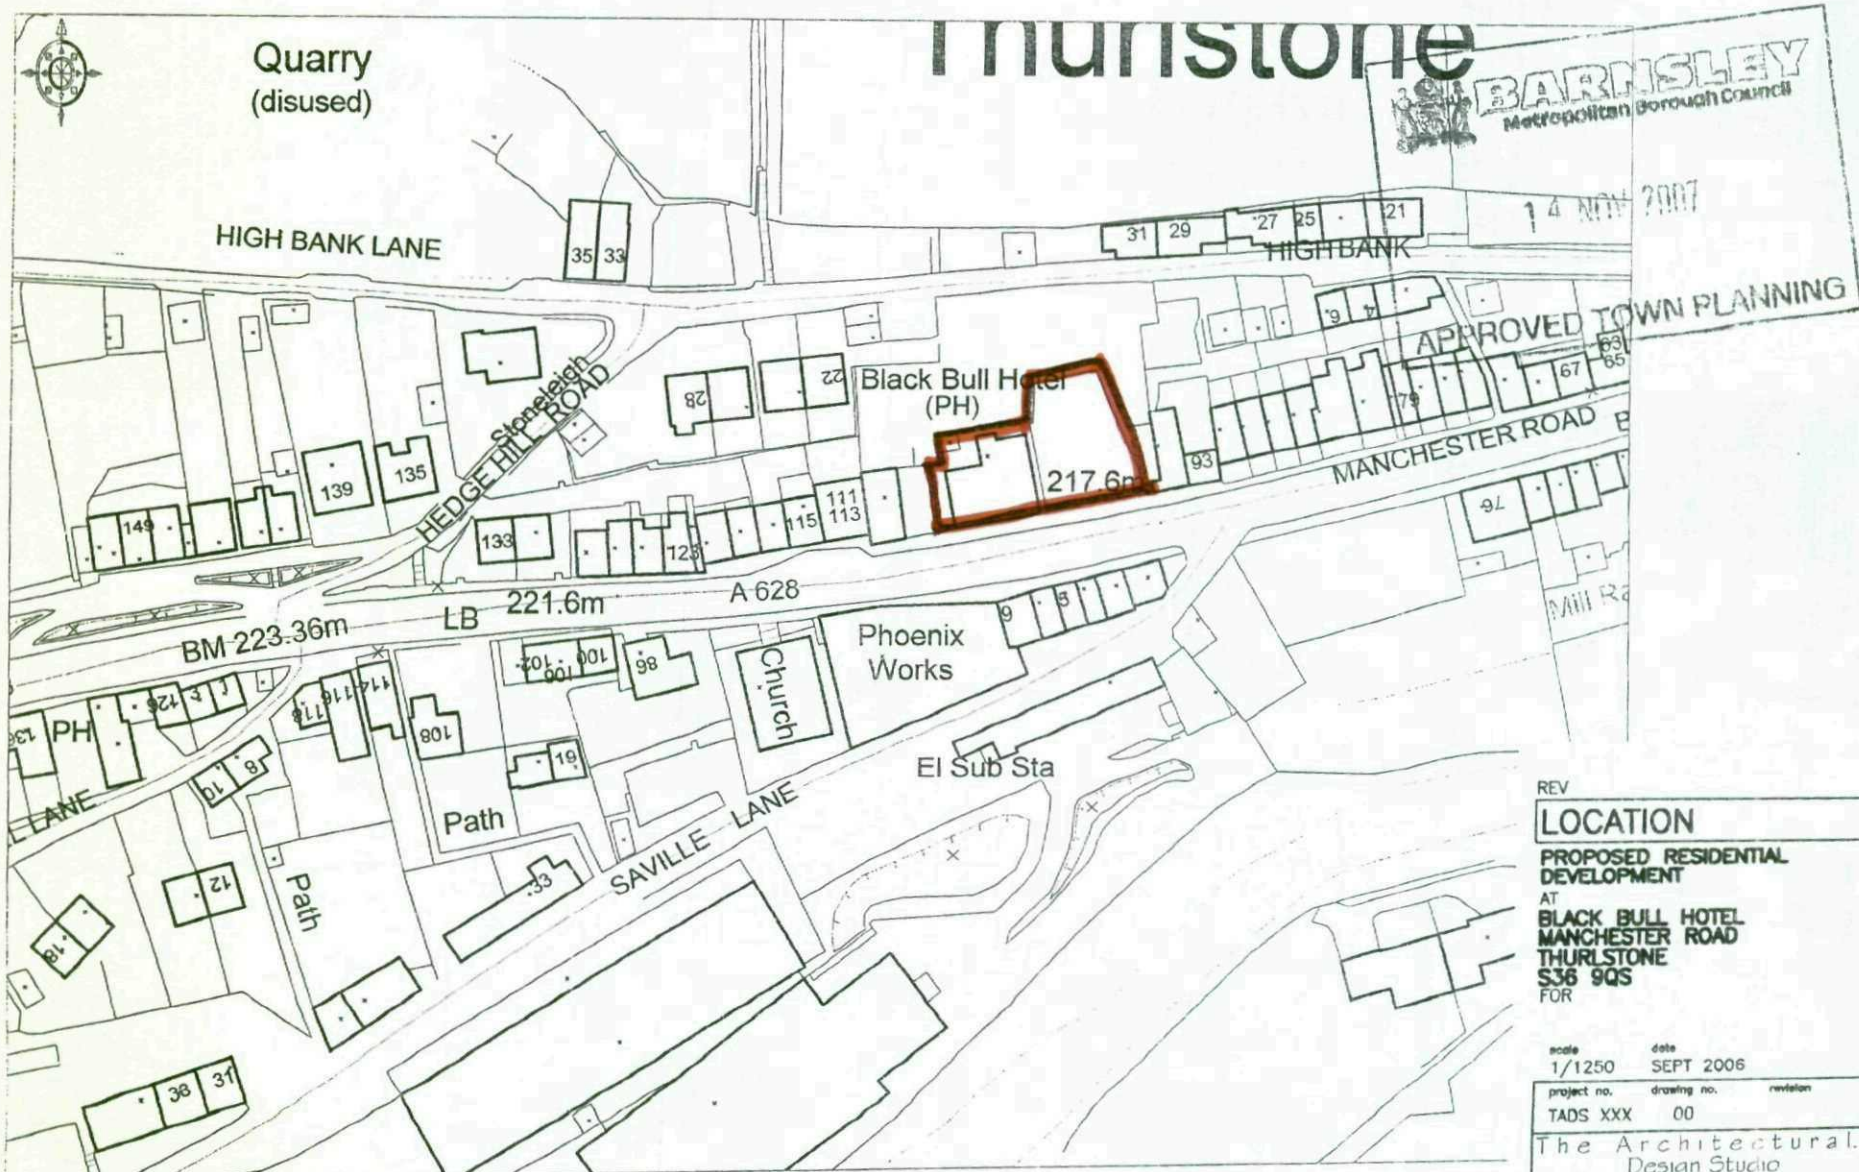

Thurstone

BARNISLEY
Metropolitan Borough Council

14 NOV 2007

APPROVED TOWN PLANNING

REV
LOCATION

PROPOSED RESIDENTIAL DEVELOPMENT
AT
BLACK BULL HOTEL
MANCHESTER ROAD
THURSTONE
S36 9QS
FOR

scale 1/1250 date SEPT 2006

project no.	drawing no.	revision
TADS XXX	00	

The Architectural Design Studio
Unit 1, Moss House, High Street
Mossborough, Sheffield, S20 5AE
Tel: 01142 764939
Fax: 01142 764934