




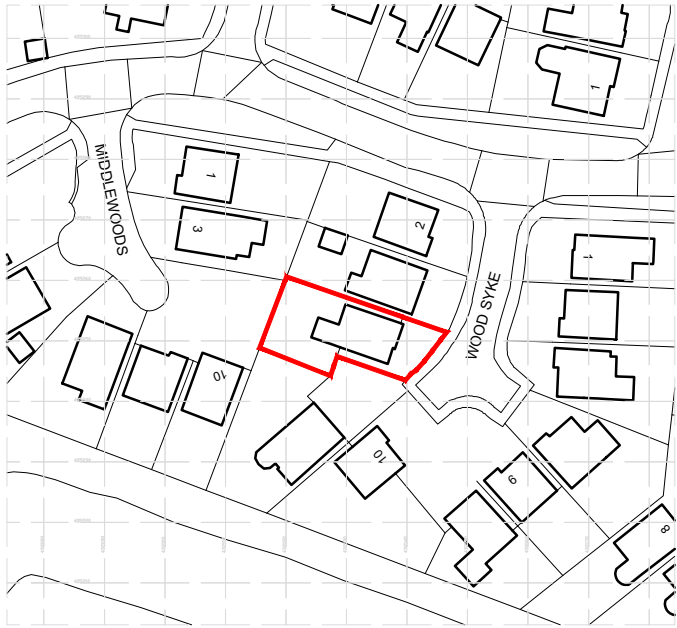

Location Plan
Scale 1:1250

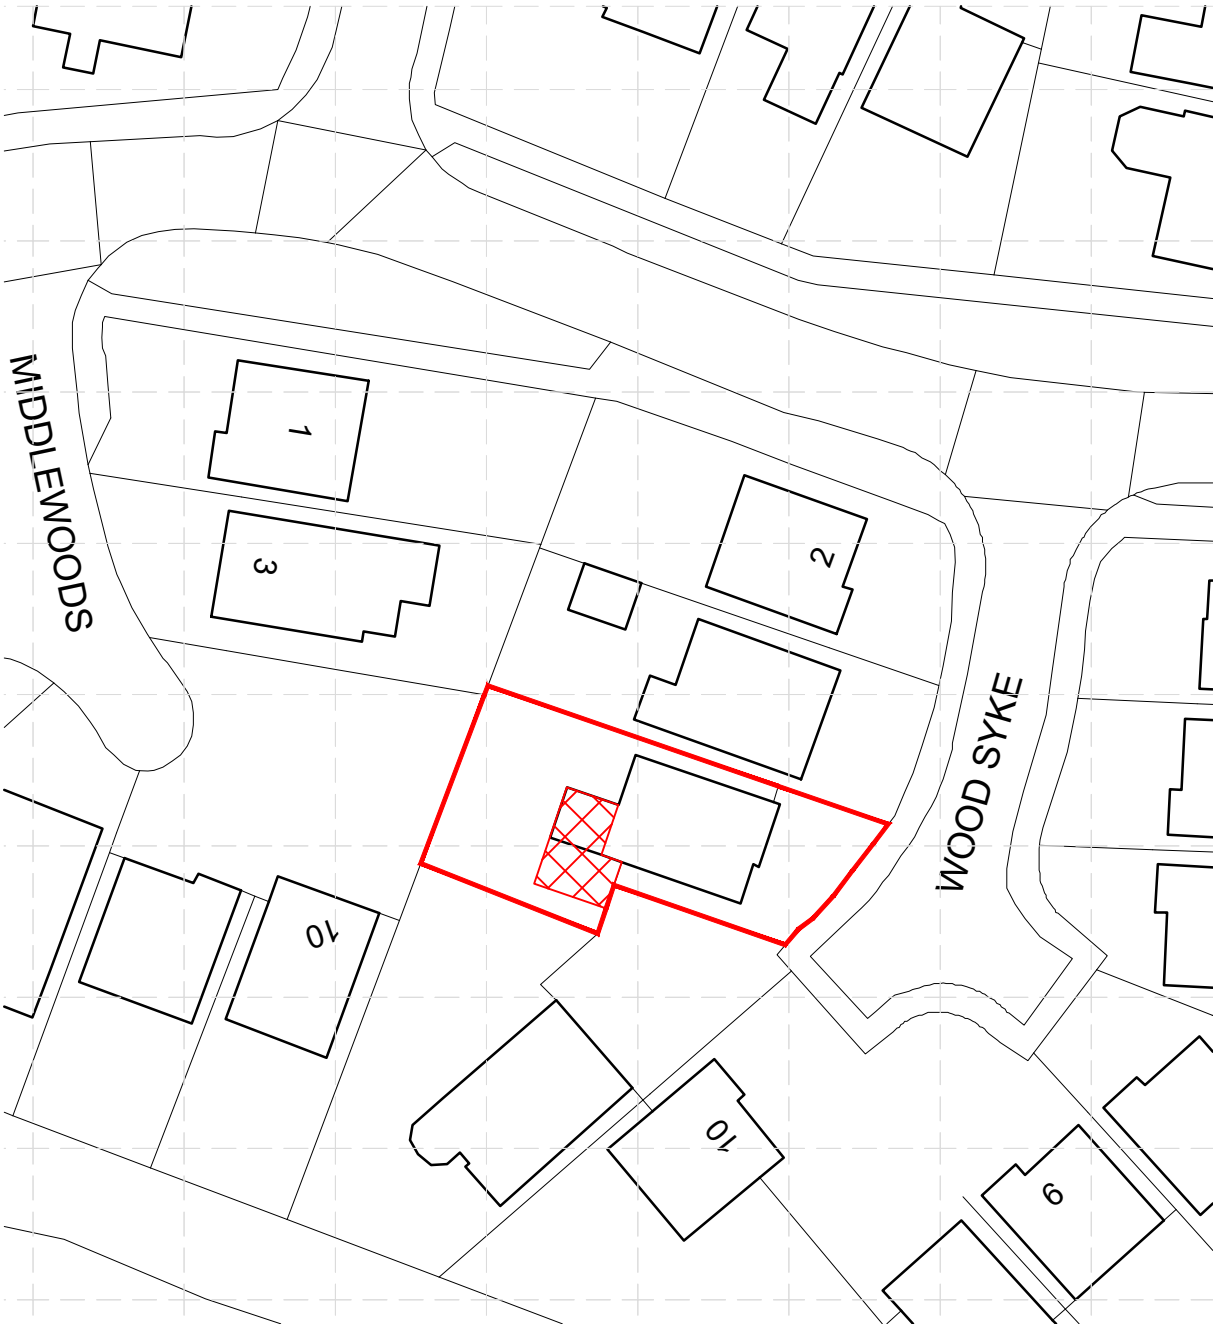

Proposed Block Plan
Scale 1:500

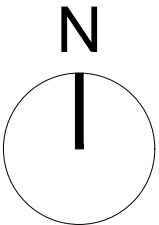

CHETWYND
ARCHITECTS

Address: 305 Springvale Road, Crookesmoor, Sheffield, S10 1LL
Tel: 07891586373
Email: info@chetwyndarchitects.co.uk
Instagram: a_chetwynd

Client:
Mr and Mrs Walsh

Project:
6 Wood Syke

Dodworth

Barnsley

S75 3SZ

Drawing Title:
Location Plan and Proposed Block Plan

Drawing Status:
Information

Scale: 1:1250 & 1:500 Paper Size: A3

Date: 11/10/2023 DWG No: 2318_03