



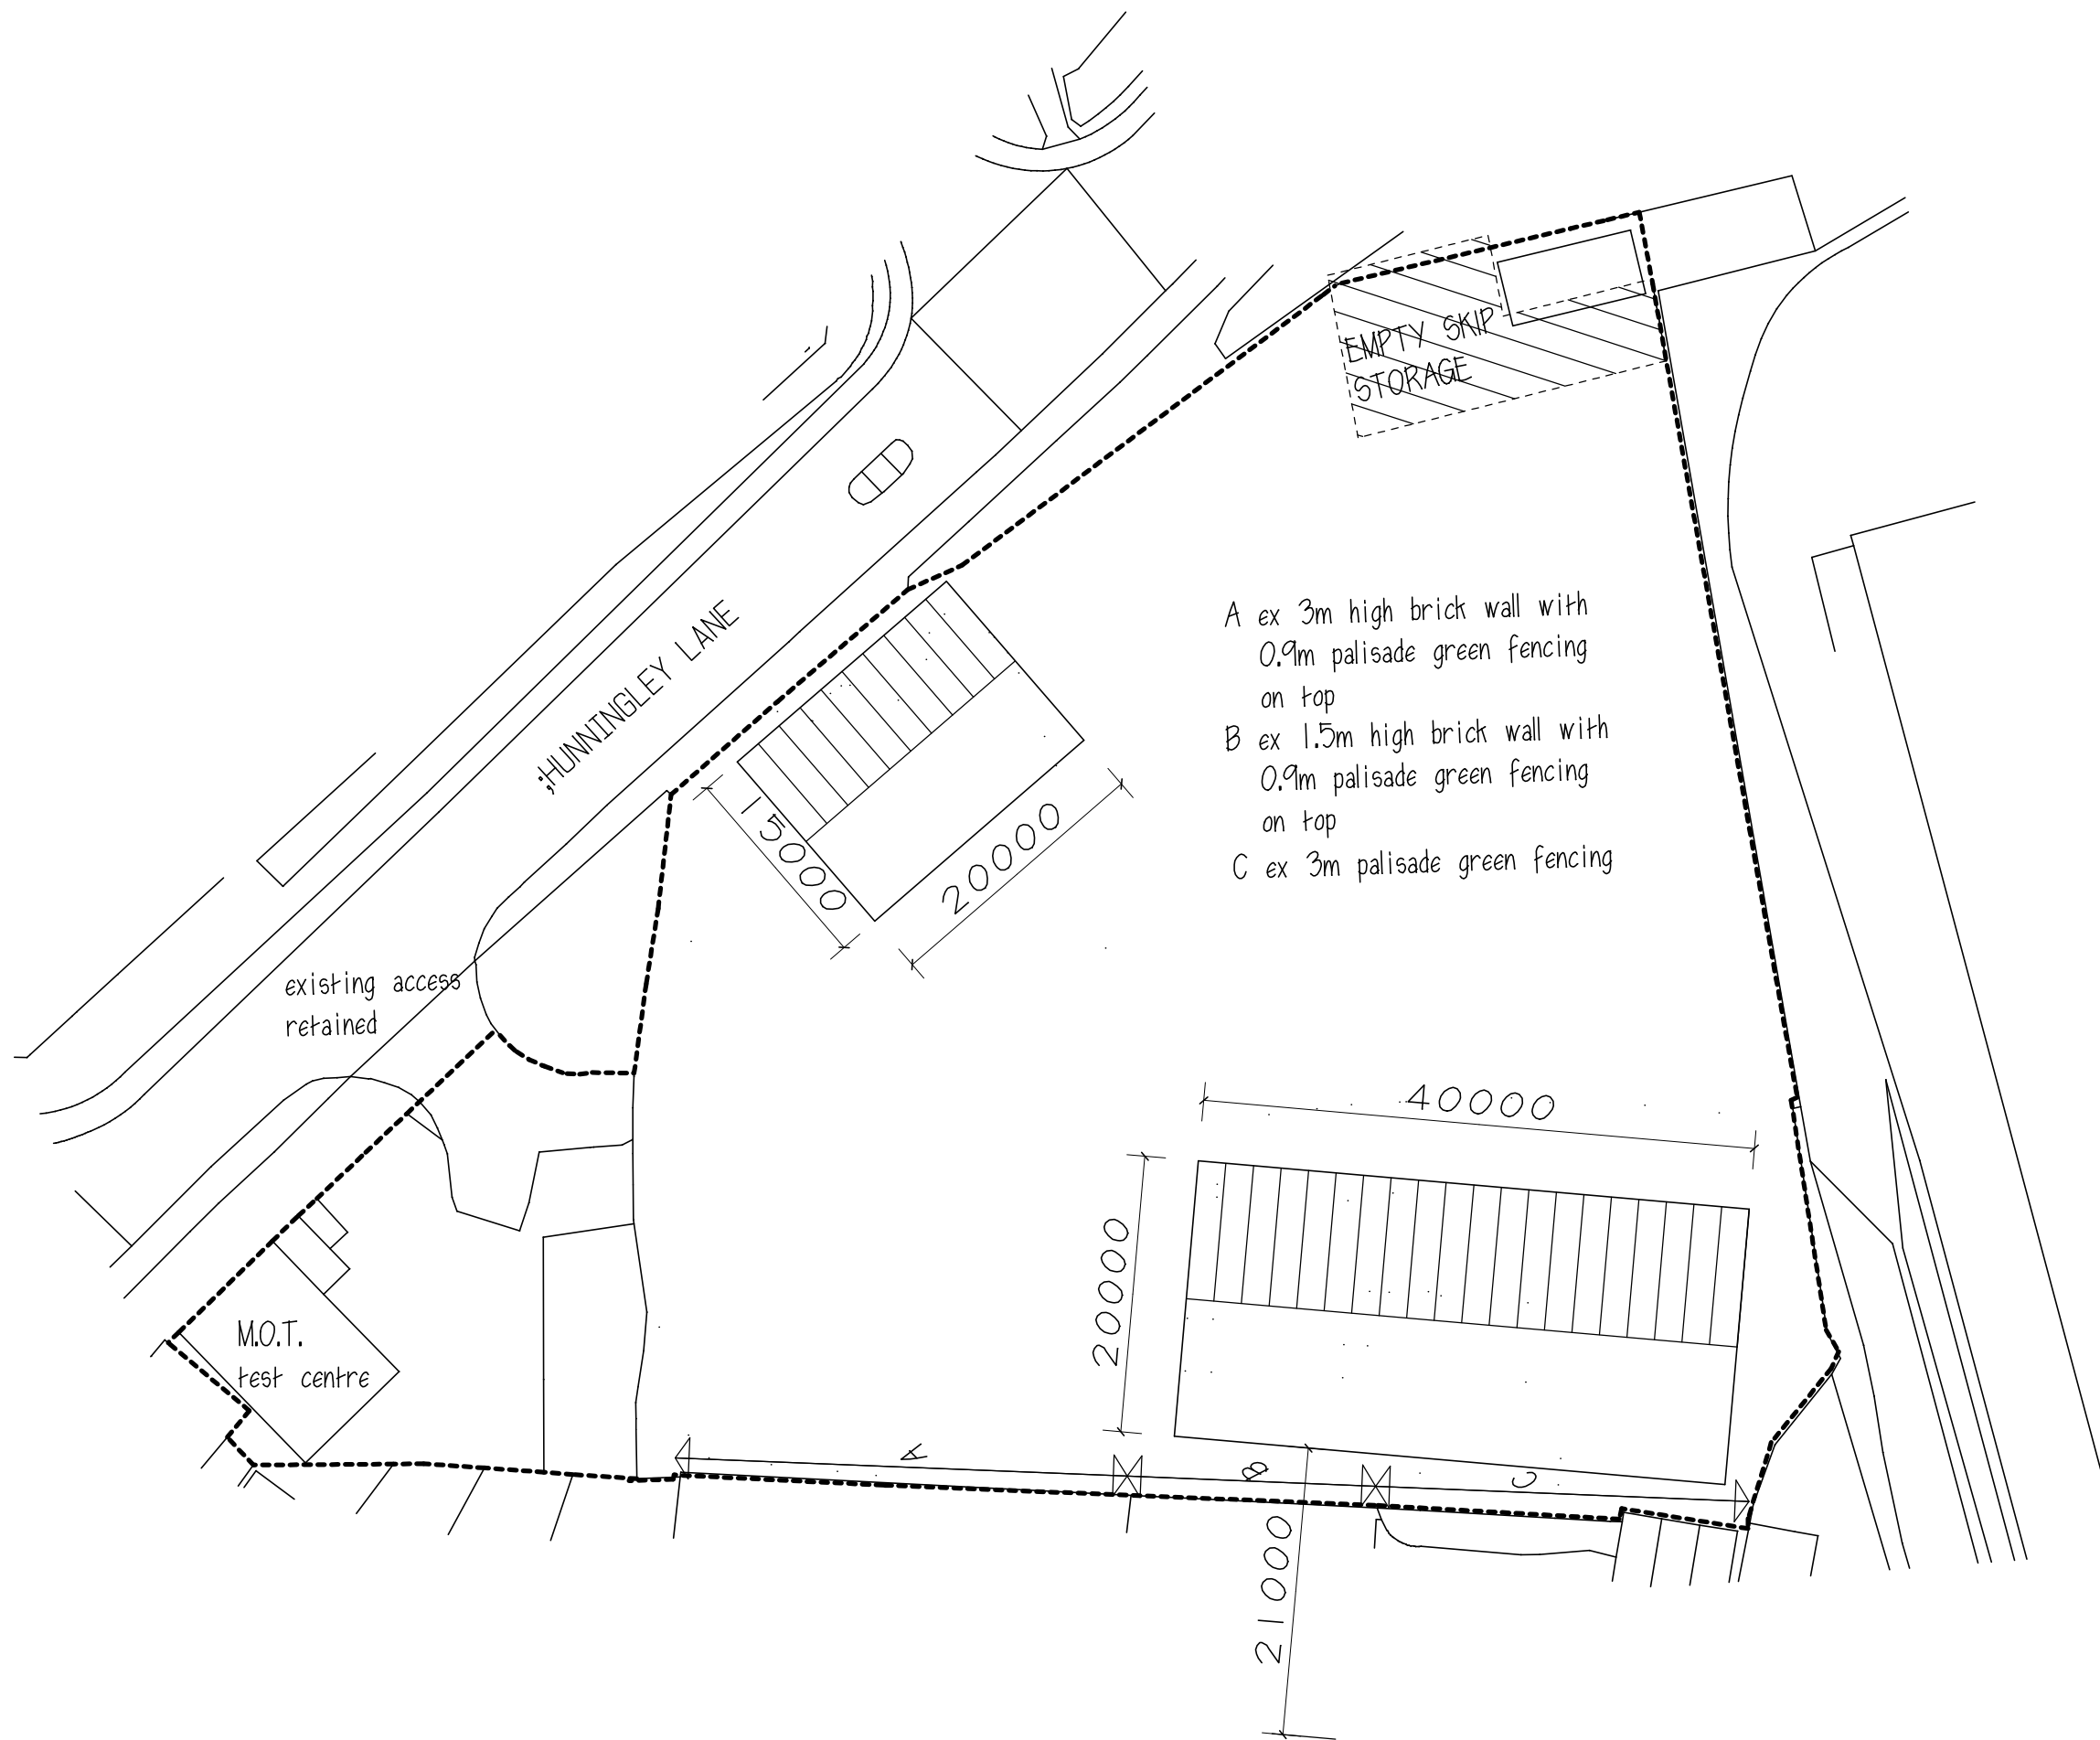

- A ex 3m high brick wall with 0.9m palisade green fencing on top
- B ex 1.5m high brick wall with 0.9m palisade green fencing on top
- C ex 3m palisade green fencing

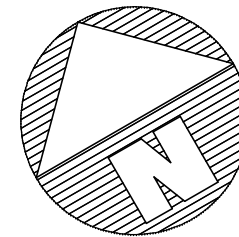

C SOAR & SONS (UK) LTD
 PROPOSED DEVELOPMENT
 ALBION WORKS
 OFF HUNTINGLEY LANE
 STAIRFOOT S70 3DY

SITE PLAN

1:500@A3 AUG19 Rev H

Peter Thompson

"Linwood"
 Barnsley Road
 Dodworth

Barnsley S75 3JR t&f. 01226 201391
 m. 07973251730
 e-mail peter-thompson@hotmail.co.uk



M.C.I.A.T.