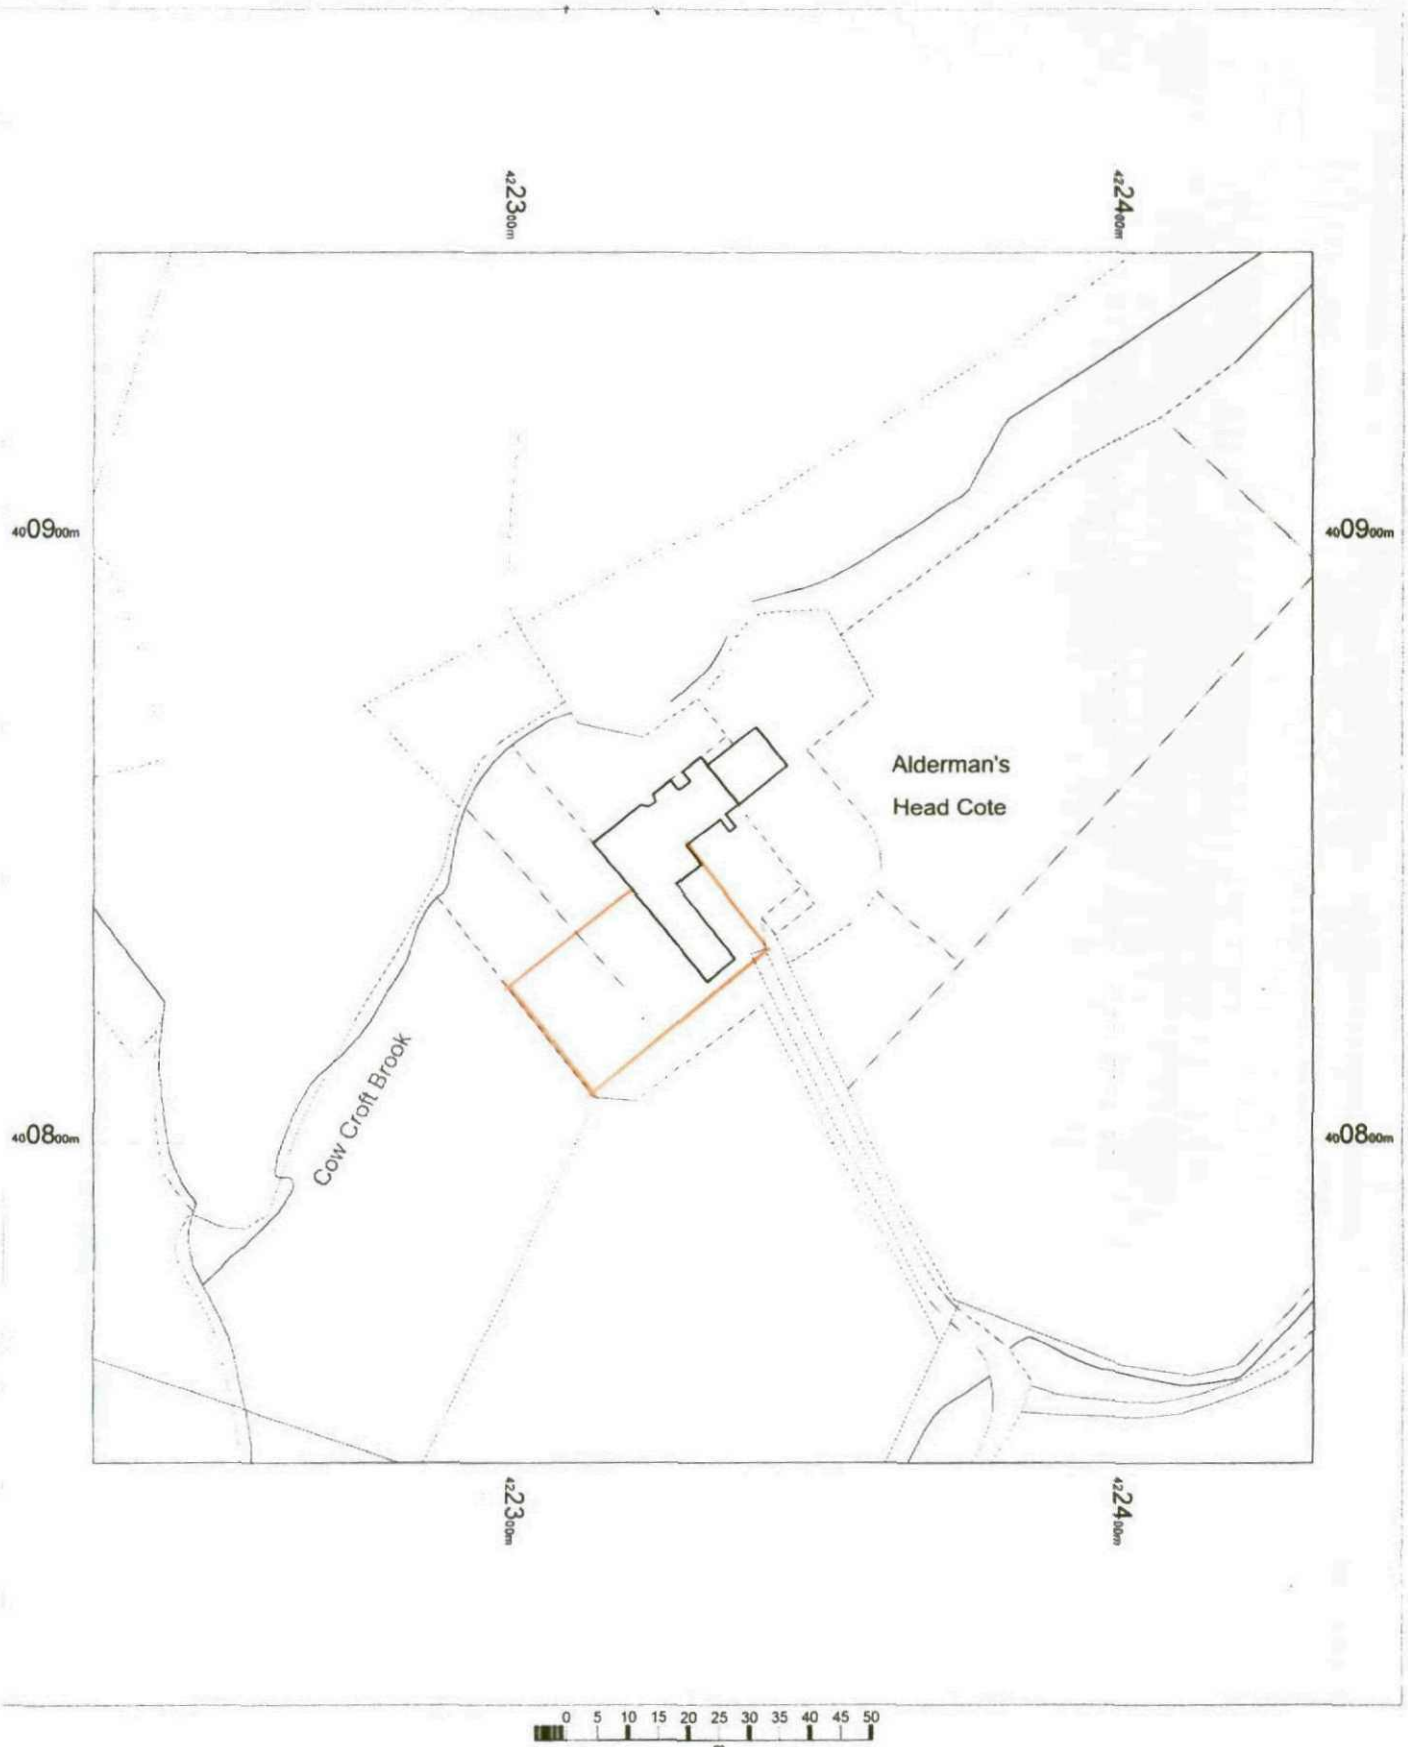


ALDERMAN'S HEAD COTE
FARM
MANCHESTER RD
LANGSETT
S36 4GY

OS Mastermap
24 April 2012, ID: BW1-00145257
www.blackwellmapping.co.uk

1:1250 scale print at A4, Centre: 422333 E, 400847 N

©Crown Copyright. Licence no. 100041040

N

Mapping sourced from Ordnance Survey

BLACKWELL'S
www.blackwellmapping.co.uk
TEL: 0114 268 7658
maps.sheffield@blackwell.co.uk