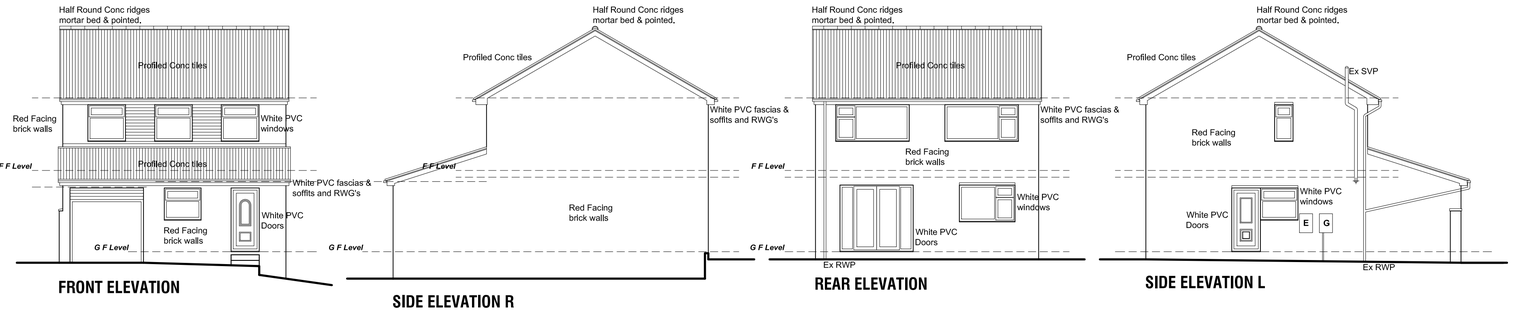
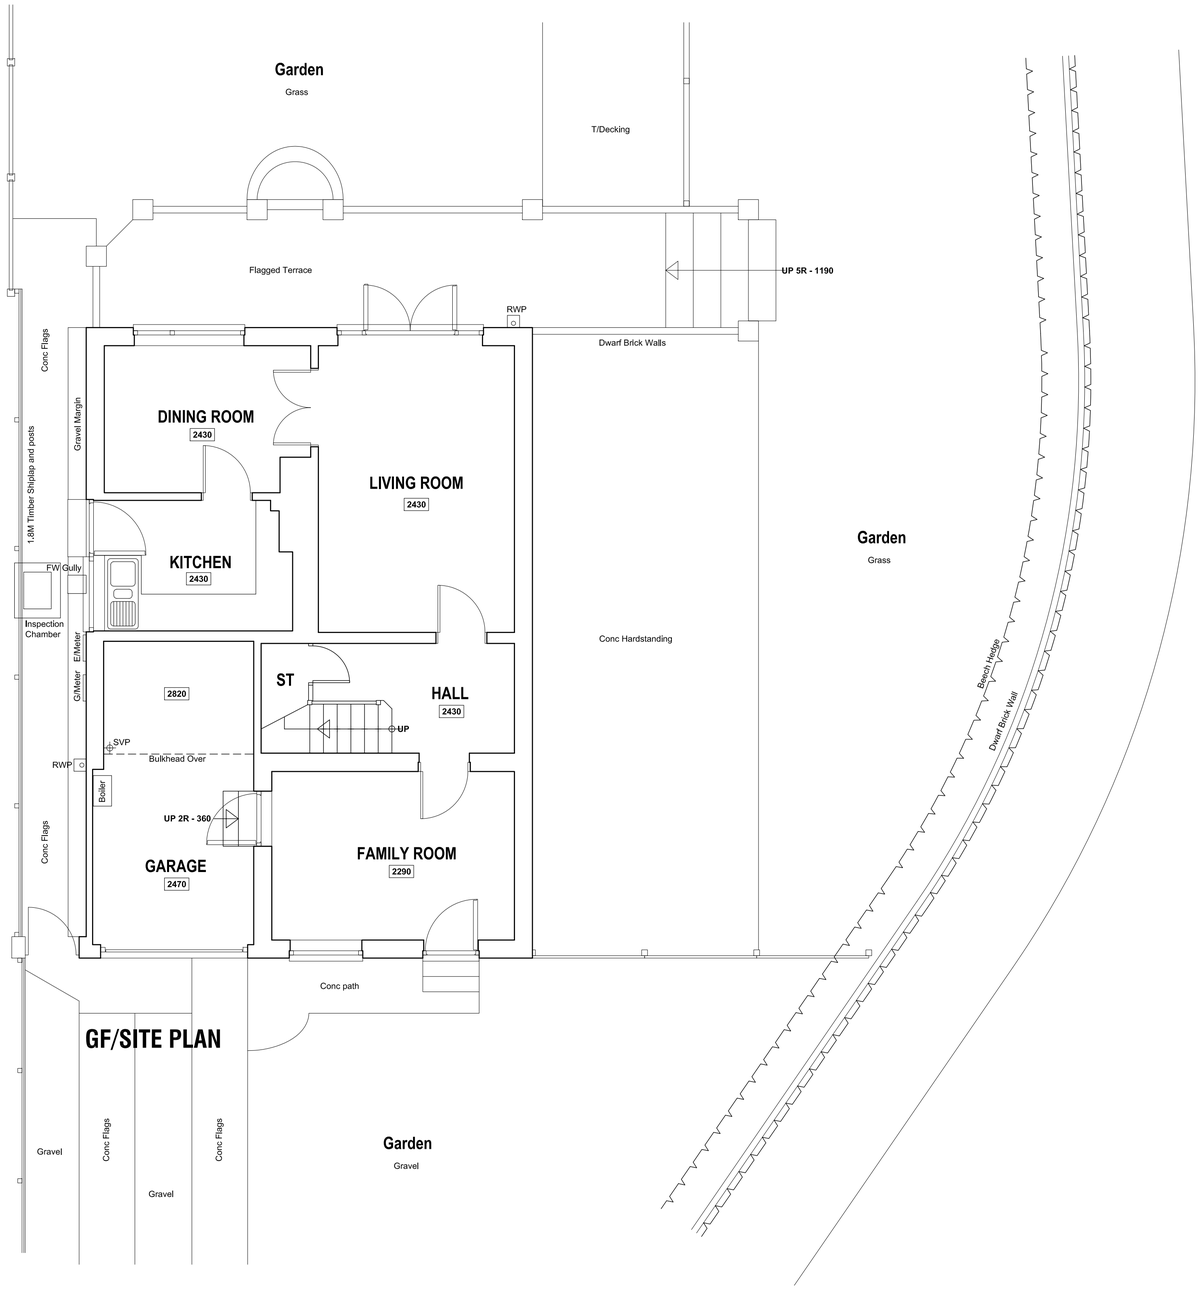
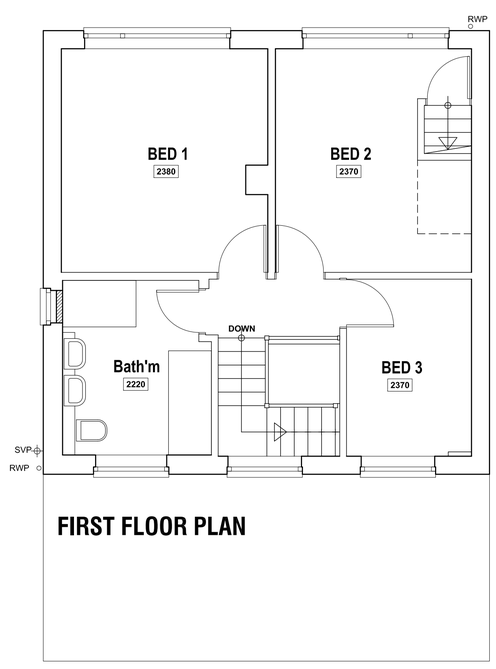



| Revision | Date. | Description. |
|---|---|---|
| - | --/--/--- | - |

**PROPOSED EXTENSION & ALTERATIONS, 53 DOVE ROAD, WOMBWELL, BARNSLEY, S73 0SY.**

**SURVEY**
**Plans and Elevations.**

Mr & Mrs Crookes


Building Design Services

**JE Architectural Ltd**
23 Windmill Road, Wombwell,
Barnsley, S73 8PW.
Tel: 01226 754507
Email: jealtd@btconnect.com



This drawing and the copyright is the Architectural Company's property and maybe used or reproduced only by agreement. All Dimensions in Millimetres Unless specified otherwise and subject to verification on site.


| | |
|---|---|
| Scale:1:50/1:100@ A1 | Date: JAN 2017 |
| Ref: 201611 | Drwg No: 01 |

0 cm | 2 cm | 4 cm | 6 cm