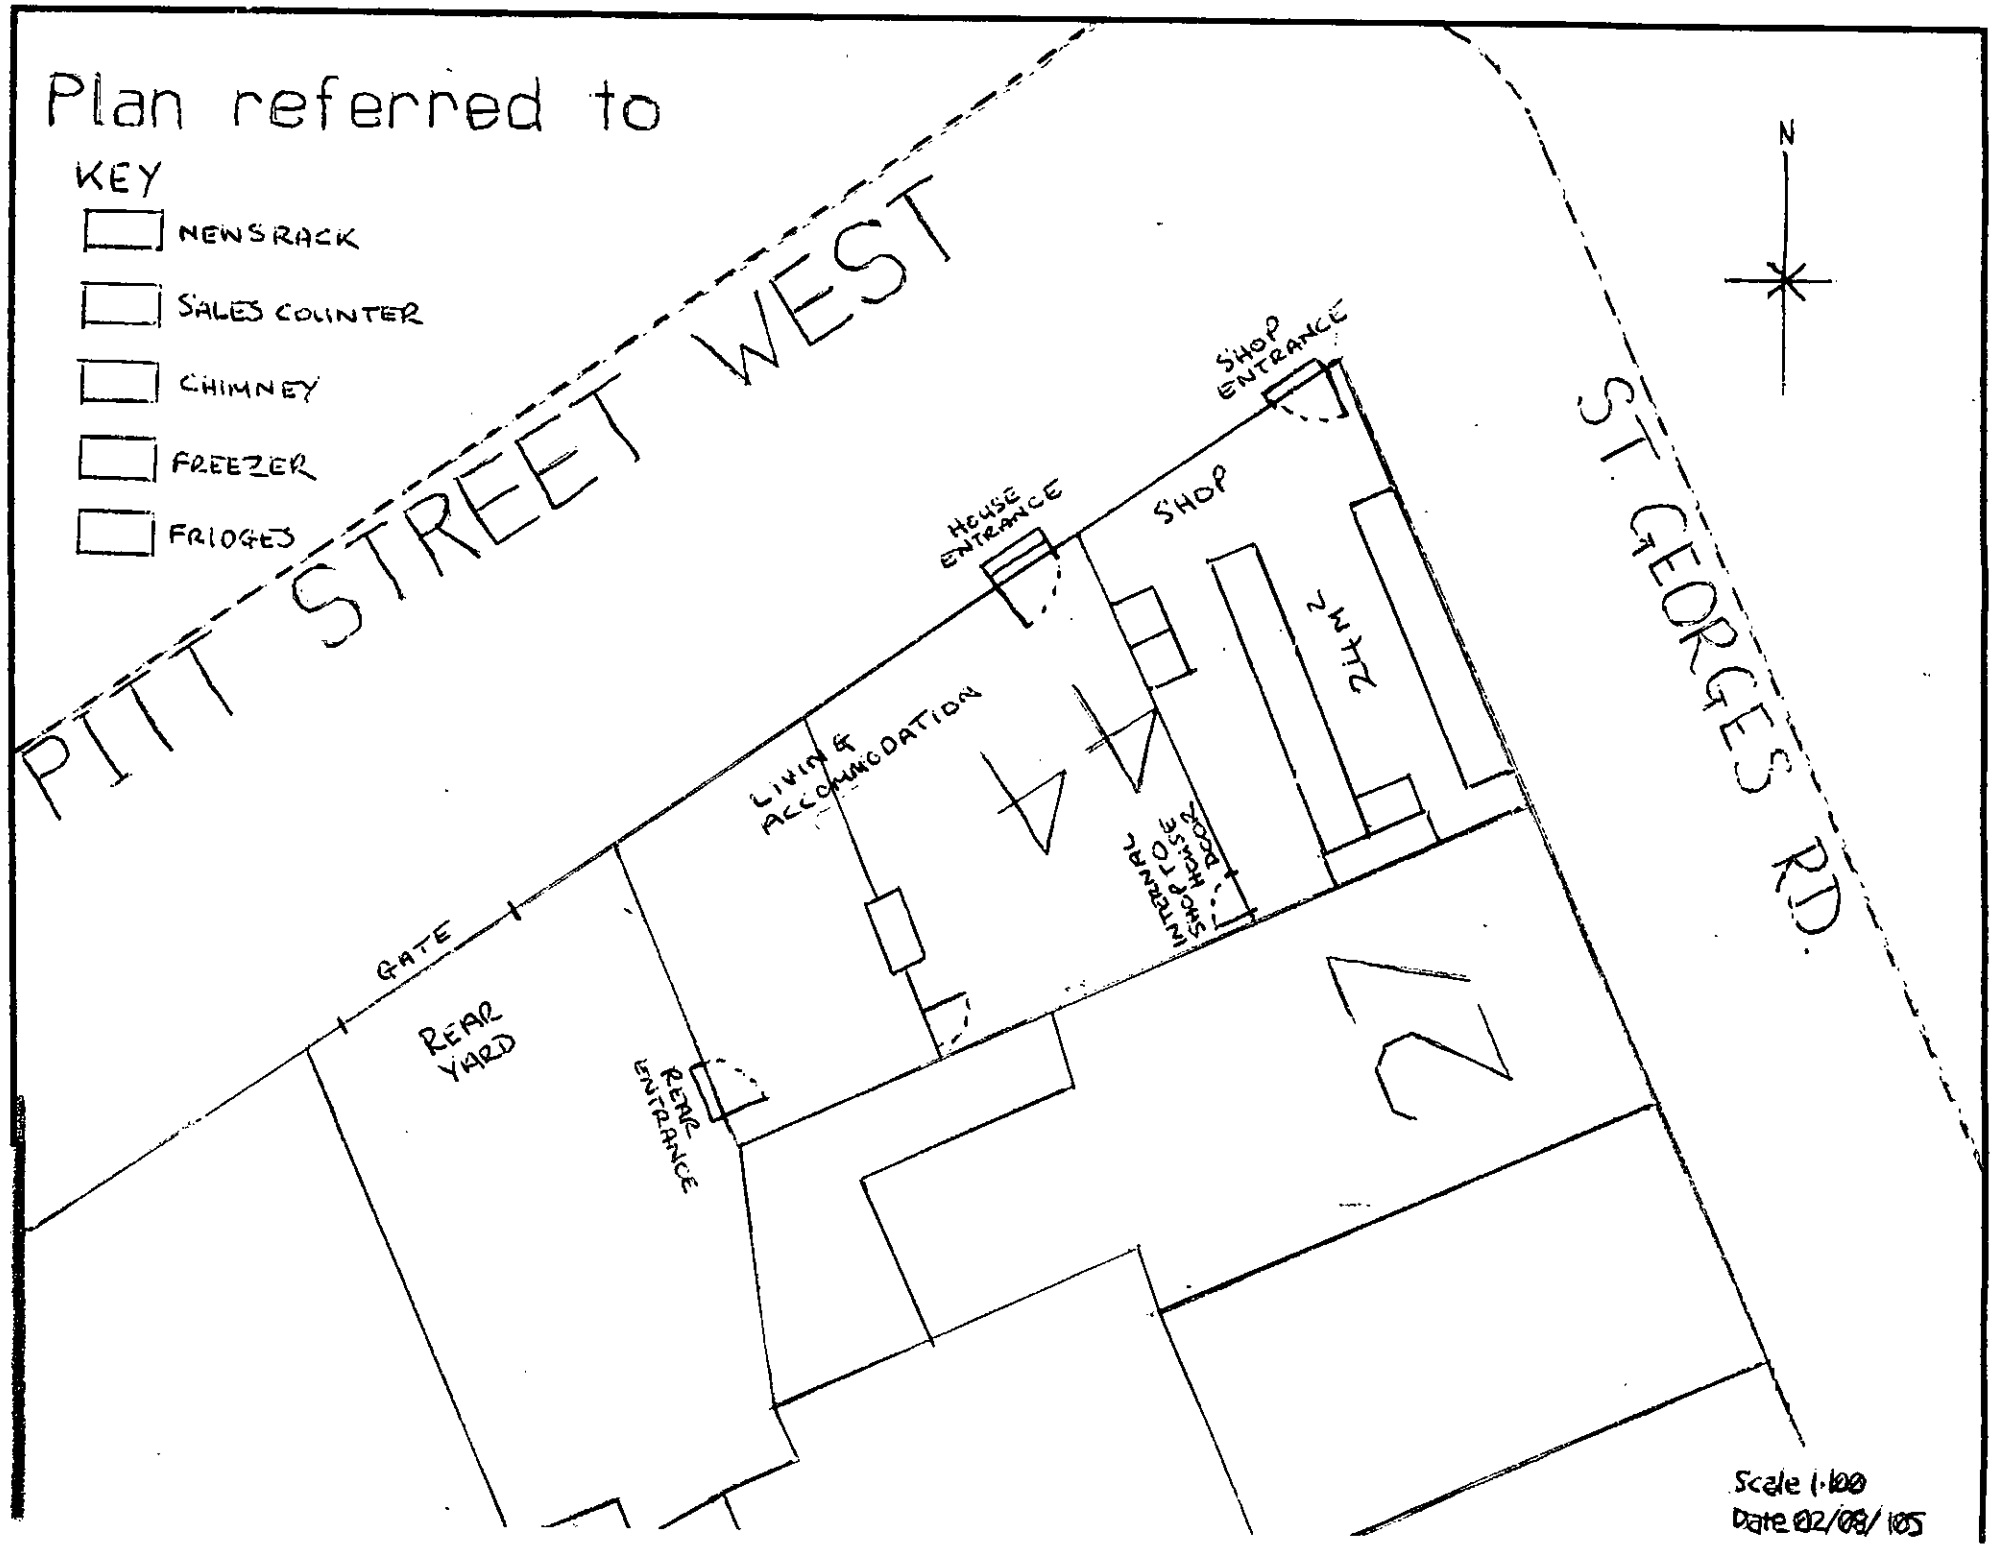

Plan referred to
KEY
NEWSRACK
SALES COUNTER
CHIMNEY
FREEZER
FRIDGES
PITT STREET WEST
ST GEORGES RD.
N
SHOP ENTRANCE
HOUSE ENTRANCE
SHOP
LIVING & ACCOMMODATION
INTERNAL LOCK SHOP DOOR
GATE
REAR YARD
REAR ENTRANCE
Scale 1:100
Date 02/08/05