

Do not scale this drawing. Report any ambiguities to the architect immediately.

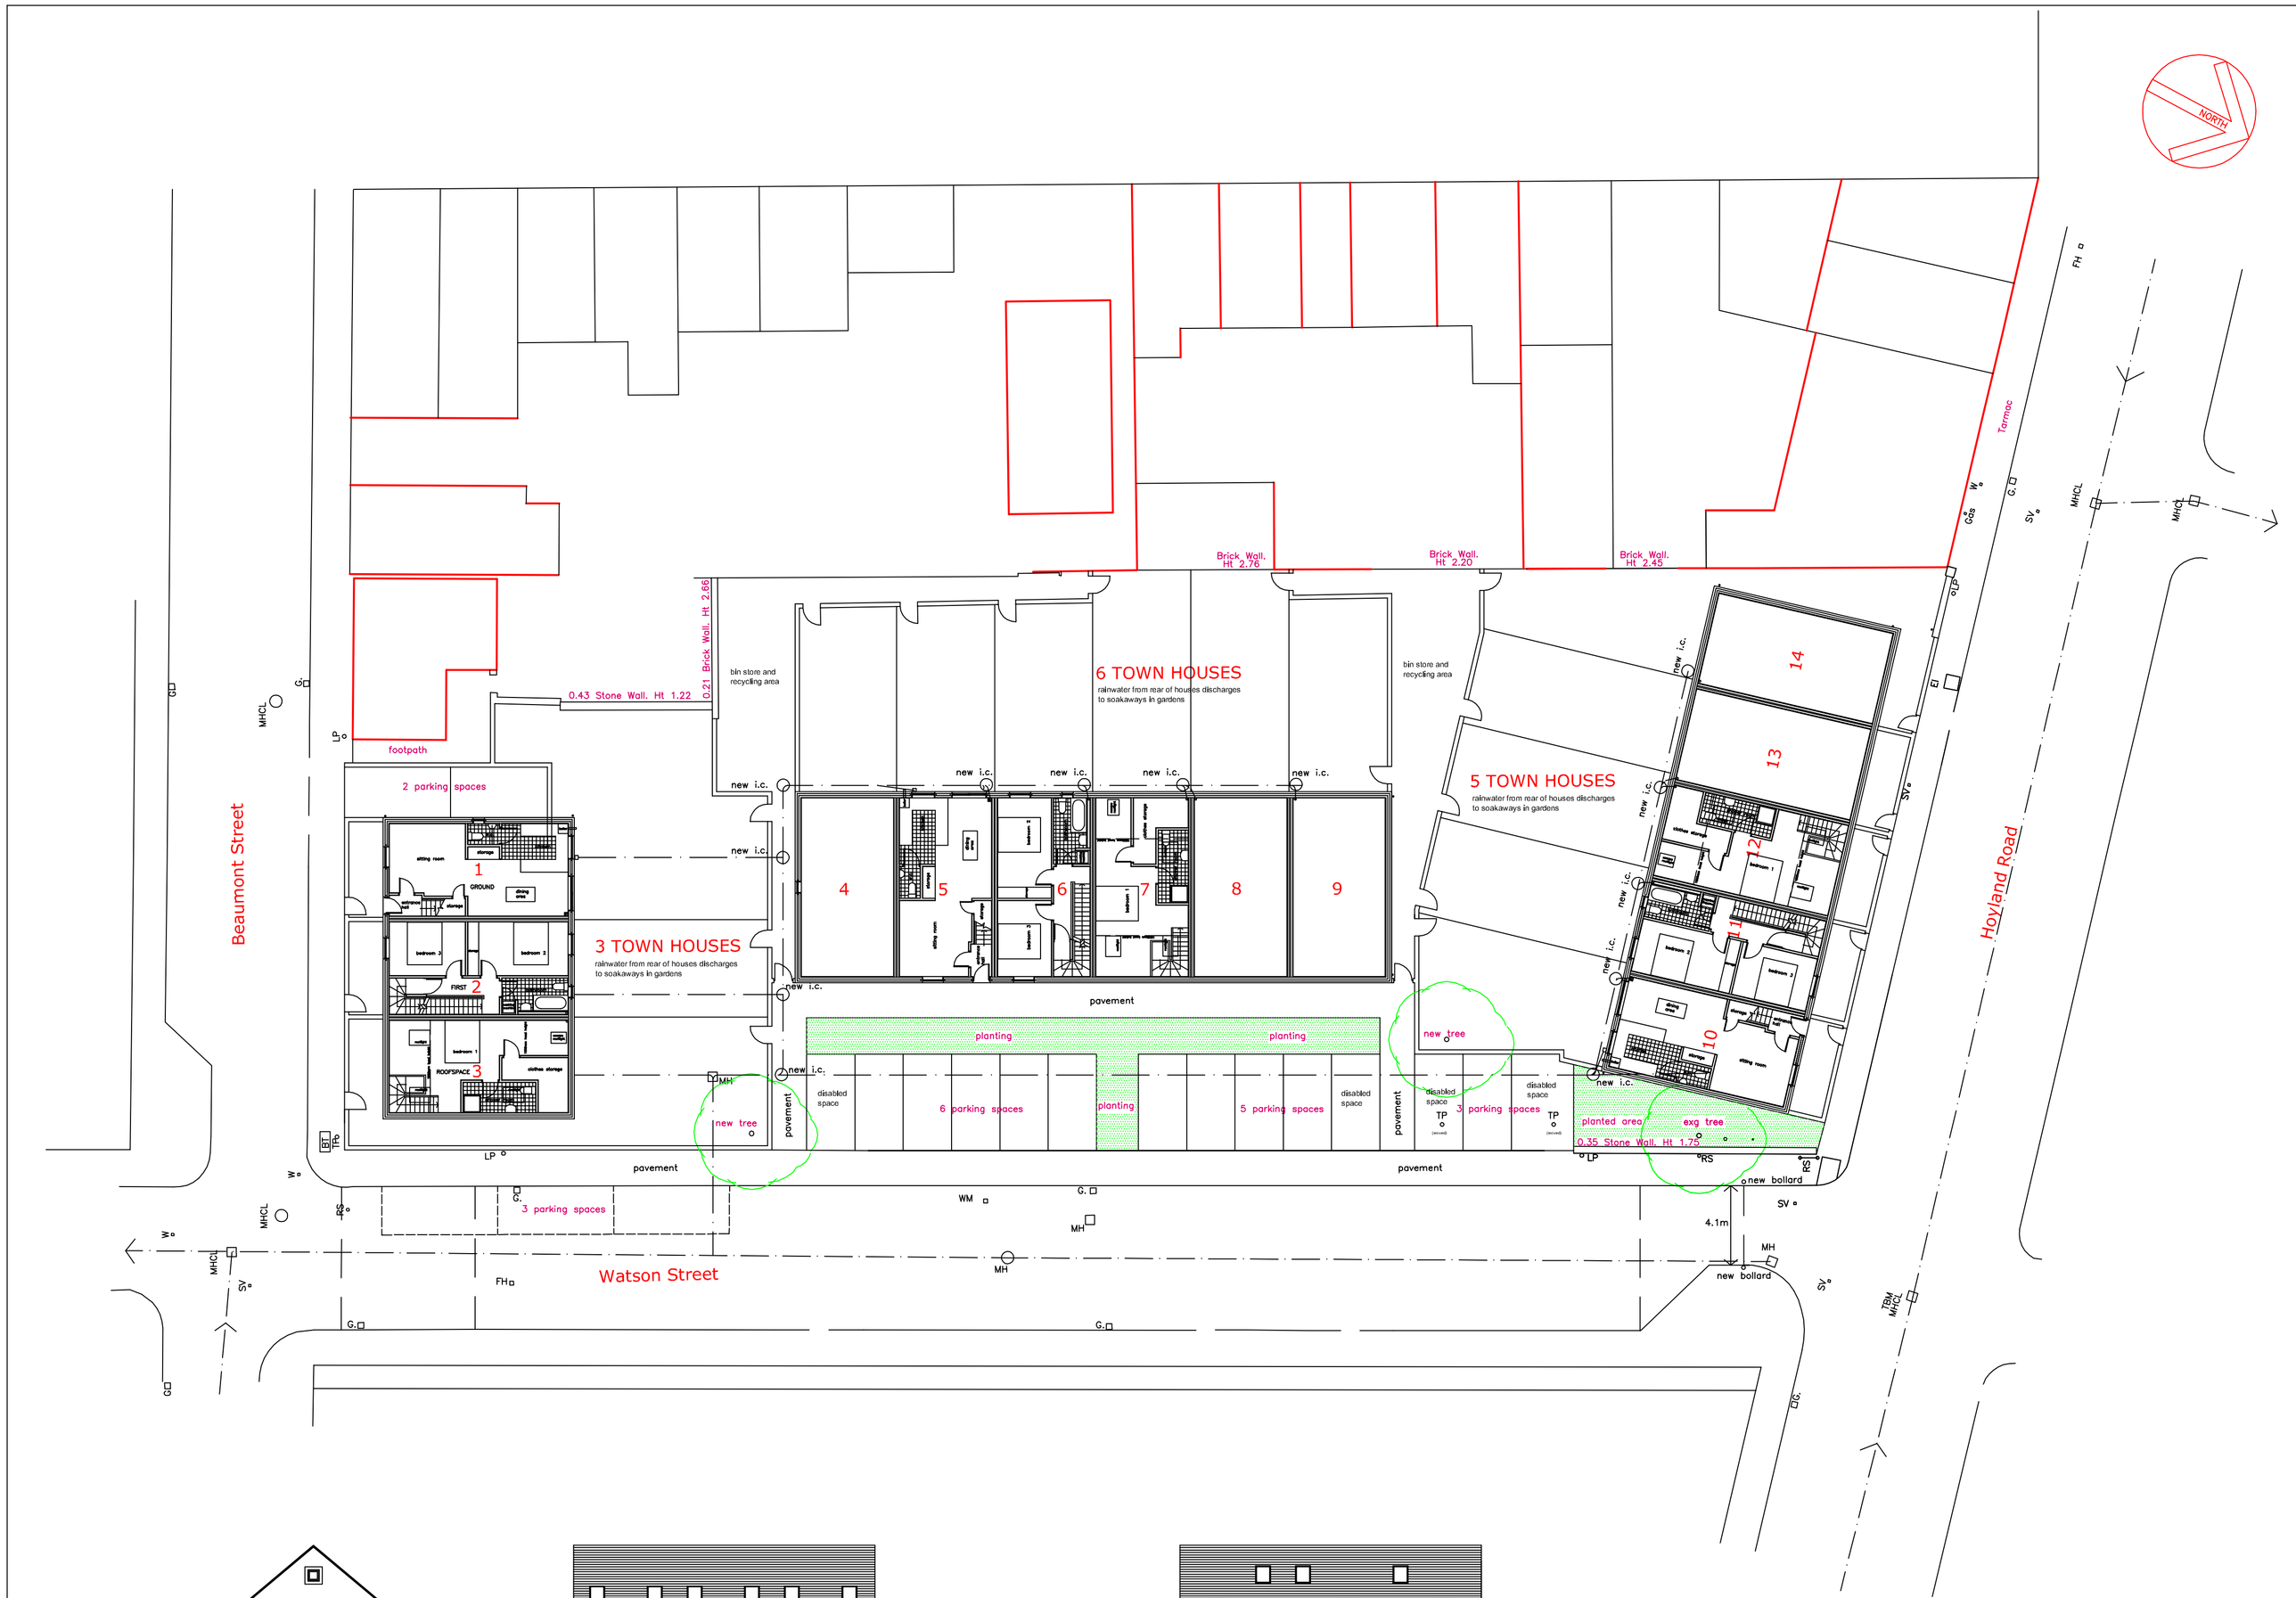


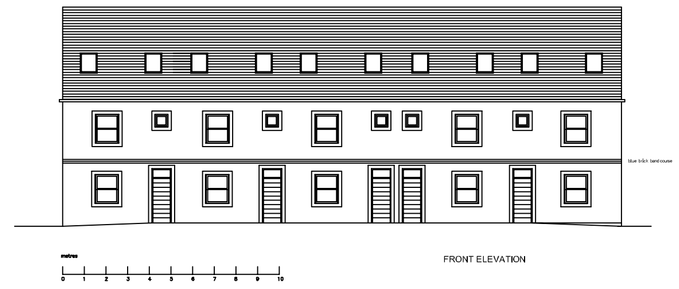

HOYLAND ROAD TERRACE

MATERIALS

roof: blue–black Marley Modern tiles
walls: reconstituted stone with smooth window and door surrounds and 150mm blue brick band courses
garden walls: 1800mm high resonstituted stone with smooth stone copings at rear, 900mm high at front
windows: white upvc
front doors: horizontally boarded solid timber for painting with fanlights above

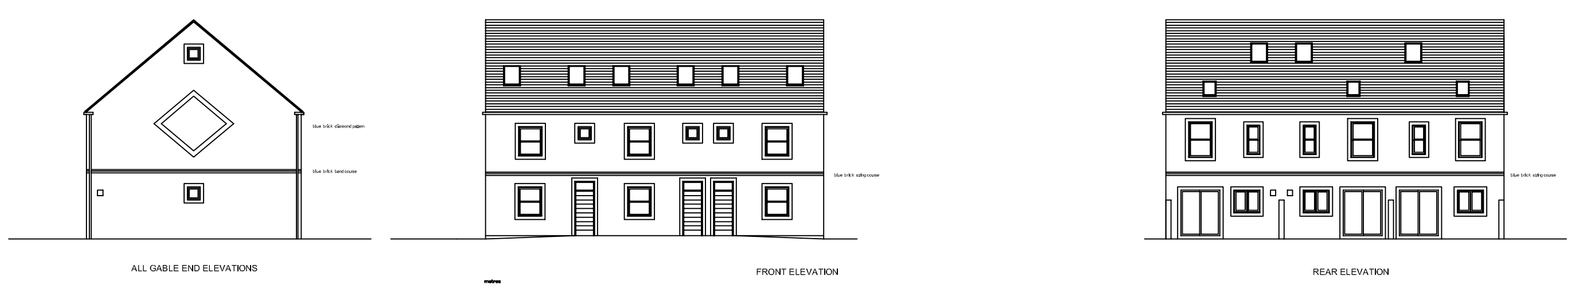

BEAUMONT STREET TERRACE



WATSON STREET TERRACE

14 TOWN HOUSES WITH 16 DESIGNATED CAR PARKING SPACES AND 3 ON STREET SPACES

F 11 July 2013 The two extra parking spaces made tandem.
E 9 July 2013 Two further off-street parking spaces added.
D 27 June 2013 Revisions following email from James Hyde.
C 23 April 2013 Revisions following meeting at Barnsley MBC offices.
B 7 Feb 2013 All rows set back from pavement. Drainage revised. First floor bathrooms revised.
A 23 Jan 2009 Elevations and plans revised, parking revised.
Revisions

JEFF SOWERBY ARCHITECT
290 Albert Road, Sheffield S8 9RD
email: jeff@jeffsowerbyarchitect.com
website: www.jeffsowerbyarchitect.com
telephone/fax: 0114 327 9036

Client: CHURCH STREET HOMES LTD

Job title: DEVELOPMENT OF SCHOOL SITE, CORNER OF HOYLAND ROAD AND WATSON ROAD, HOYLAND COMMON

Drawing title: GENERAL ARRANGEMENT OF 15 TOWN HOUSES WITH GARDENS AND PARKING

Scale	Drawing no.	Revision	Date
1:200	HR 30	F	22.07.07