PROPOSED PART SITE PLAN SHOWING BUILDING AND RELEVANT TREE INFORMATION

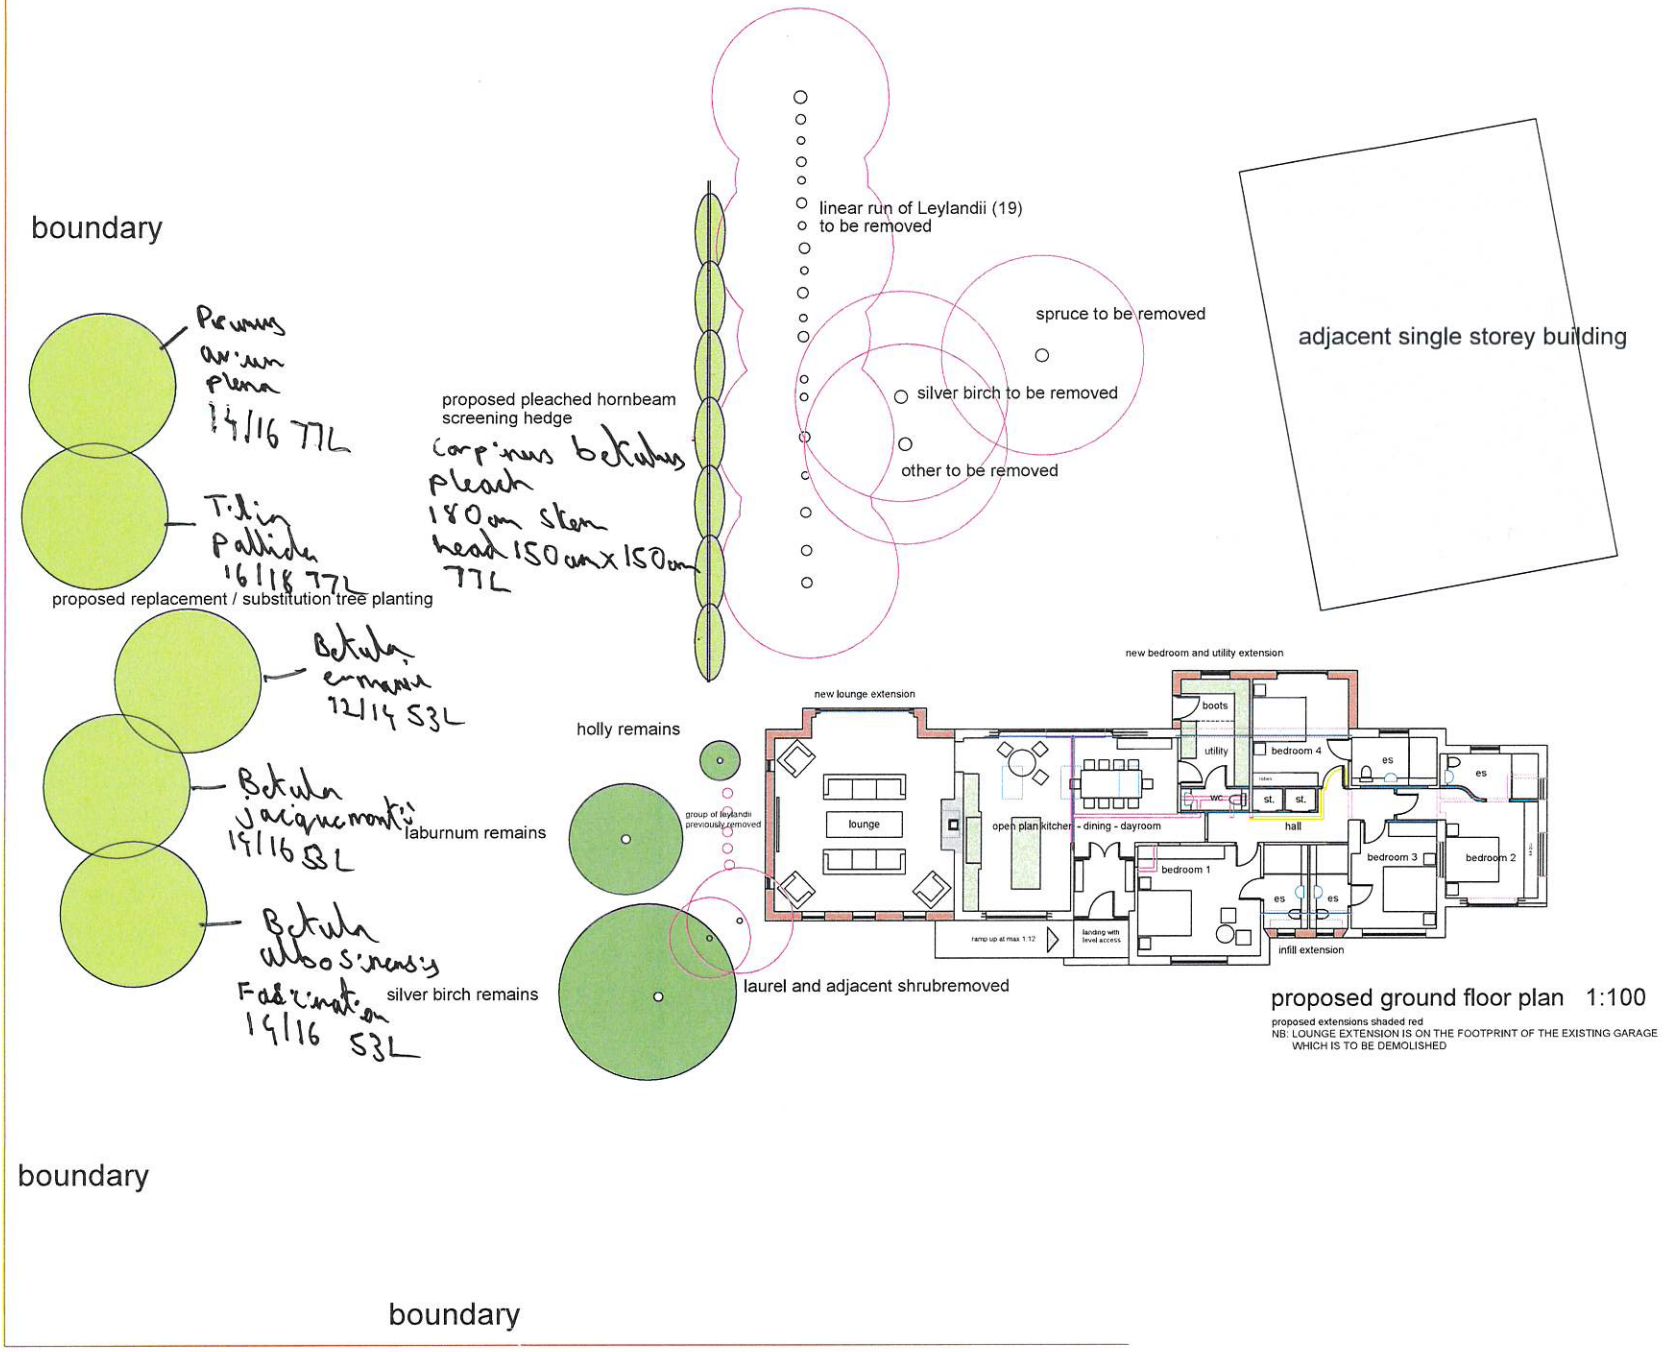

proposed ground floor plan 1:100

proposed extensions shaded red
NB: LOUNGE EXTENSION IS ON THE FOOTPRINT OF THE EXISTING GARAGE WHICH IS TO BE DEMOLISHED