


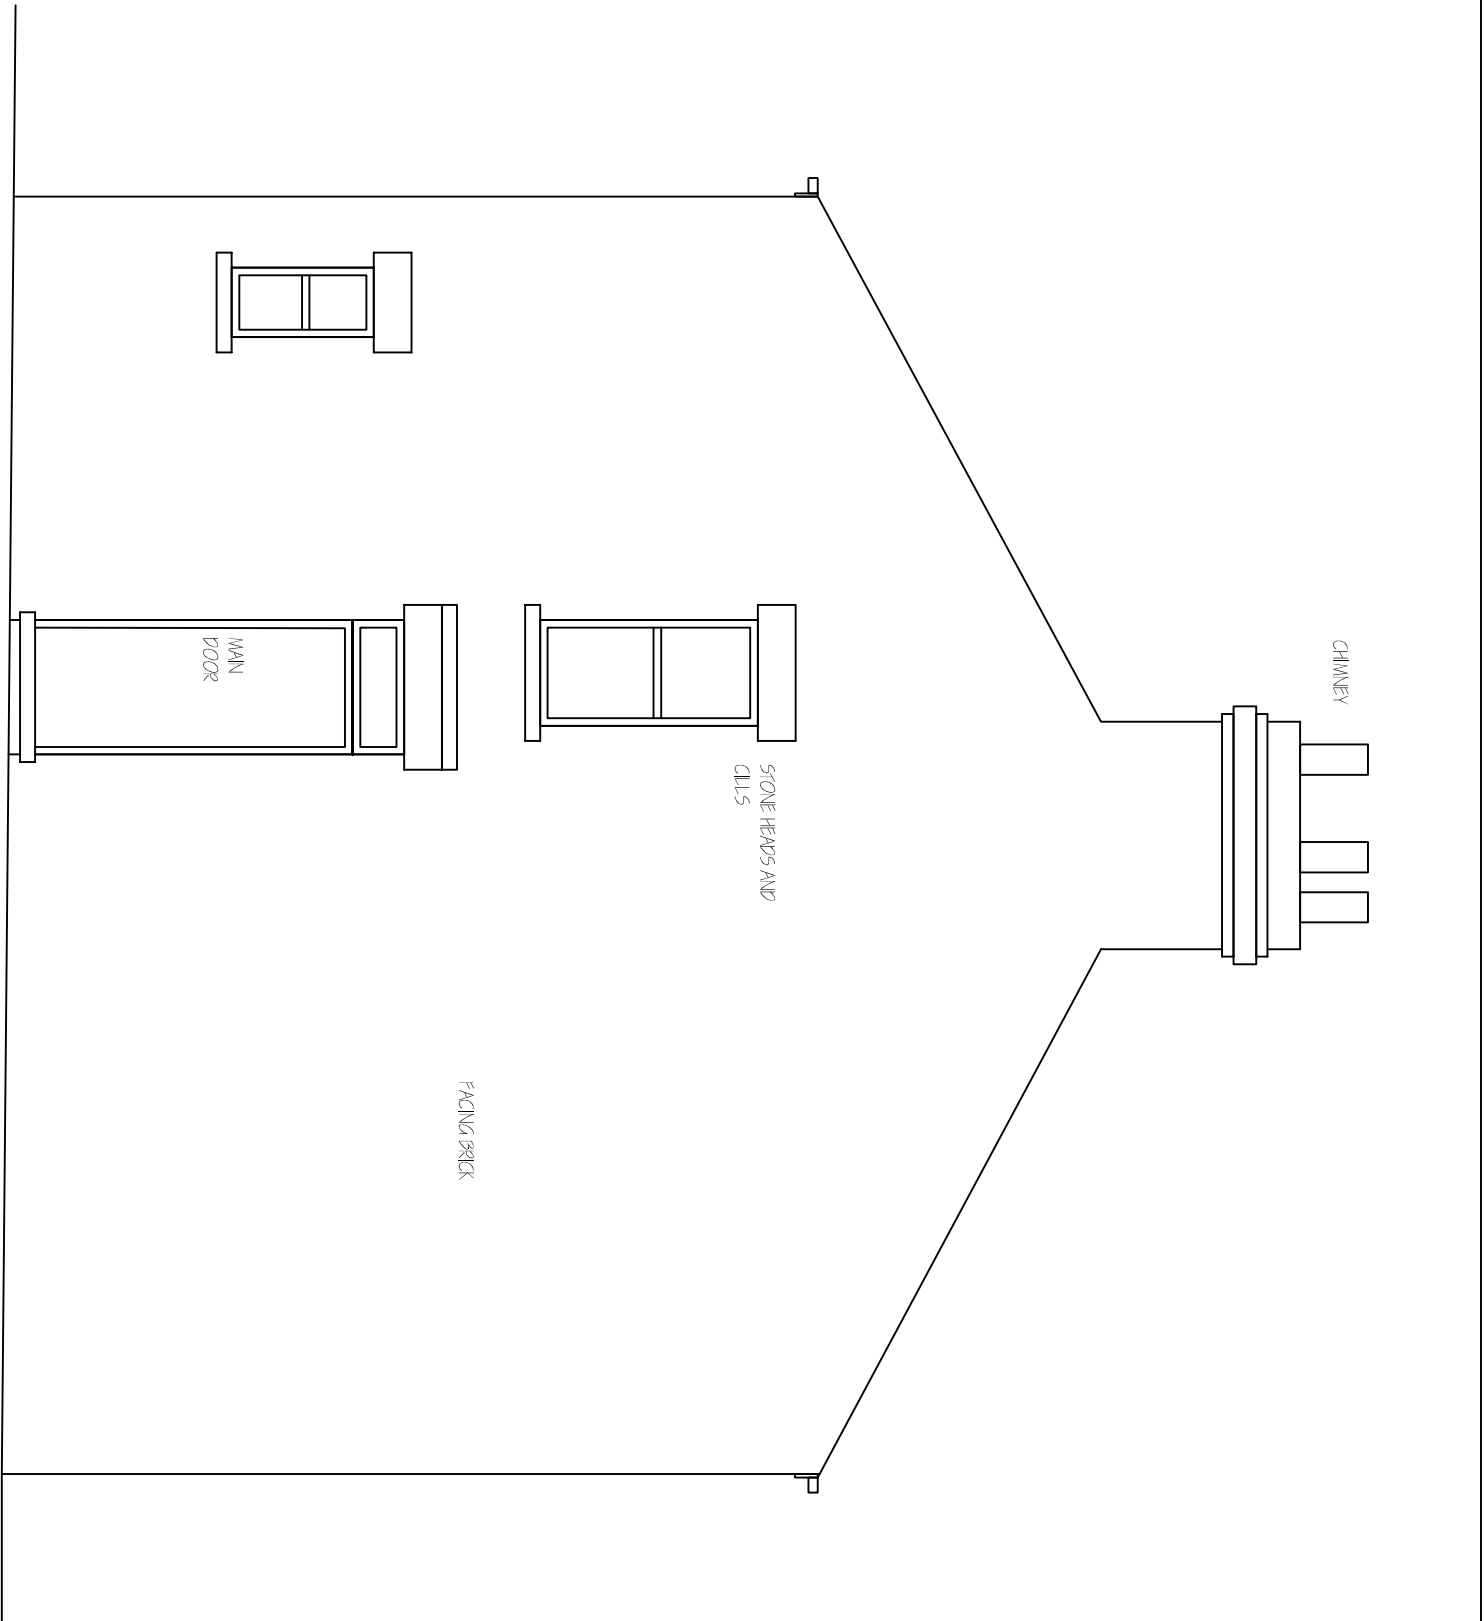

EXISTING REAR
ELEVATION 1:50



EXISTING SIDE
ELEVATION 1:50

Revisions	A. 1:50 scale	04-02-
This drawing is for planning permission only and is not a construction drawing.		
Drawing Title	EXISTING-ELEVATIONS	
Job No. - Dwg No.	JH/2013/4	—
Client:	JOHN HUTCHINSON PARK HOUSE WORSKLOUGH DALE BRANISLEY S/O 35F	
Scale.	1:50	