

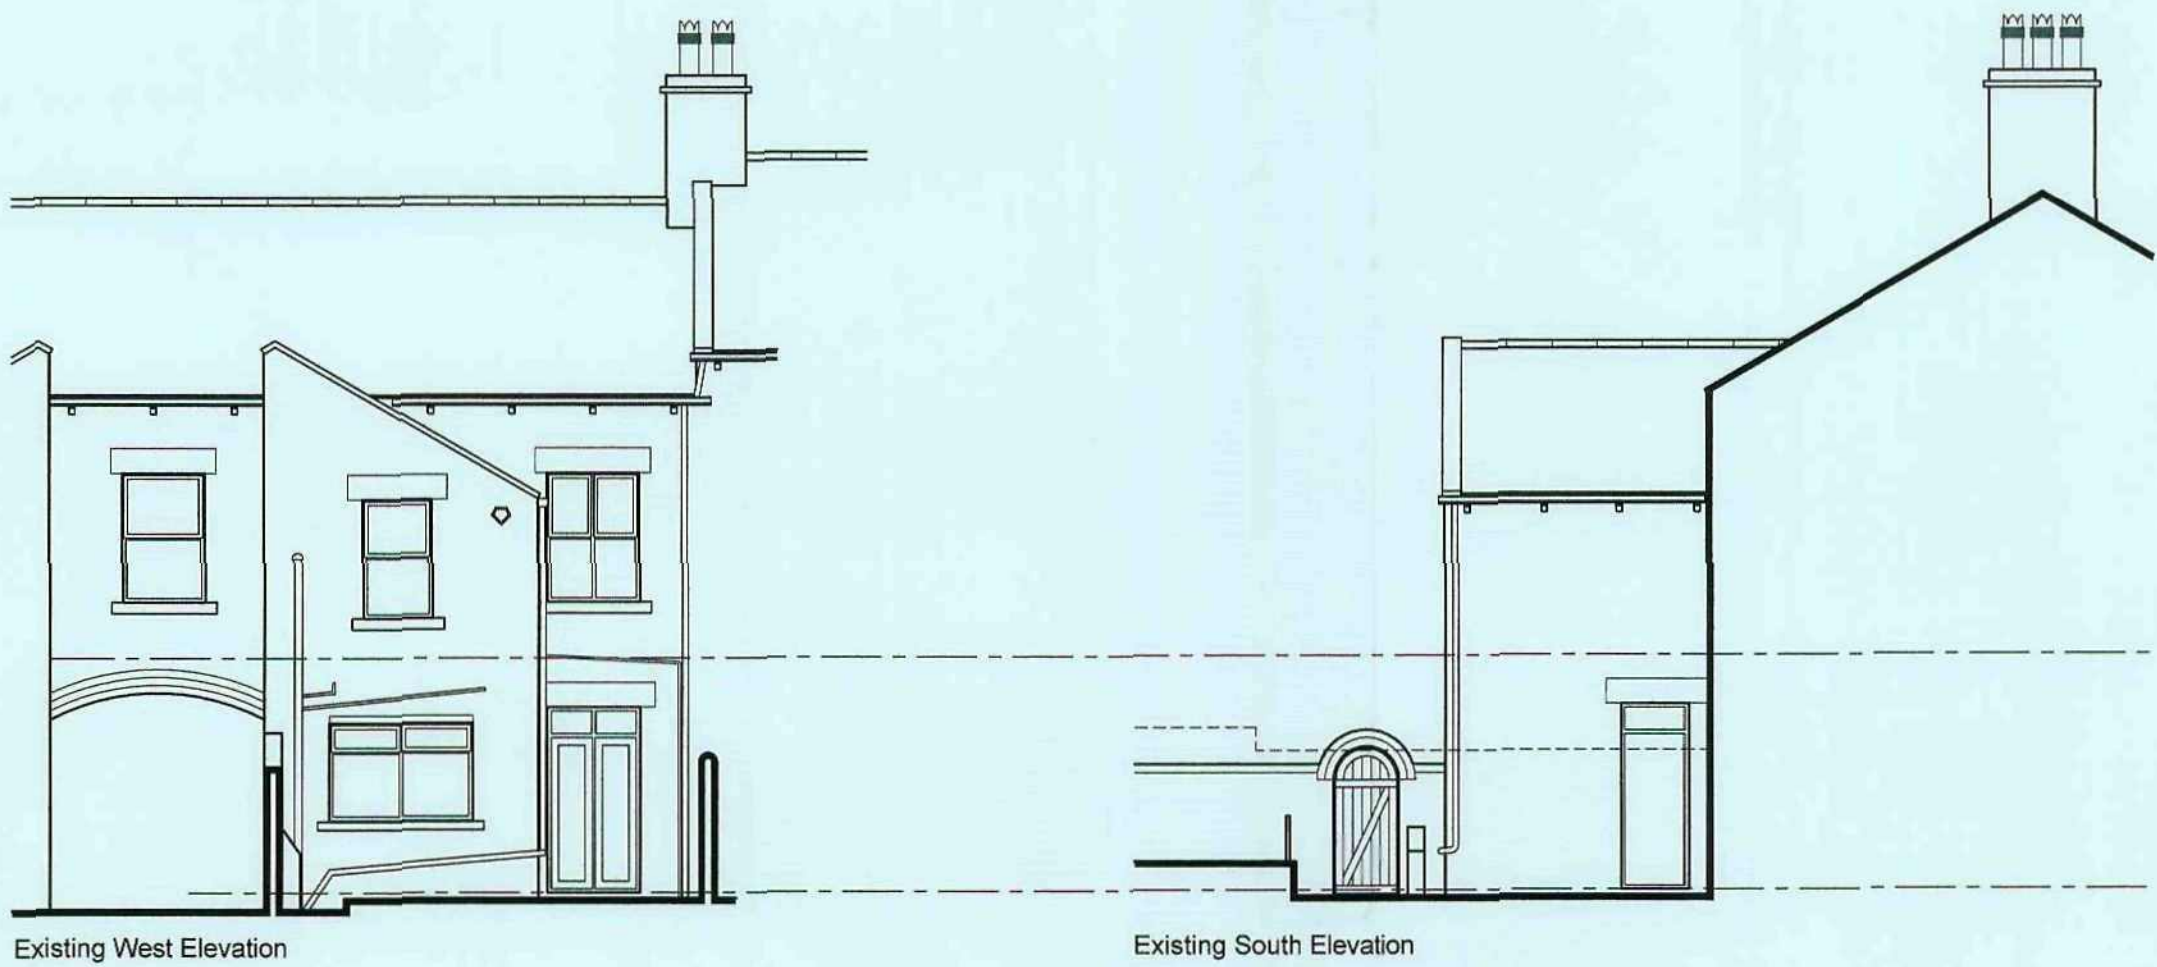



Existing Elevations

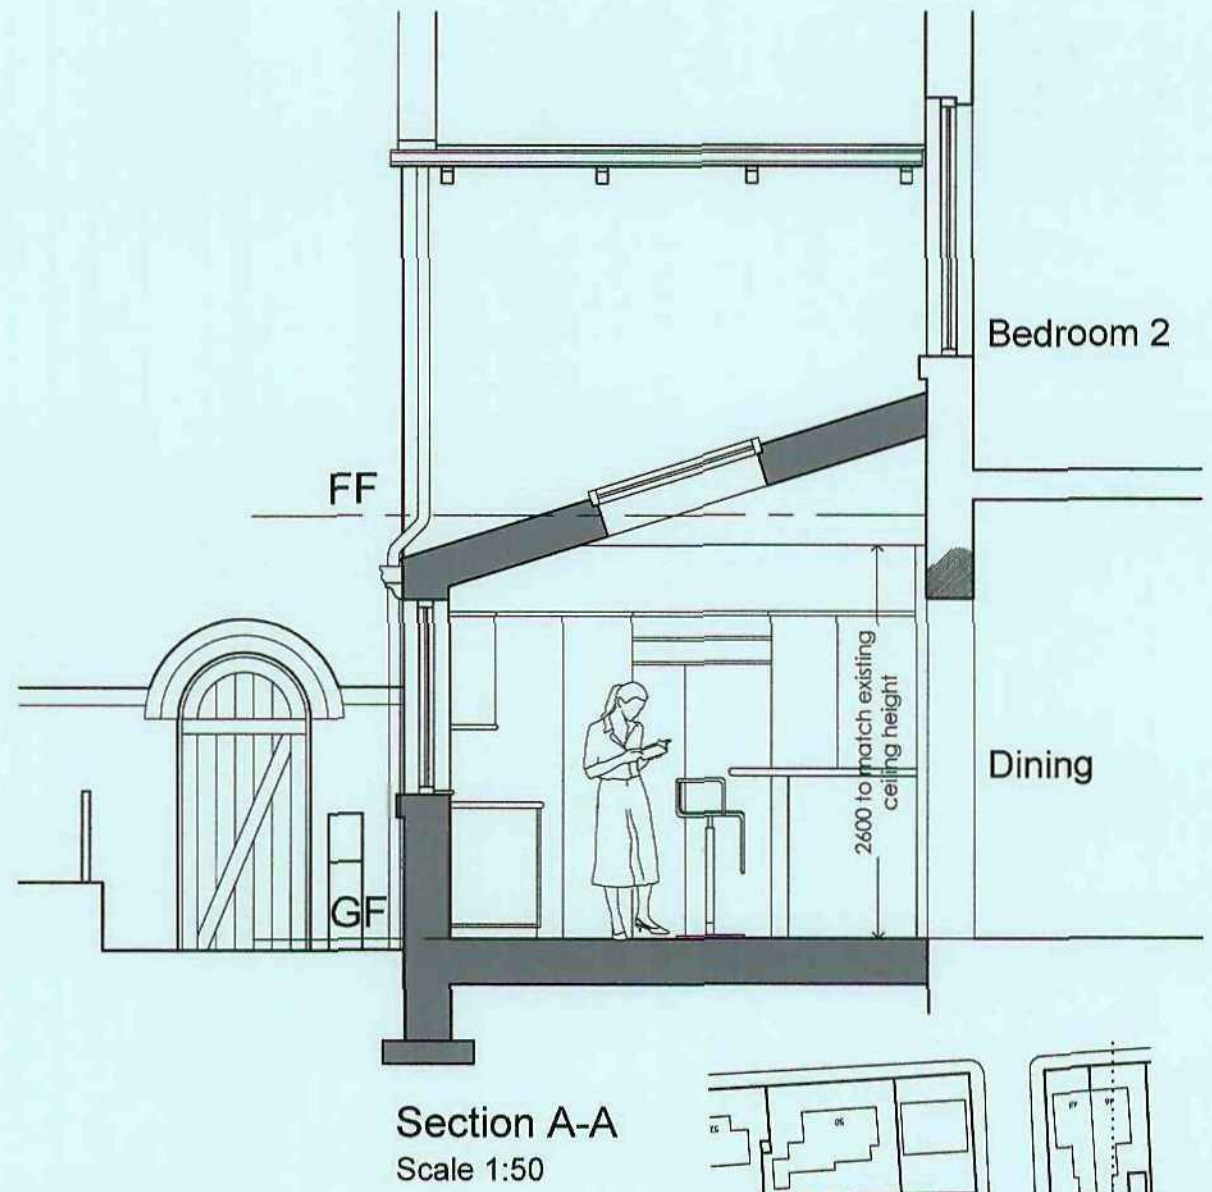




Proposed Elevations

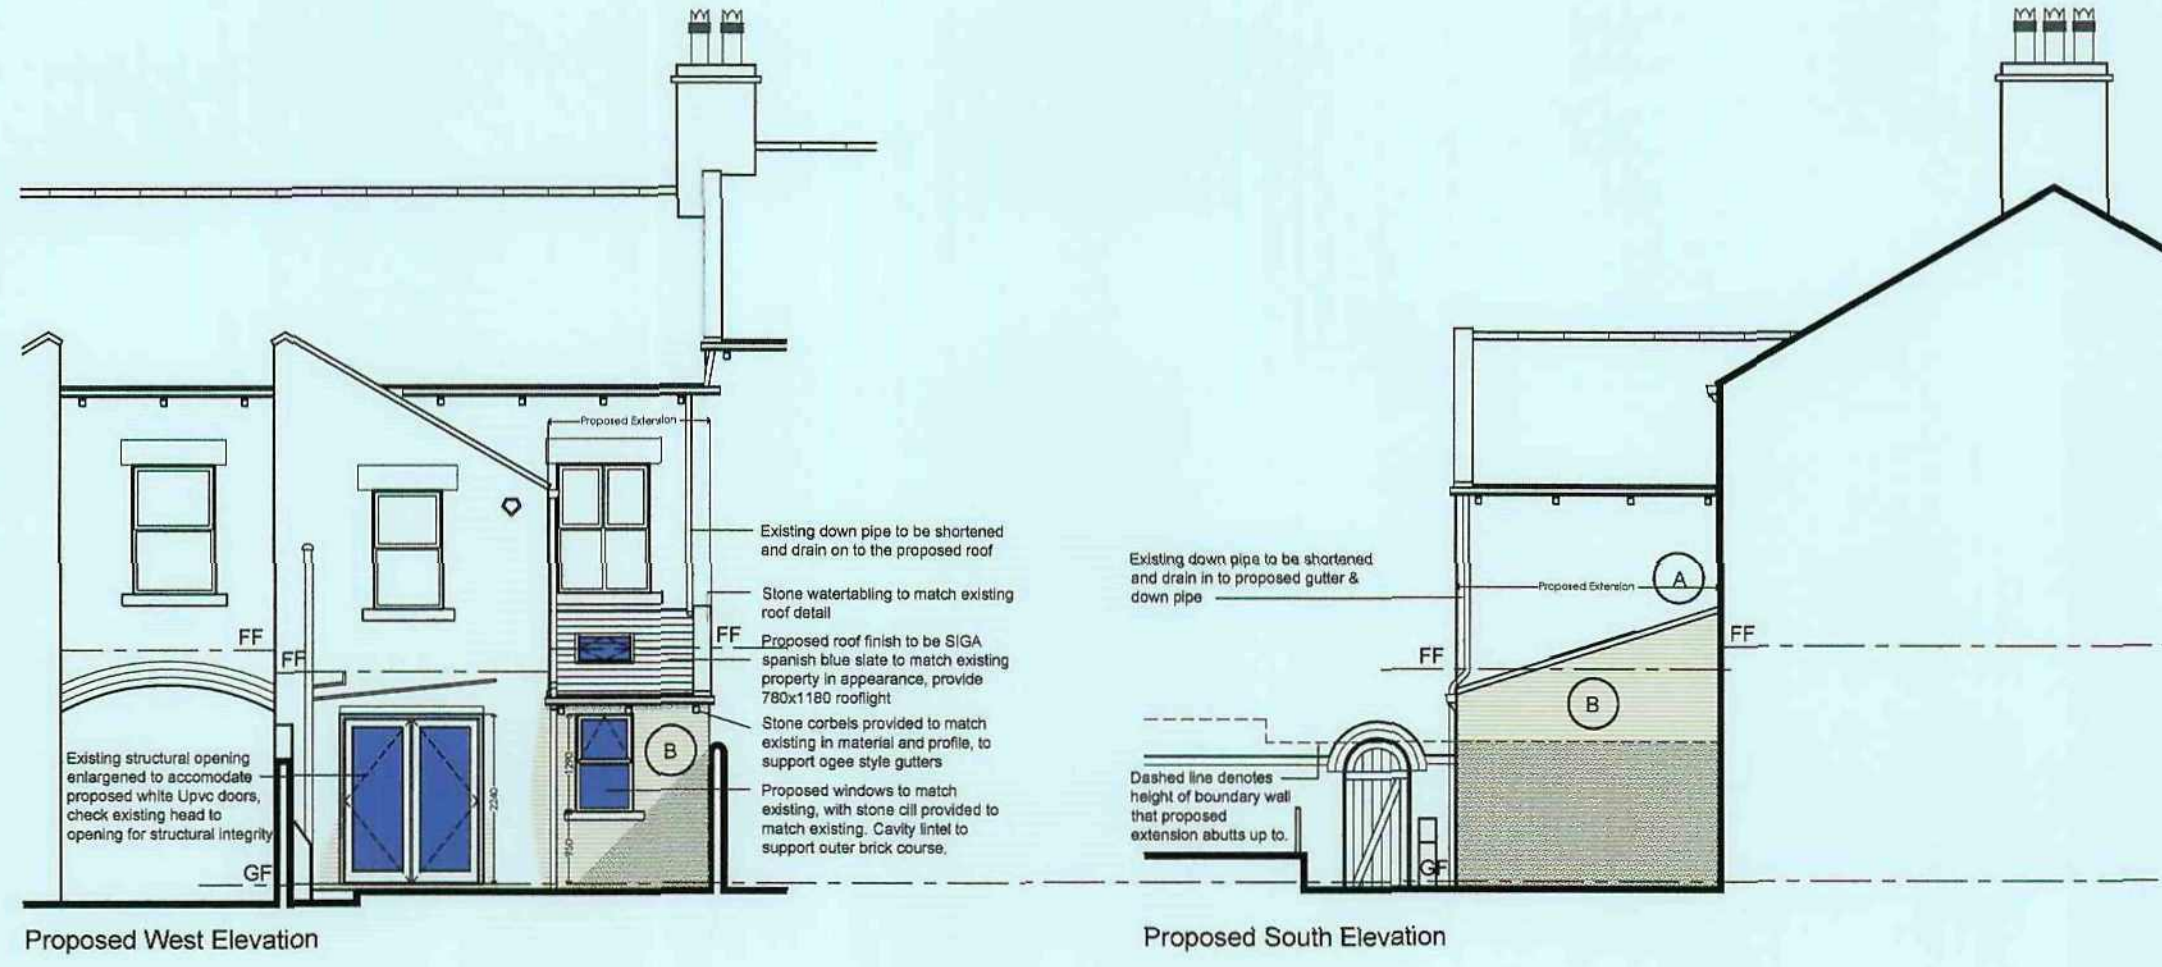

Existing Plans

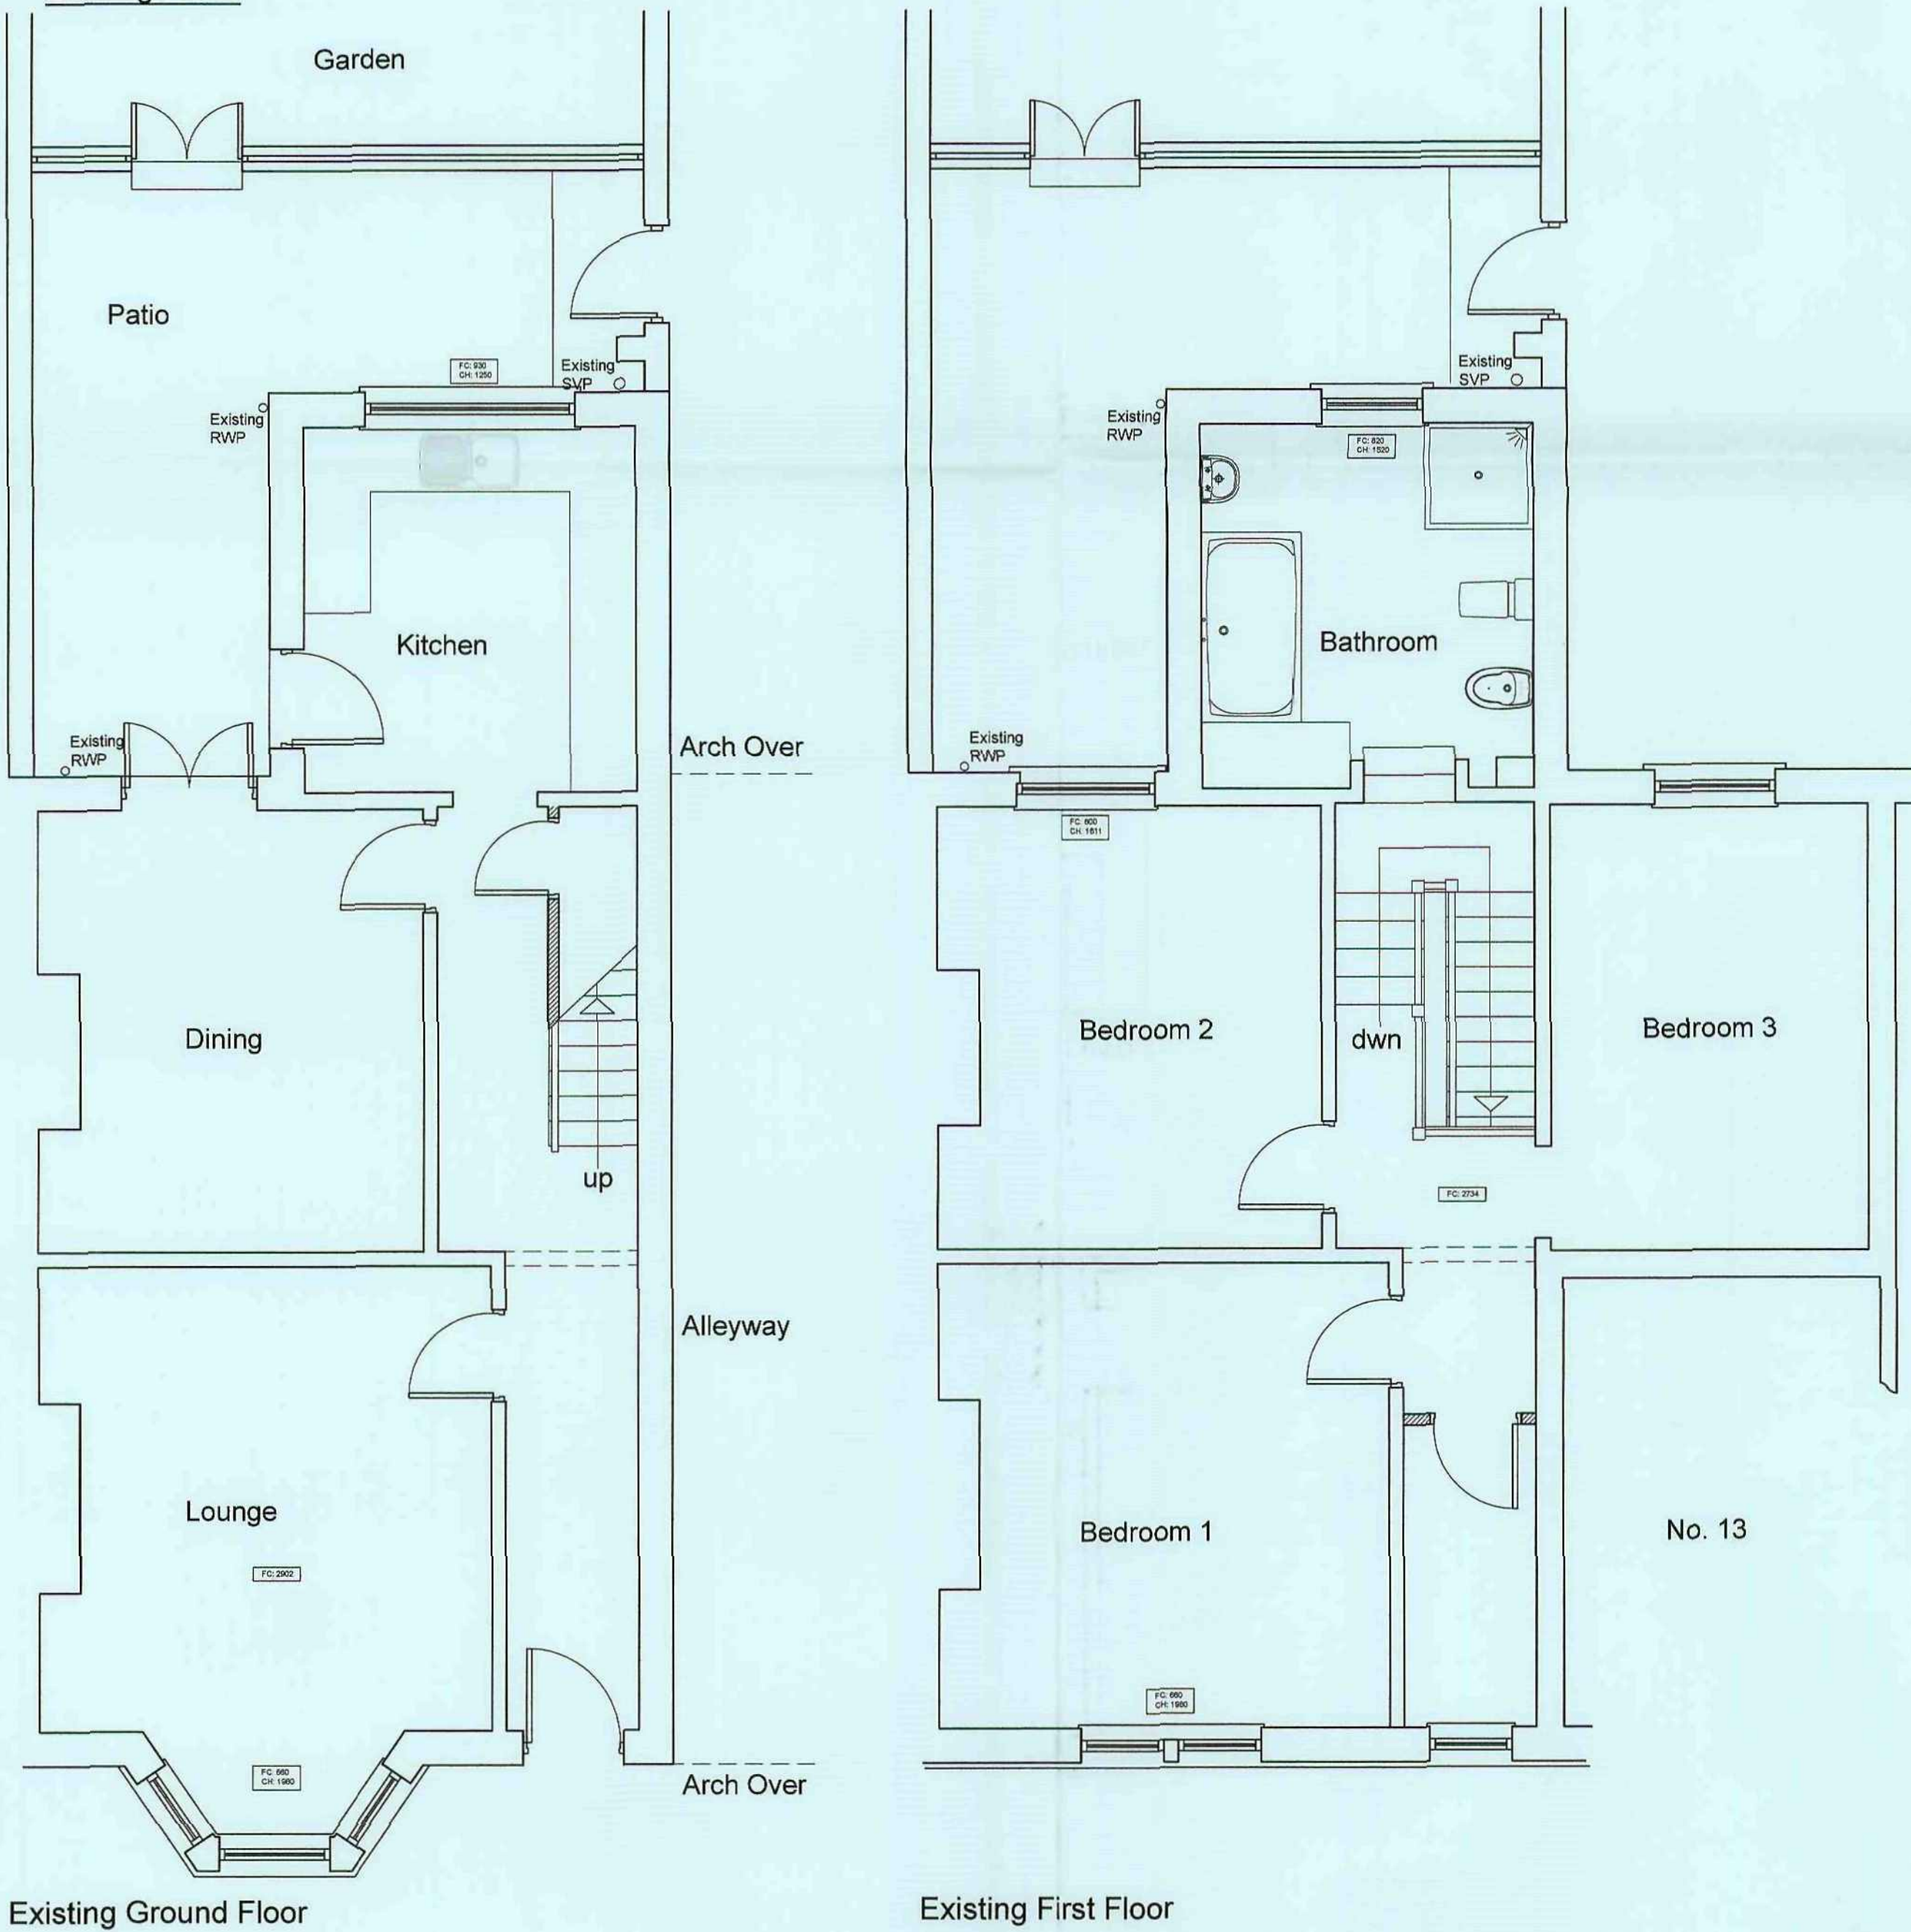

Proposed Plans

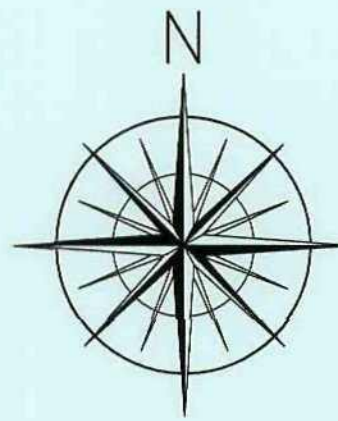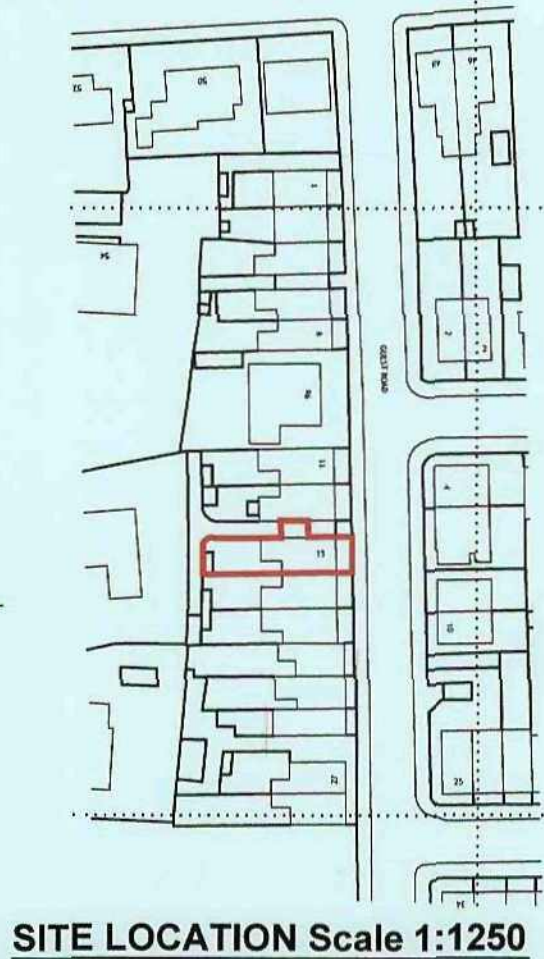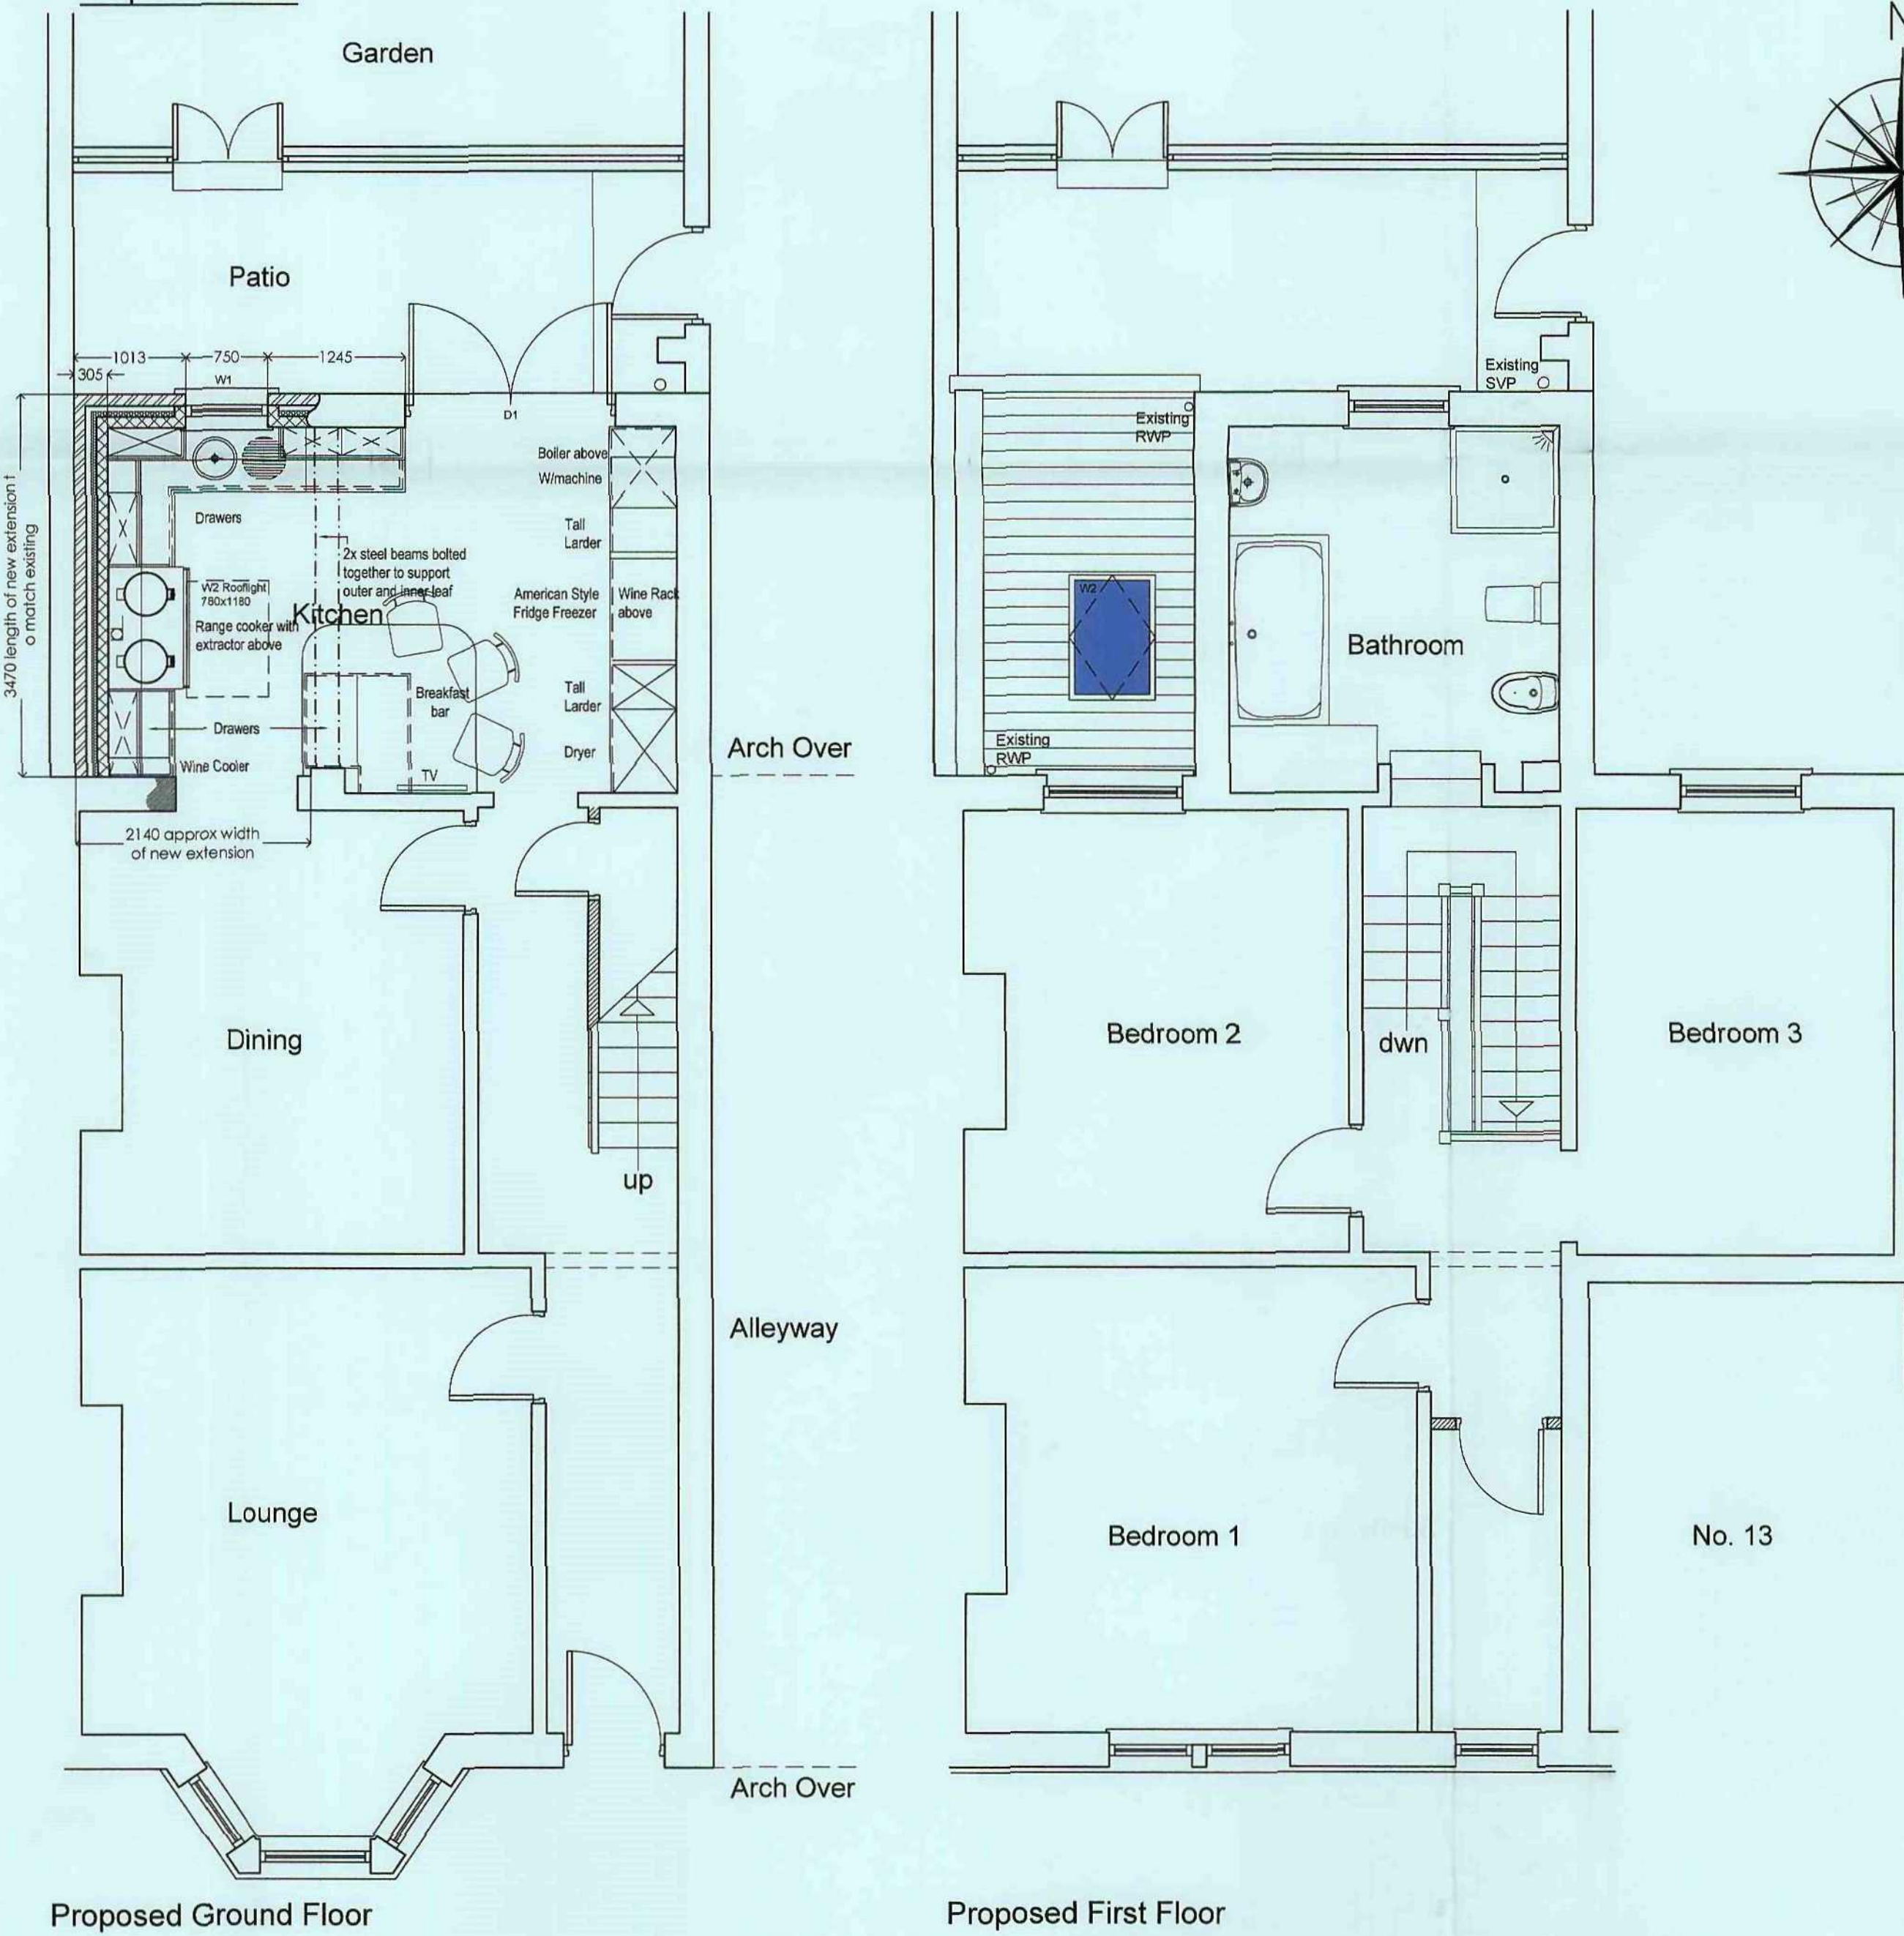


MATERIALS LEGEND

- (A) PROPOSED ROOF MATERIALS
SIGA Spanish blue slate to match existing in appearance.
- (B) PROPOSED WALL FACINGS
IBSTOCK brick to match existing in colour, appearance and coursing heights.
- (C) WINDOWS & DOORS
Ratnau white finish UPVC windows to match host dwelling with security locks with sealed low E double glazed units.
- (D) RAINWATER GOODS
All rainwater gutters, fall pipes & new S&V stacks to be Upvc, to match existing and to gutters to have ogee mould, set on stone corbels to match existing detail.

GENERAL NOTES:

- THIS DRAWING SHALL BE READ IN CONJUNCTION WITH ALL RELEVANT STRUCTURAL AND MECHANICAL SERVICES DRAWINGS WHERE REFERENCED.
- ALL MEASUREMENTS WHERE SHOWN TO BE CHECKED ON SITE AND VERIFIED PRIOR TO CONSTRUCTION AND ON SITE ASSEMBLY. THIS DRAWING IS COPYRIGHT AND PROPERTY OF DESIGN LINE AND SHALL NOT BE REPRODUCED OR COPIED IN ANY WAY WITHOUT PRIOR PERMISSION. IF YOU HAVE RECEIVED THIS DRAWING IN PDF FORMAT NEVER ASSUME IT IS TO SCALE ALWAYS CHECK WITH THE AUTHOR.
- PLEASE DO NOT SCALE FROM THIS DRAWING IF IN DOUBT ALWAYS ASK. FIGURED DIMENSIONS TO BE TAKEN IN PREFERENCE TO SCALED DIMENSIONS.

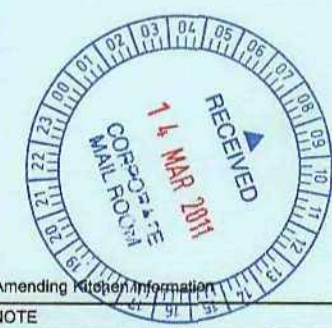

Proposed single storey extension to existing dwelling house
Mr S. Dyson
15 Guest Road
Barnsley
South Yorkshire
S75 2SR
Existing & Proposed Plans & Elevations

Design Line Huddersfield Ltd.
63 Tom Lane, Croftland Moor
Huddersfield, W. Yorks HD4 5QD
Telephone/Fax: 01484 644684
Mobile: 07830 151721
E-mail: info@designlinearchitectural.co.uk



Planning

Date	Drawn	Checked	Rev
Feb '11	JF	SB	
Scale	Project No.	Draw. no.	
1:50/1:100	DL311	01	A