


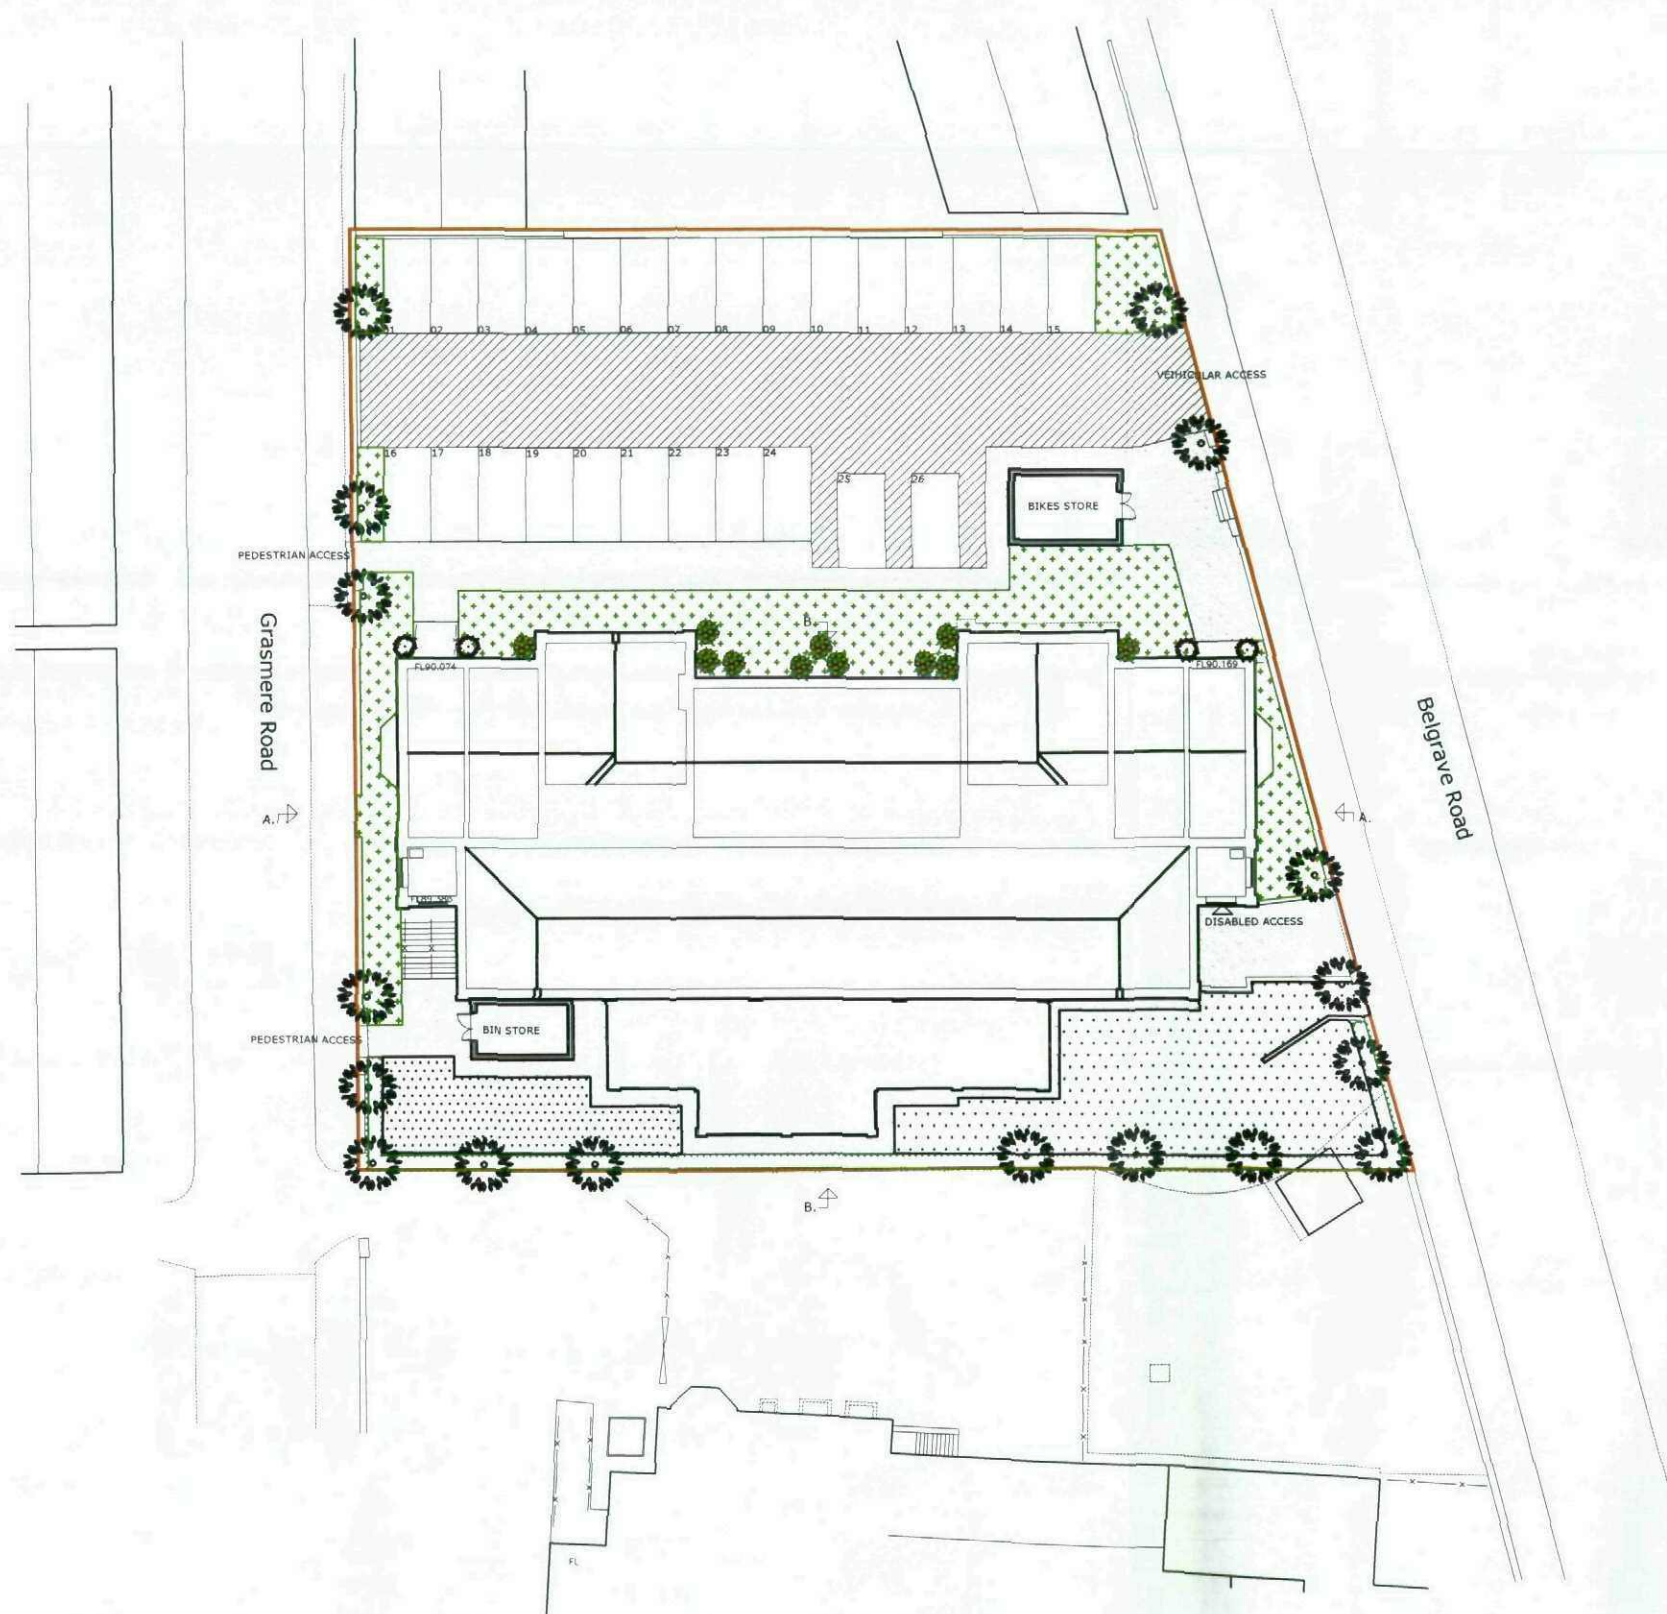

SOFT LANDSCAPE SCHEDULE



proposed standard trees to be planted where indicated on the plan, 10-12cm girth, 3-3.5m high, RB
Species to include:

Carpinus betulus 'Fastigiata'
Prunus avium 'Plena'



proposed specimen shrubs to be planted where indicated on the plan, containerised 10-12L pots
Species to include:

Amelanchier lamarckii
Hydrangea macrophylla 'Bouquet Rose'
Hydrangea paniculata 'Grandifolia'
Phormium tenax



proposed shrubs to be planted @ 4No/m sq, containerised 3L pots
Species to include:

Ceanothus thyrsiflorus repens
Eyonymus fortunei 'Emerald and Gold'
Eyonymus fortunei 'Emerald Gaiety'
Fatsia japonica
Hebe pinguifolia 'Sutherlandii'
Lavandula angustifolia 'Hidcote'
Lonicera natidia maigreen
Potentilla fruticosa 'Elizabeth'
Photinia x fraseri 'Red Robin'
Prunus laurocerasus 'Otto Luyken'
Pyracantha 'Orange Charm'
Spiraea nipponica 'Snowmound'
Viburnum davidii



proposed formal hedge to be planted in double staggered rows @ 5No. per linear meter.
Plants to be bare root whips.
Species to include:

Fagus sylvatica



Grasses areas to be turfed using Tilliers 'Lawn King' or similar approved.

NB. All plants to be in accordance with NPS nursery standard.
Standard trees planted within hard paved areas to be planted with urban tree soil.
EHS trees planted within hard paved areas to be planted with urban tree soil and diamond kerb.

Code Studios Ltd Hope Works, 25 Mowbray Street, Sheffield, S3 8EL t: 0870 990 3095 f: 0870 990 3096 e: info@codestudios.co.uk			
BERES DEVELOPMENTS		Client	
GROVE STREET		Job	
LANDSCAPE SCHEME		Title	
DRAWN	CHECKED	DATE	SCALE
FTD	-	03-2008	A3 ISSUE 1/400 A1 ISSUE 1/200
REVISION	DRAWING STATUS	DRAWING NUMBER	
-	PRELIMINARY	1475-06	

© COPYRIGHT: RIGHTS ON THE DESIGNS AND INFORMATION SHOWN ON THIS DRAWING
The Designer must verify all dimensions on site before making shop drawings
or commencing work of any kind. No dimensions to be scaled from this drawing.
Architect to be notified of any discrepancies in dimensions immediately.