


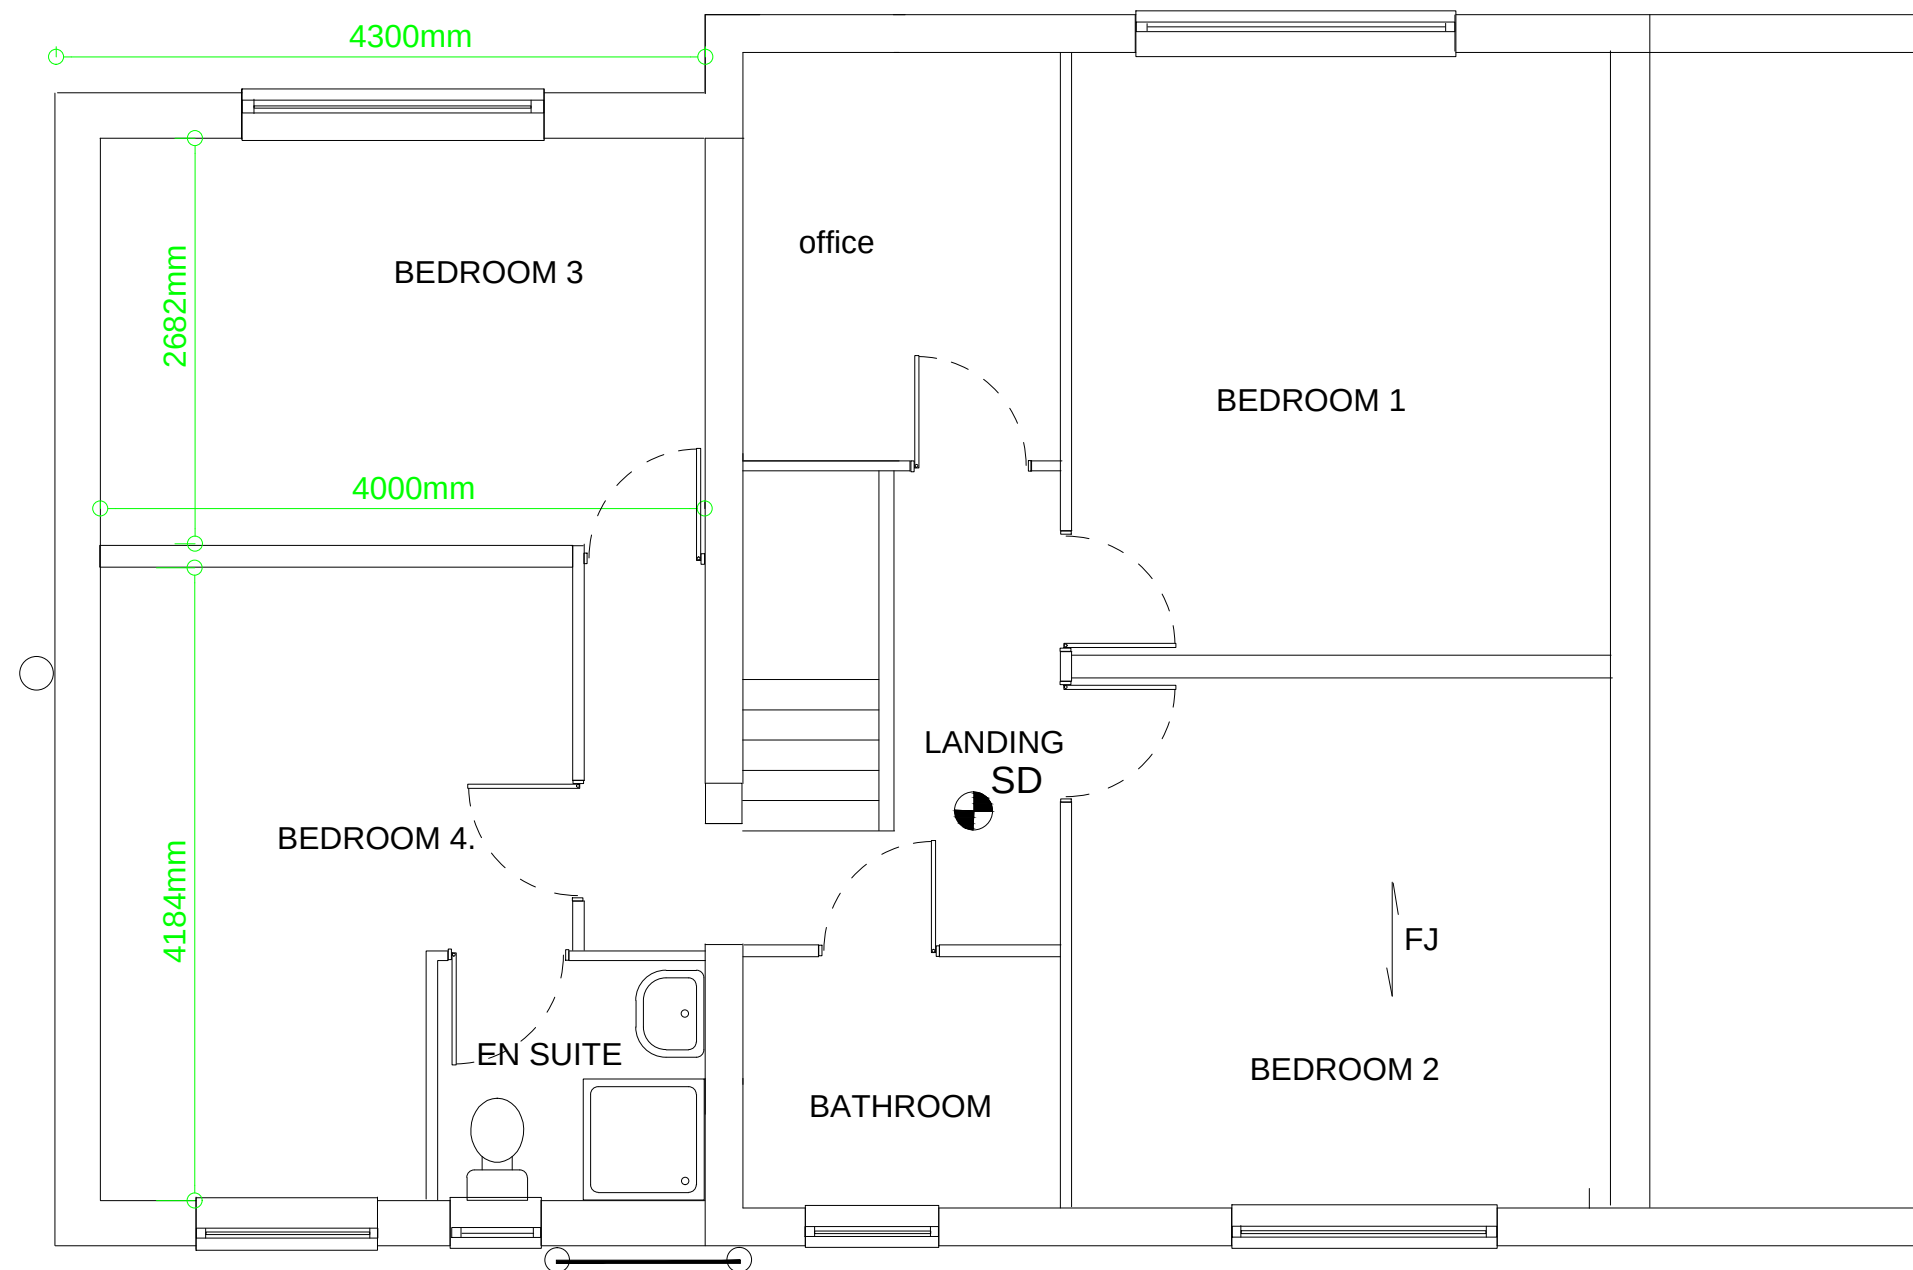

PROPOSED GROUND FLOOR PLAN 1:50