
THIS DRAWING IS TO SCALE INDICATED FOR PLANNING PURPOSES ONLY. NO SCALING PERMITTED FOR CONSTRUCTION PURPOSES. ALL DIMENSIONS MUST BE CHECKED ON SITE.

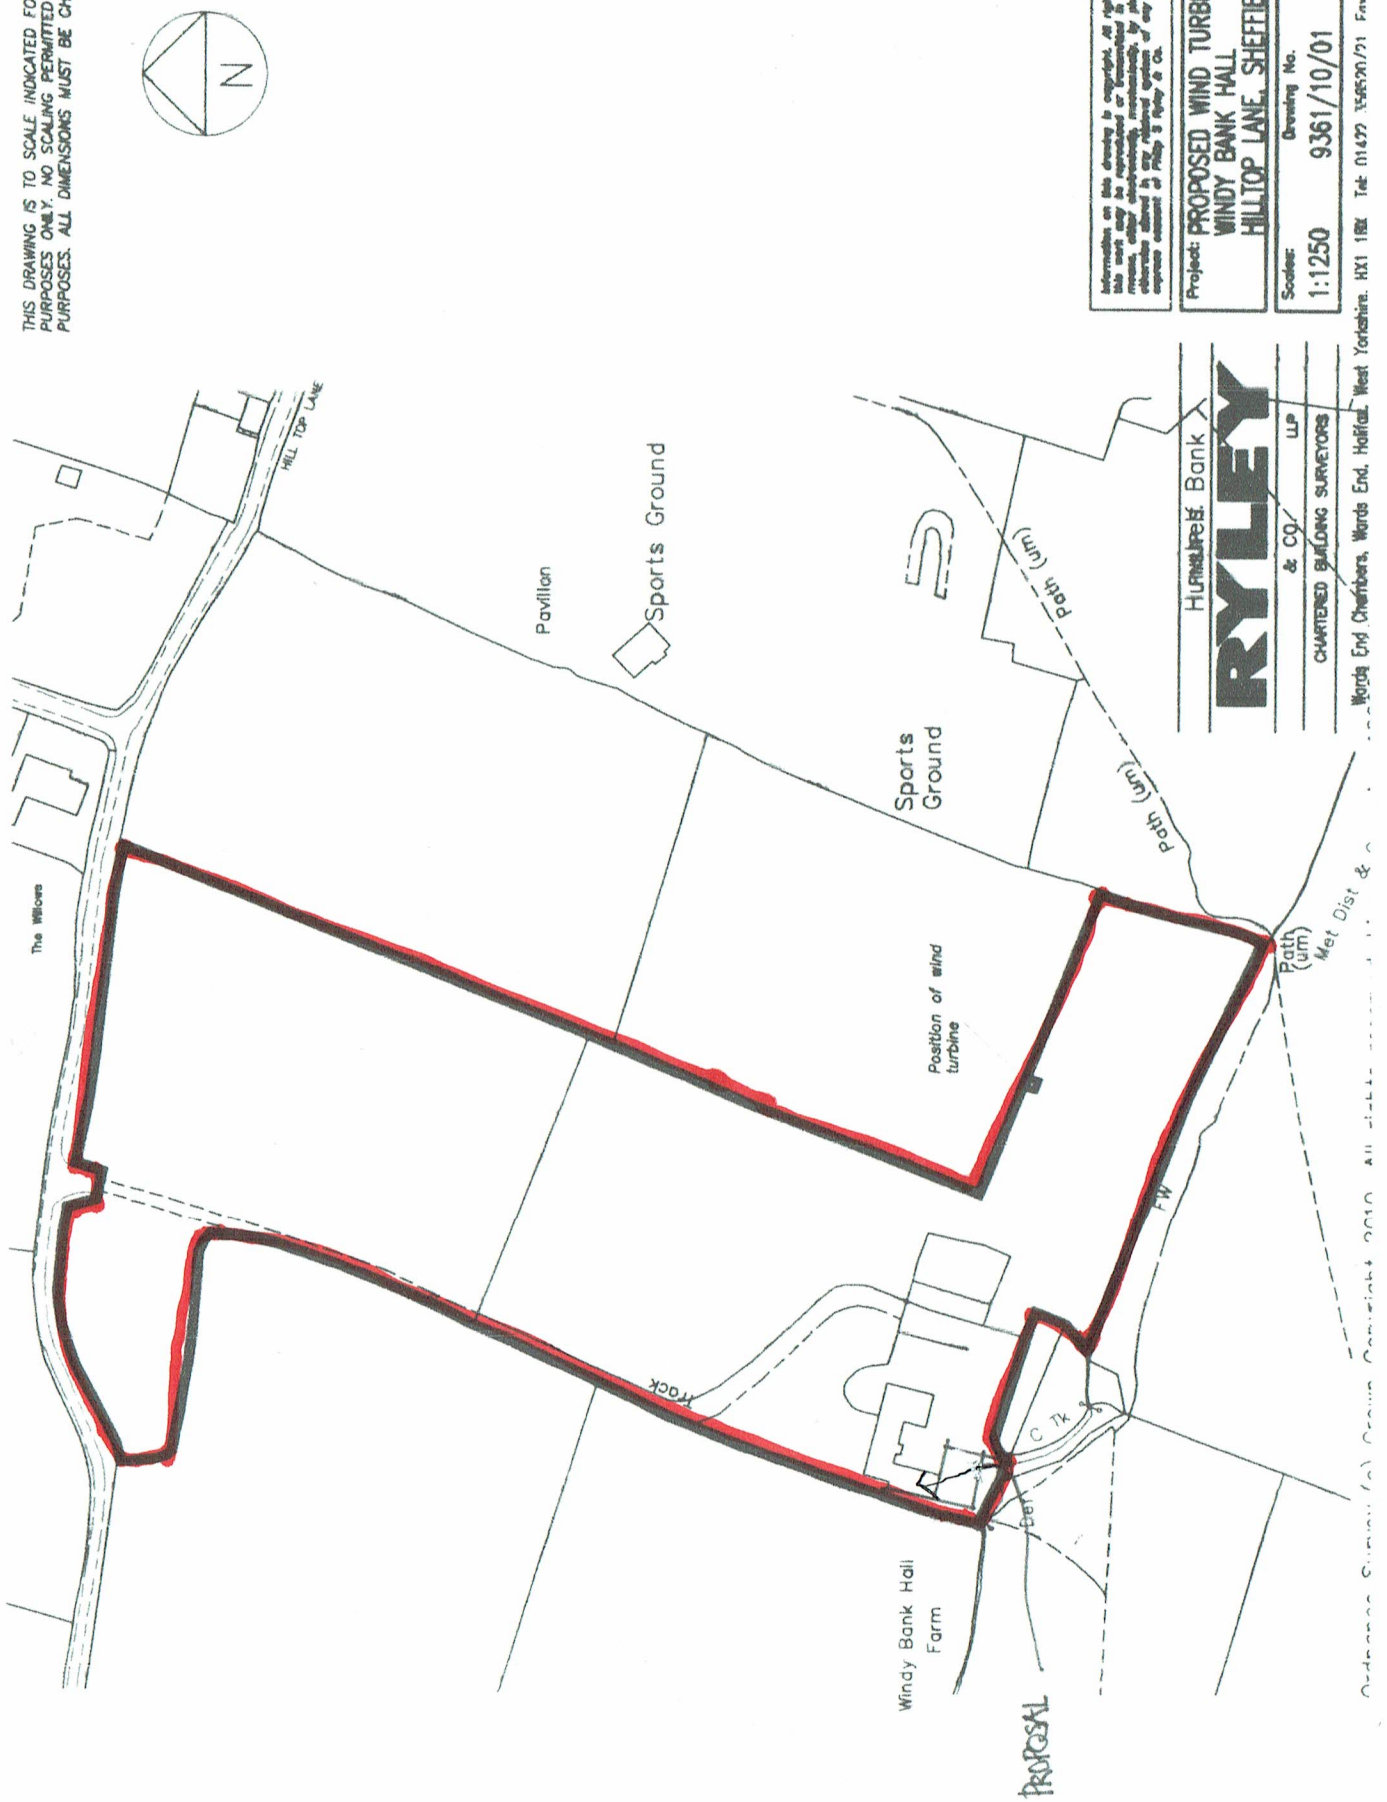

Information on this drawing is copyright. All rights reserved. No part of this work may be reproduced or stored in any form by copying or similar means without prior permission in writing of the copyright owner. Licence obtained for display of this material on this website does not constitute permission to reproduce elsewhere.

Project: PROPOSED WIND TURBINE AT WINDY BANK HALL HILLTOP LANE, SHEFFIELD

Scales: 1:1250 | Drawing No. 9361/10/01 | Date: SEP10


Huddersfield
RYLEY
& Co/ LLP
CHARTERED BUILDING SURVEYORS
Wards End Chambers, Wards End, Halifax, West Yorkshire. HX1 1BE Tel: 01422 [illegible] Fax: 01422 [illegible]

Streetwise

Enabled by Ordnance Survey

BLOCK PLAN
AREA 90m x 90m
SCALE 1:500

CENTRE COORDINATES: 427828, 399085

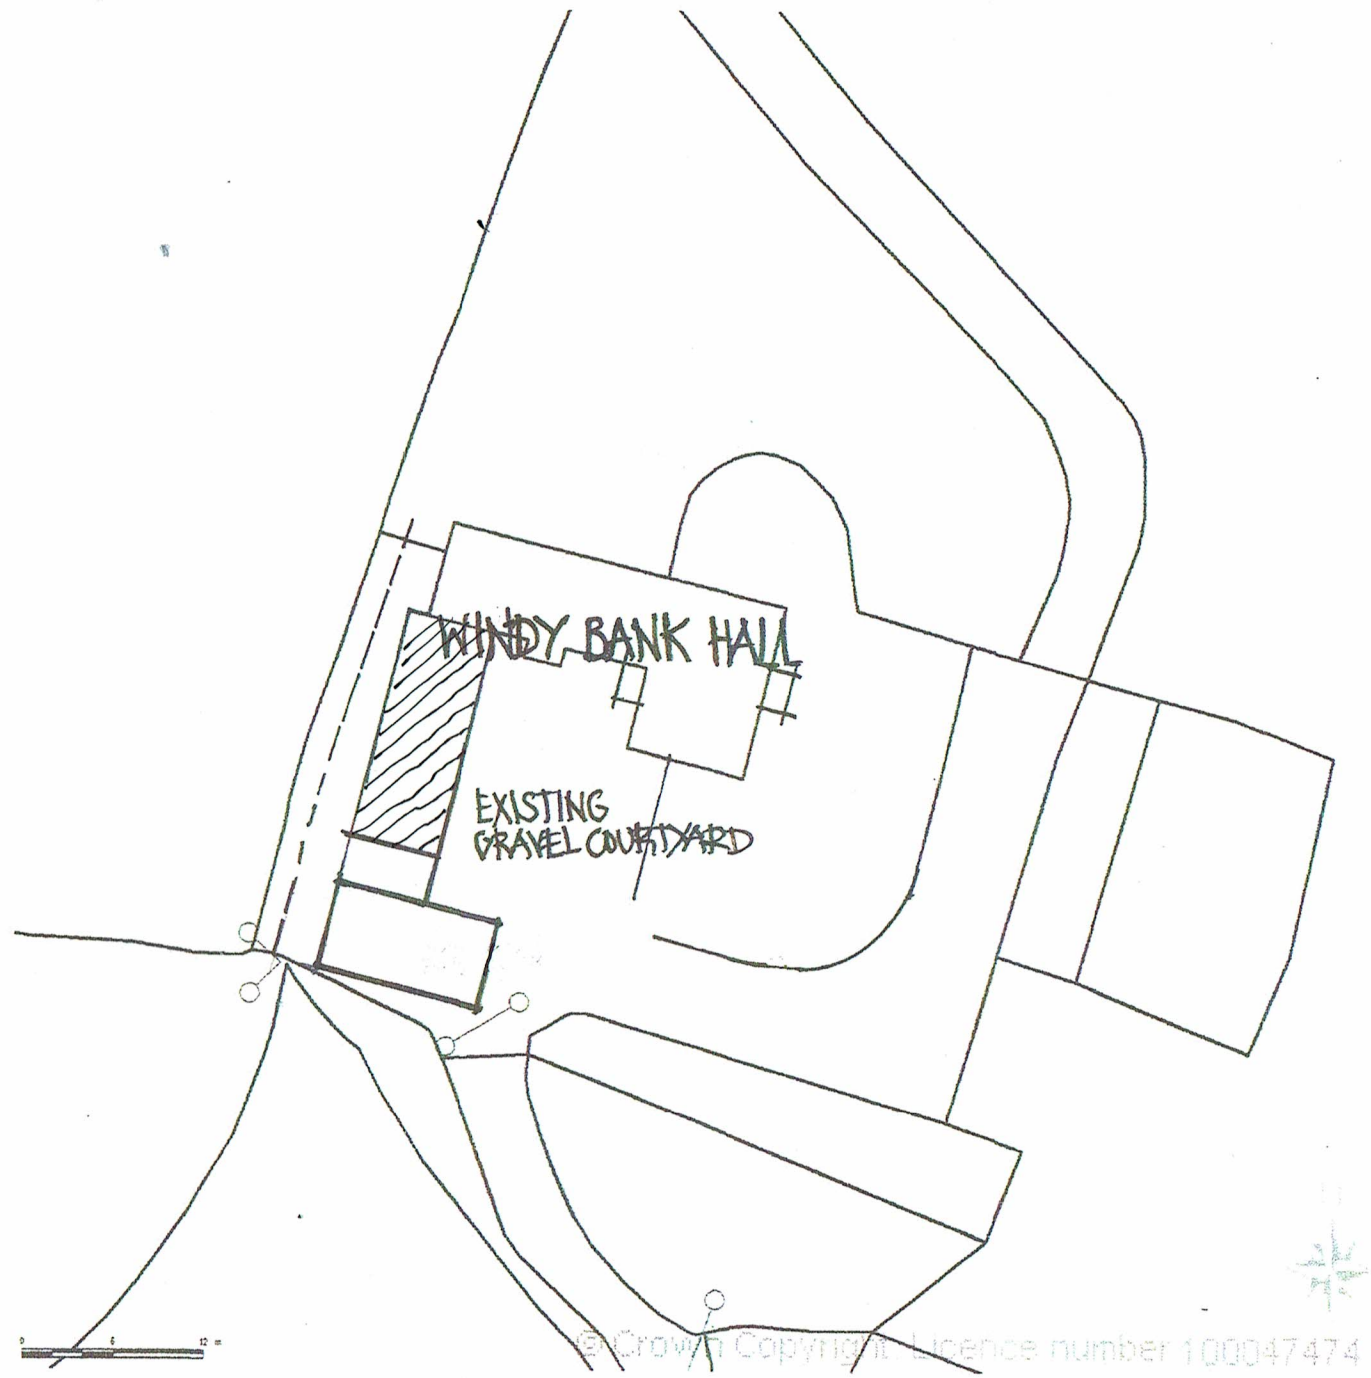

© Crown Copyright Licence number 100047474

Supplied by Streetwise Maps Ltd
www.streetwise.net
Licence No: 100047474
20/01/2012 13:50:20