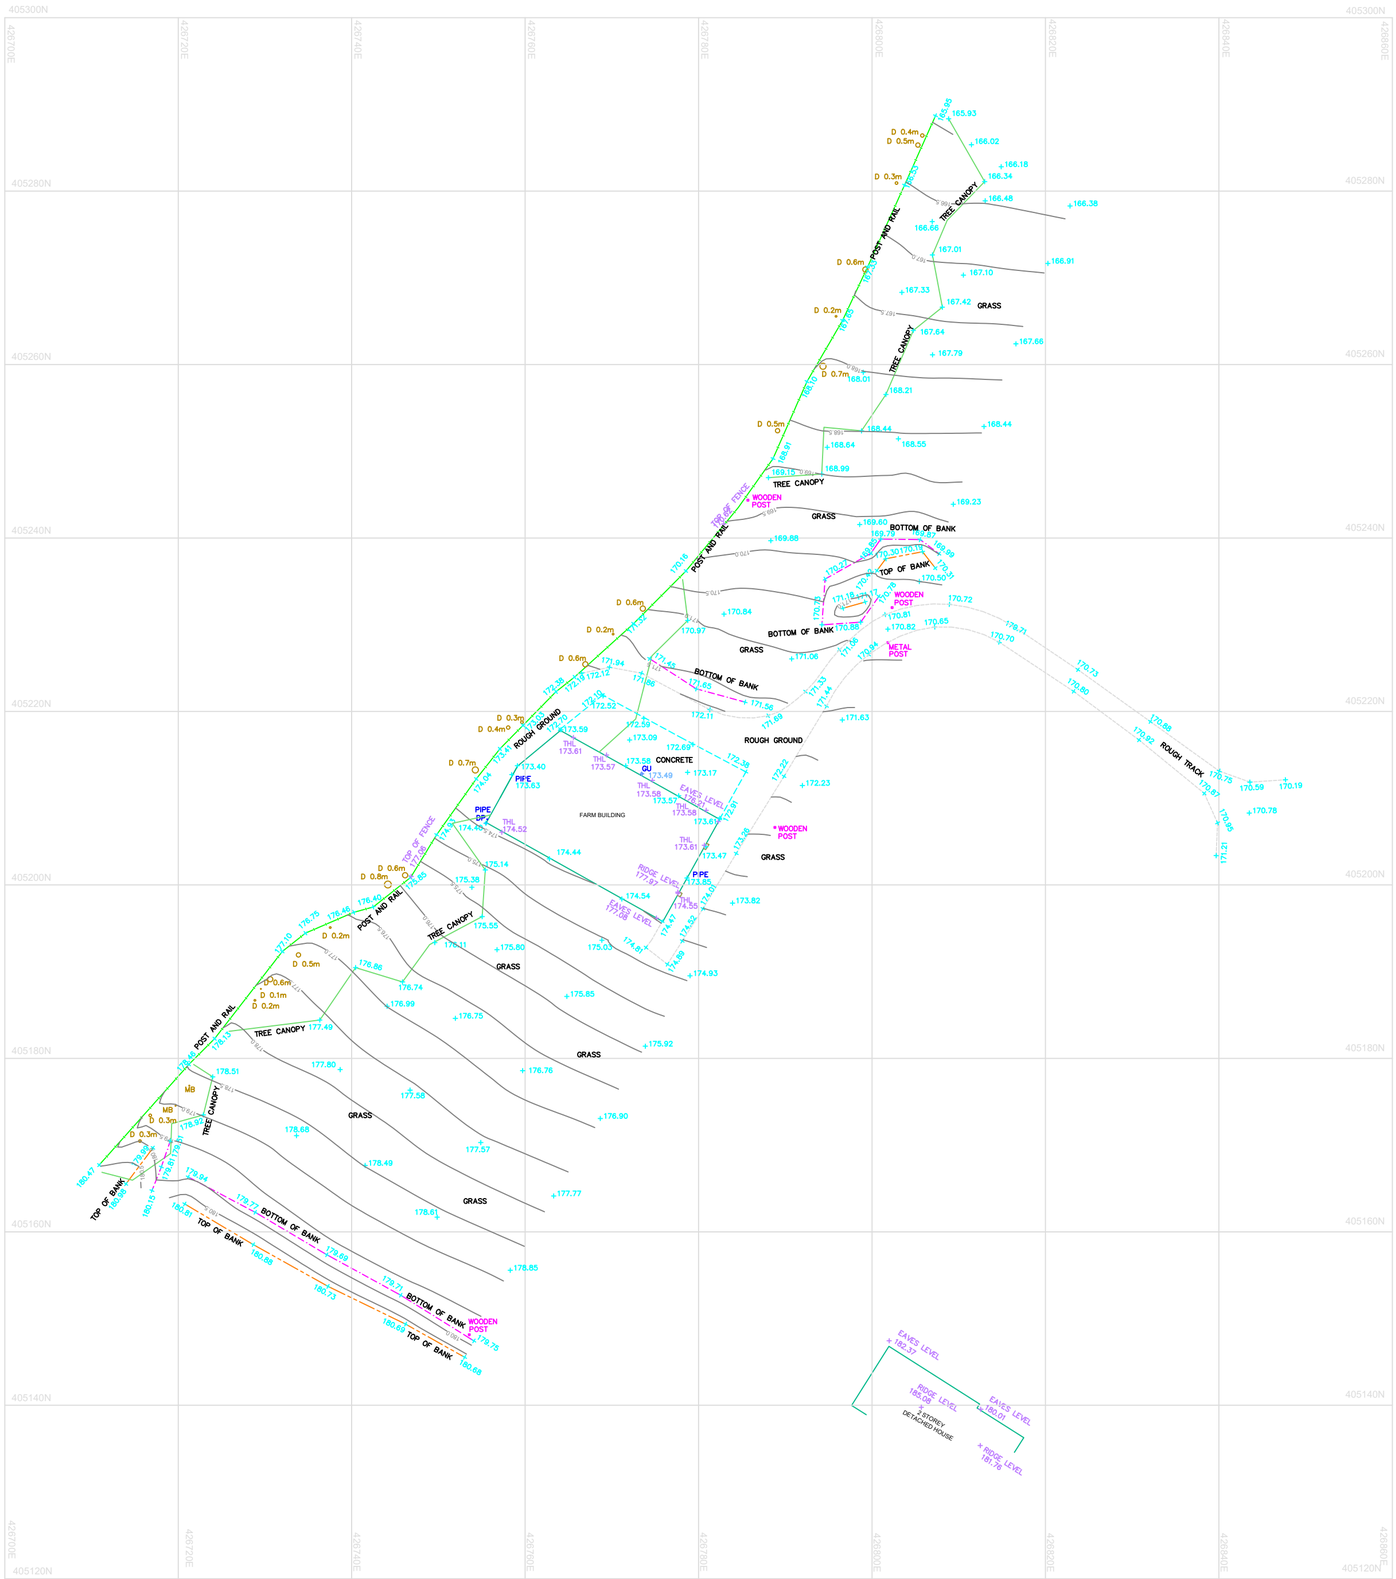


Notes

This drawing and the information contained therein is Issued in confidence and is the copyright of Met Geo Environmental Limited. Disclosure of this information to Third Parties and unauthorised copying or replication of this data without approval is forbidden.

Direction of North

Grid : OS National Grid.
Using the OS GPS Network and applying OSTN15 transformation and then removing the scale factor for true distances with a one-step transformation centred on S2.

Datum : OS Level Datum.
Using the OS GPS Network and applying OSGM15 National Geoid Model to obtain local area corrections.

Station Listing

Station	Easting	Northing	Level
S1	426813.064	405241.907	169.525
S2	426783.853	405175.222	176.301
S3	426752.761	405208.315	174.466

KEY

AIR VALVE	AV	KERB OUTLET	KO
BENCH MARK	BM	LAMP POST	LP
BIN	BIN	MANHOLE (CIRCULAR)	MH
BOLLARD	BOL	MANHOLE (RECTANGULAR)	MH
BORE HOLE	BH	MANHOLE (TRIANGULAR)	MH
BRITISH TELECOM COVER	BT	MARKER POST	MKR
BUS STOP	BUS	GULLY	GU
CABLE TV COVER	CATV	RODDING EYE	RE
CABLE TV SUPPLY	CA	SIGN POST	SIGN
COLUMN	COL	TELECOM COVER	TEL
DROPPED KERB	DK	TELEGRAPH POLE	TP
EARTHING POINT	ER	THRESHOLD LEVEL	TH
ELECTRICITY COVER	ELEC	TRAFFIC LIGHT	TL
ELECTRICITY POLE	EP	TRIAL PIT	PIT
FIRE HYDRANT	FH	WASH OUT	WO
GAS VALVE	GAS	WATER METER	WM
GATE		WATER STOP COCK	SC
INSPECTION COVER (CIRCULAR)	IC	WATER STOP VALVE	SV
INSPECTION COVER (RECTANGULAR)	IC		
COVER LEVEL	CL	CHAMBER BASE LEVEL	Ch.L
INVERT LEVEL	IL	WATER SURFACE LEVEL	WL
UNABLE TO RAISE	UTR	UNABLE TO MEASURE	UTM
GIRTH OF TREE TRUNK	G	DIAMETER OF TREE TRUNK	D
HEIGHT TO TOP OF TREE CANOPY	H	MULTI BOLE TREE	MB

Rev	Date	Drawn	Description	Check
-	--/--/----	--	--	--

Met® GEO ENVIRONMENTAL
Southgate House
Pontefract Road
Stourton
Leeds
West Yorkshire
LS10 1SW
T: +44 [0] 1132 008 900
F: +44 [0] 1132 008 901
E: admin@metgeoenvironmental.com
W: www.metgeoenvironmental.com

Client
AL TURNER & ASSOCIATES

Site
MYSTERY WOOD FARM, COOPER LANE
HOYLANDSWAIN, BARNSLEY, S36 7JE

Title
TOPOGRAPHICAL SURVEY

Surveyed	TW	Drawn	TW
Check	DA	Date	04/02/2020

Scale	Job No	Sheet Size	Rev
1:500	P20-00036	A2	01

DWG Ref

Project Number	Origin	Zone	Level	Desc	Type	Role	Sheet
P20-00036	MET	EXT	XX	TOP	M2	G	002