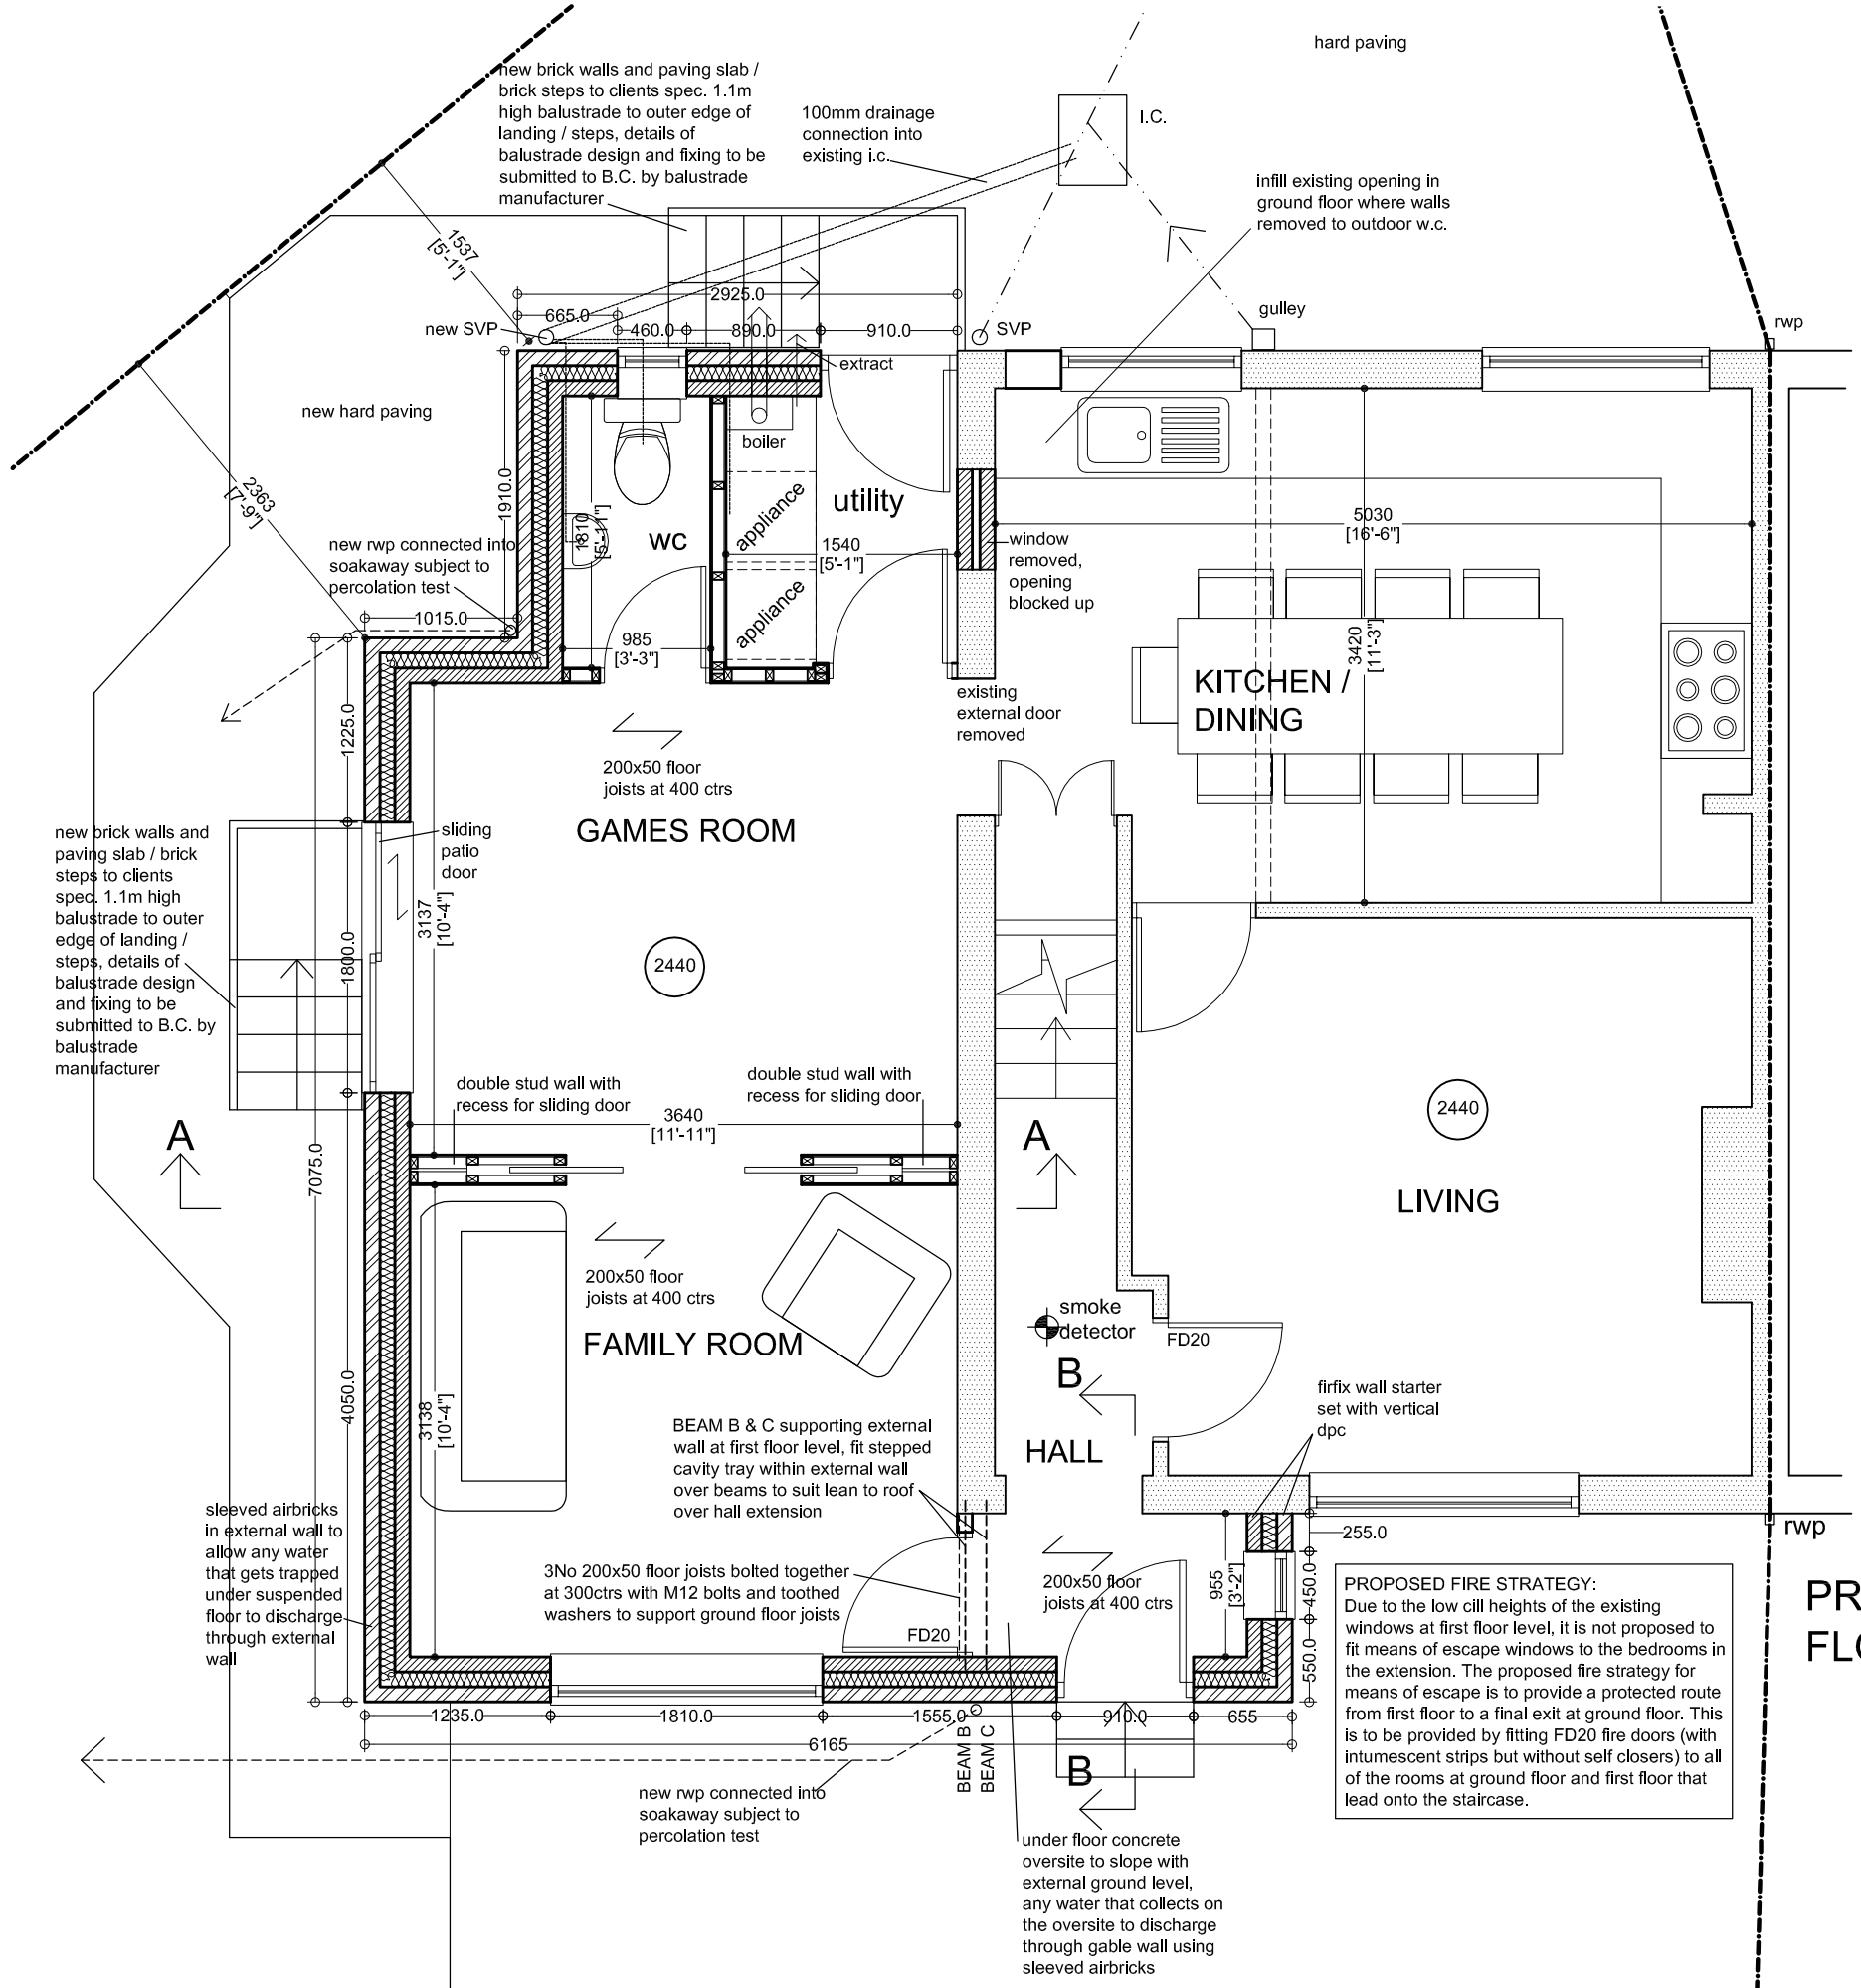

PROPOSED FIRE STRATEGY:
Due to the low cill heights of the existing windows at first floor level, it is not proposed to fit means of escape windows to the bedrooms in the extension. The proposed fire strategy for means of escape is to provide a protected route from first floor to a final exit at ground floor. This is to be provided by fitting FD20 fire doors (with intumescent strips but without self closers) to all of the rooms at ground floor and first floor that lead onto the staircase.

PROPOSED GROUND FLOOR PLAN

2 Darley Avenue, Worsbrough, Barnsley, S70 6SJ

PROPOSED EXTENSION
sheet 2 - PROPOSED GROUND FLOOR PLAN

Date: July 2014 Scale: 1:50@A3