

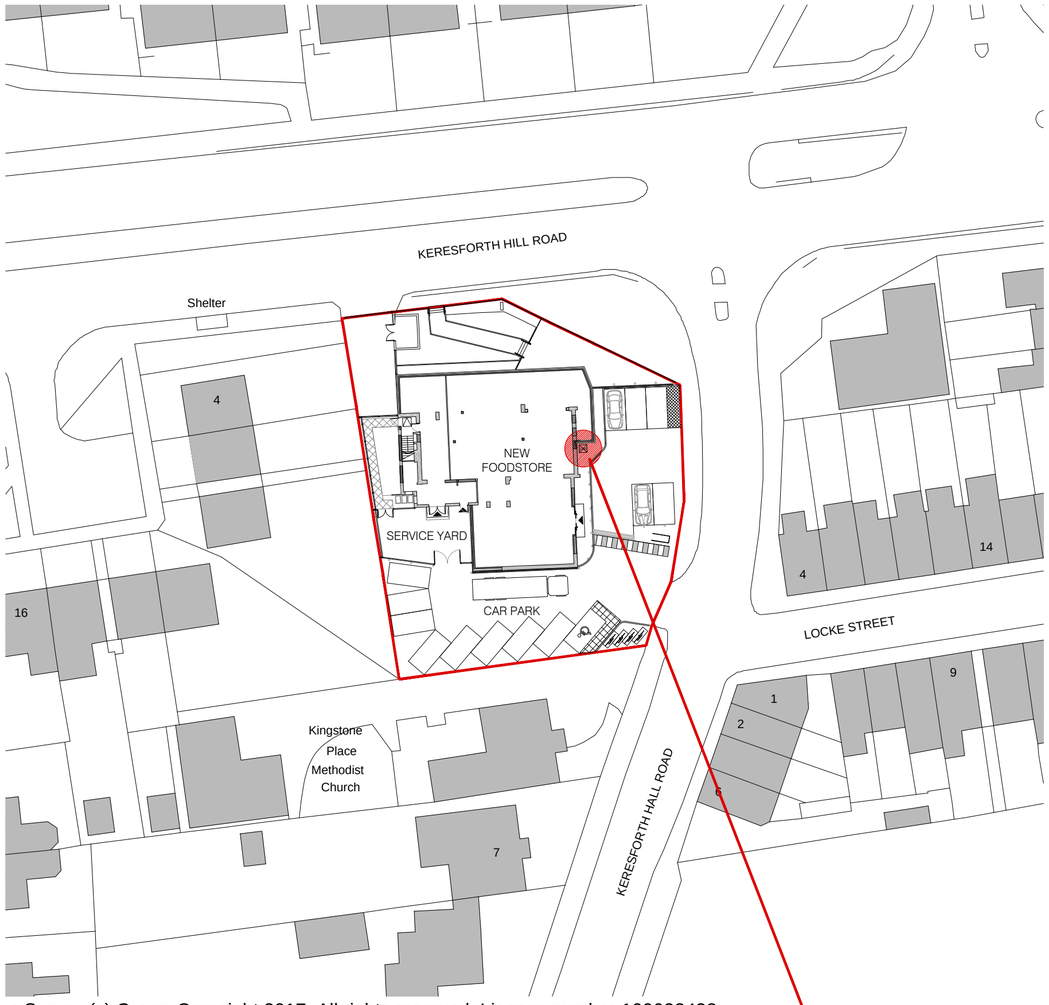


ce Survey (c) Crown Copyright 2017. All rights reserved. Licence number 100022432

2 Block Plan
1:500

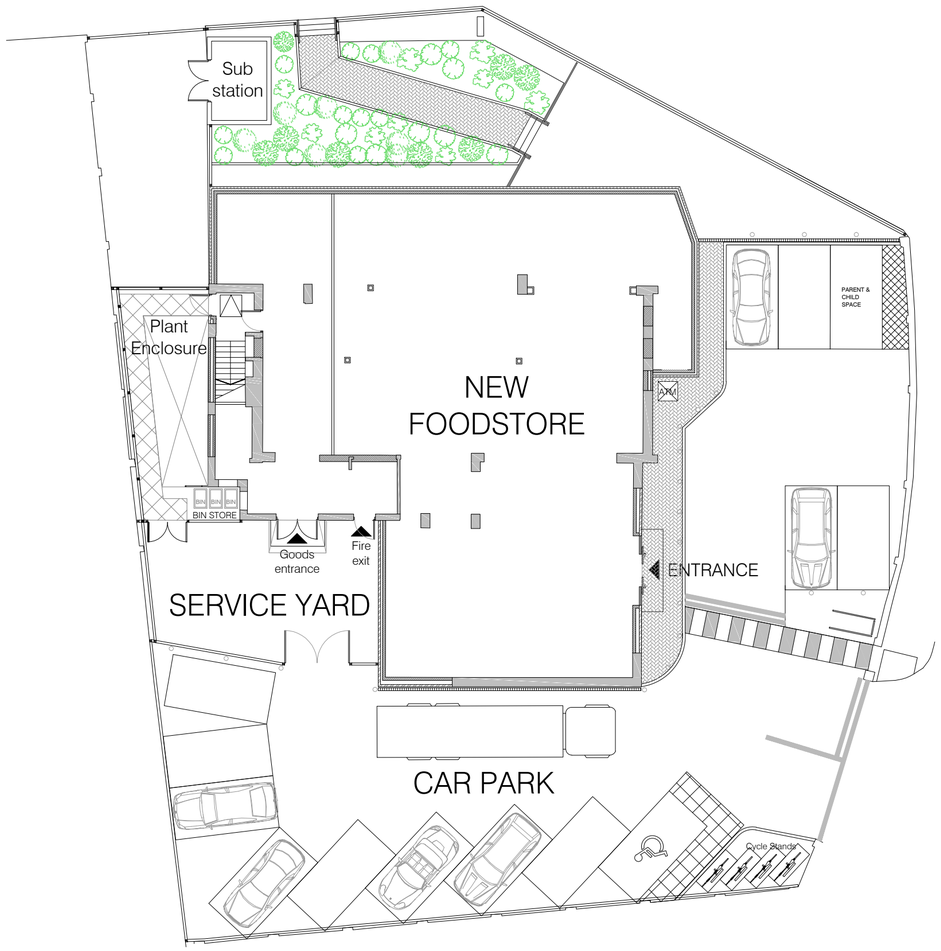

3 Proposed Site Plan
1:200

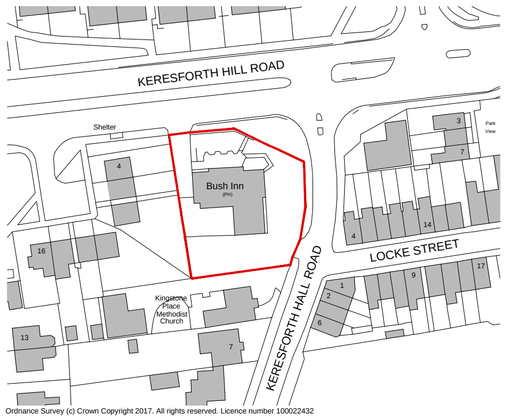

Ordnance Survey (c) Crown Copyright 2017. All rights reserved. Licence number 100022432

1 Location Plan
1:1250

Boundary:

Existing Demise line

SCHEDULE OF AREAS	msq	sqft
EXISTING SITE AREA	1,344	14,465

0	SCALE 1:50	5m
0	SCALE 1:100	10m
0	SCALE 1:200	20m
0	SCALE 1:500	50m
0	SCALE 1:1250	125m

REV	DATE	DESCRIPTION	DR	CH

PLANNING ISSUE

darntonB3 ARCHITECTURE
LEEDS
The Coach House, Monk Fryston Hall, Monk Fryston, Leeds, LS25 5DU.
T: 01977 681 001 www.darntonb3.com

CLIENT
Central England Cooperative
-

PROJECT
New Cooperative Foodstore, Former 'Bush Inn PH',
Keresforth Hill Road, Barnsley. S70 6RR

DRAWING
Proposed Site Plan, Block and Location Plans

SCALE @ A2	DRAWN	CHECKED
as shown	rs	-

CREATION DATE	REVISION
18.01.18	-

DARNTONB3 DRAWING NO.
12232 - DB3 - B01 - 00 - DR - A -90-004
PROJECT NO - COMPANY - ZONE - LEVEL - TYPE - ROLE - NUMBER

© COPYRIGHT: ALL RIGHTS RESERVED.

THIS DRAWING IS TO BE READ IN CONJUNCTION WITH ALL OTHER RELEVANT DRAWINGS PREPARED BY CONSULTANTS AND SUB-CONTRACTORS.

DO NOT SCALE FROM THIS DRAWING. WORK ONLY TO THE PRINTED DIMENSIONS.

THIS DRAWING MUST NOT BE USED FOR CONSTRUCTION UNLESS ISSUED FOR CONSTRUCTION.

REPORT ANY DISCREPANCIES TO THE ARCHITECT OR REPRESENTATIVES THEREOF.

DARNTONEGS LTD WORK TO A MANAGEMENT SYSTEM WHICH IS APPROVED TO ISO-9001 BY LRQA – CERTIFICATE NUMBER LRQA-0947162