


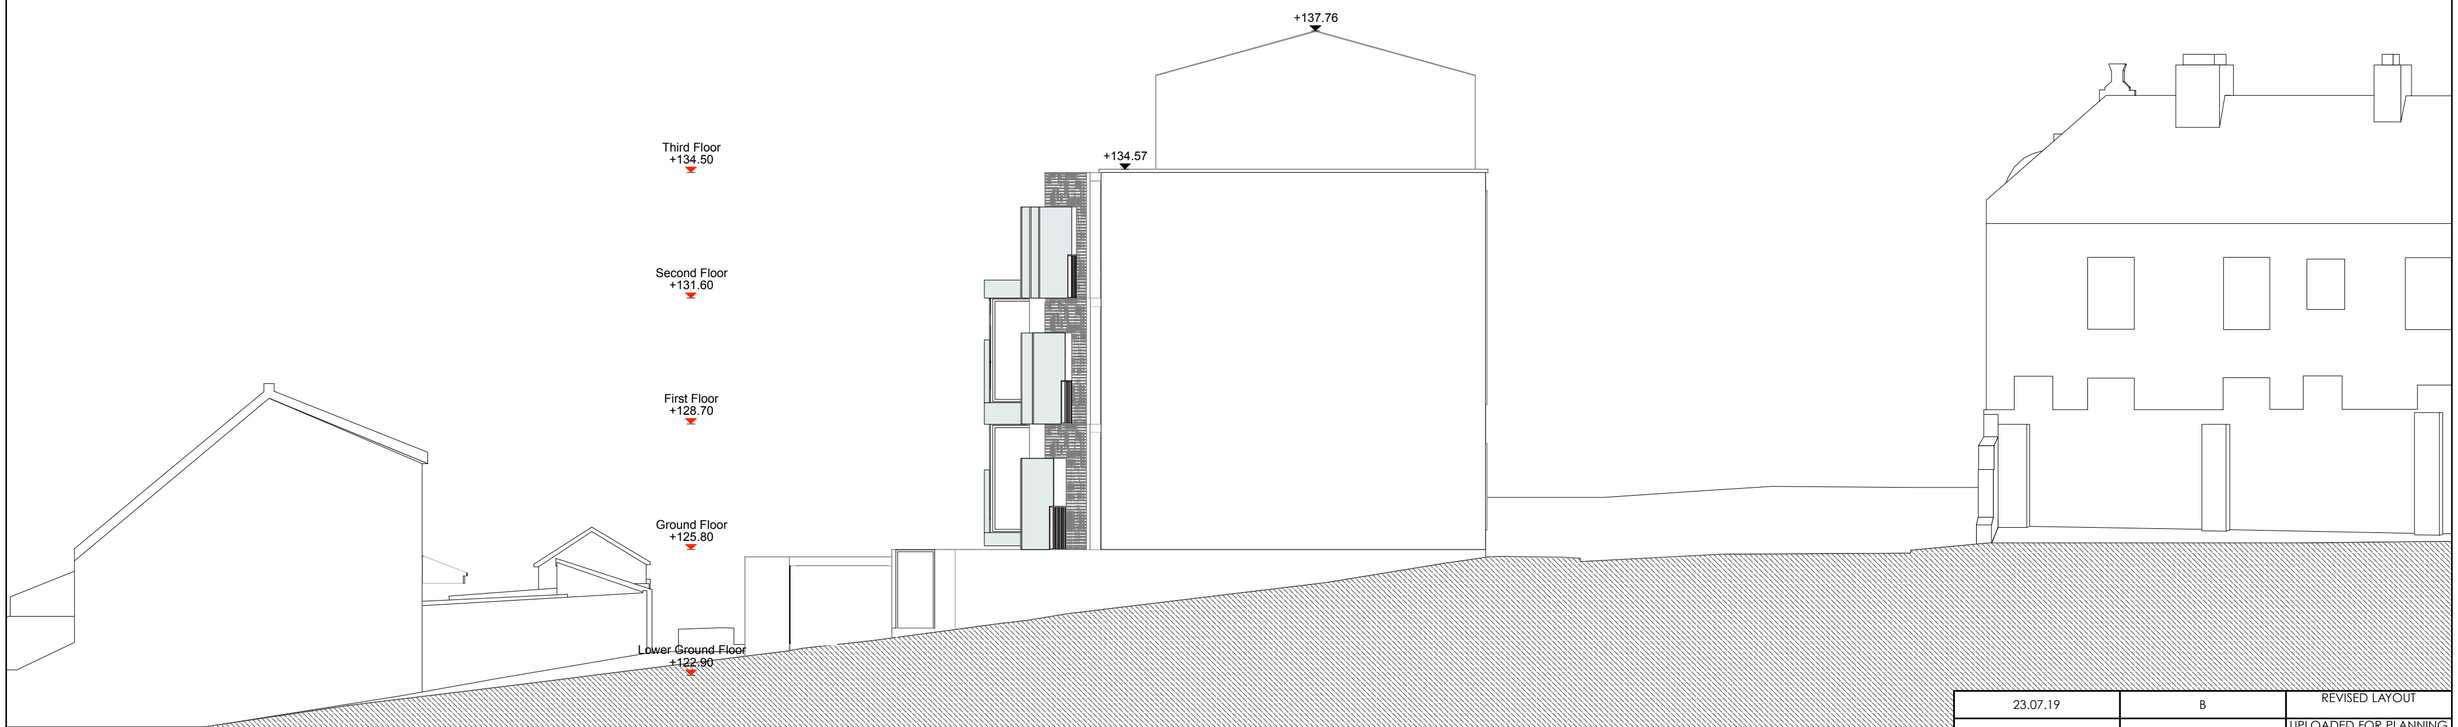


| Date | Revision | Note |
|---|---|---|
| 23.07.19 | B | REVISED LAYOUT |
| 25.02.19 | A | UPLOADED FOR PLANNING |

SCALE BAR 0m 5m

**PLANNING APPLICATION 2**

**A2** 1:100 @ A2
1:200 @ A4

AP (a.)
alan power | (ARCHITECTS.)
Alan Power Architects Ltd
13 Needham Road London, W11 2RP
Tel. 020 7229 9375 Fax. 020 7221 4172

**DRAWING** EAST ELEVATION

**DRWG. N°.** 580/PR.110

**PROJECT** FITZWILLIAM INN, 24 SACKVILLE ST, BARNSLEY S70 2DB

**Rev.** B

**Scale** 1:200 @ A3
1:100 @ A2

**CLIENT** HIND PROPERTY CO LTD

**Date** JULY 2019

**Drawn**

DO NOT SCALE FROM THIS DRAWING. ALL DIMENSIONS TO BE CHECKED ON SITE AND DISCREPANCIES REPORTED TO ARCHITECT