




Wombwell North Ditch

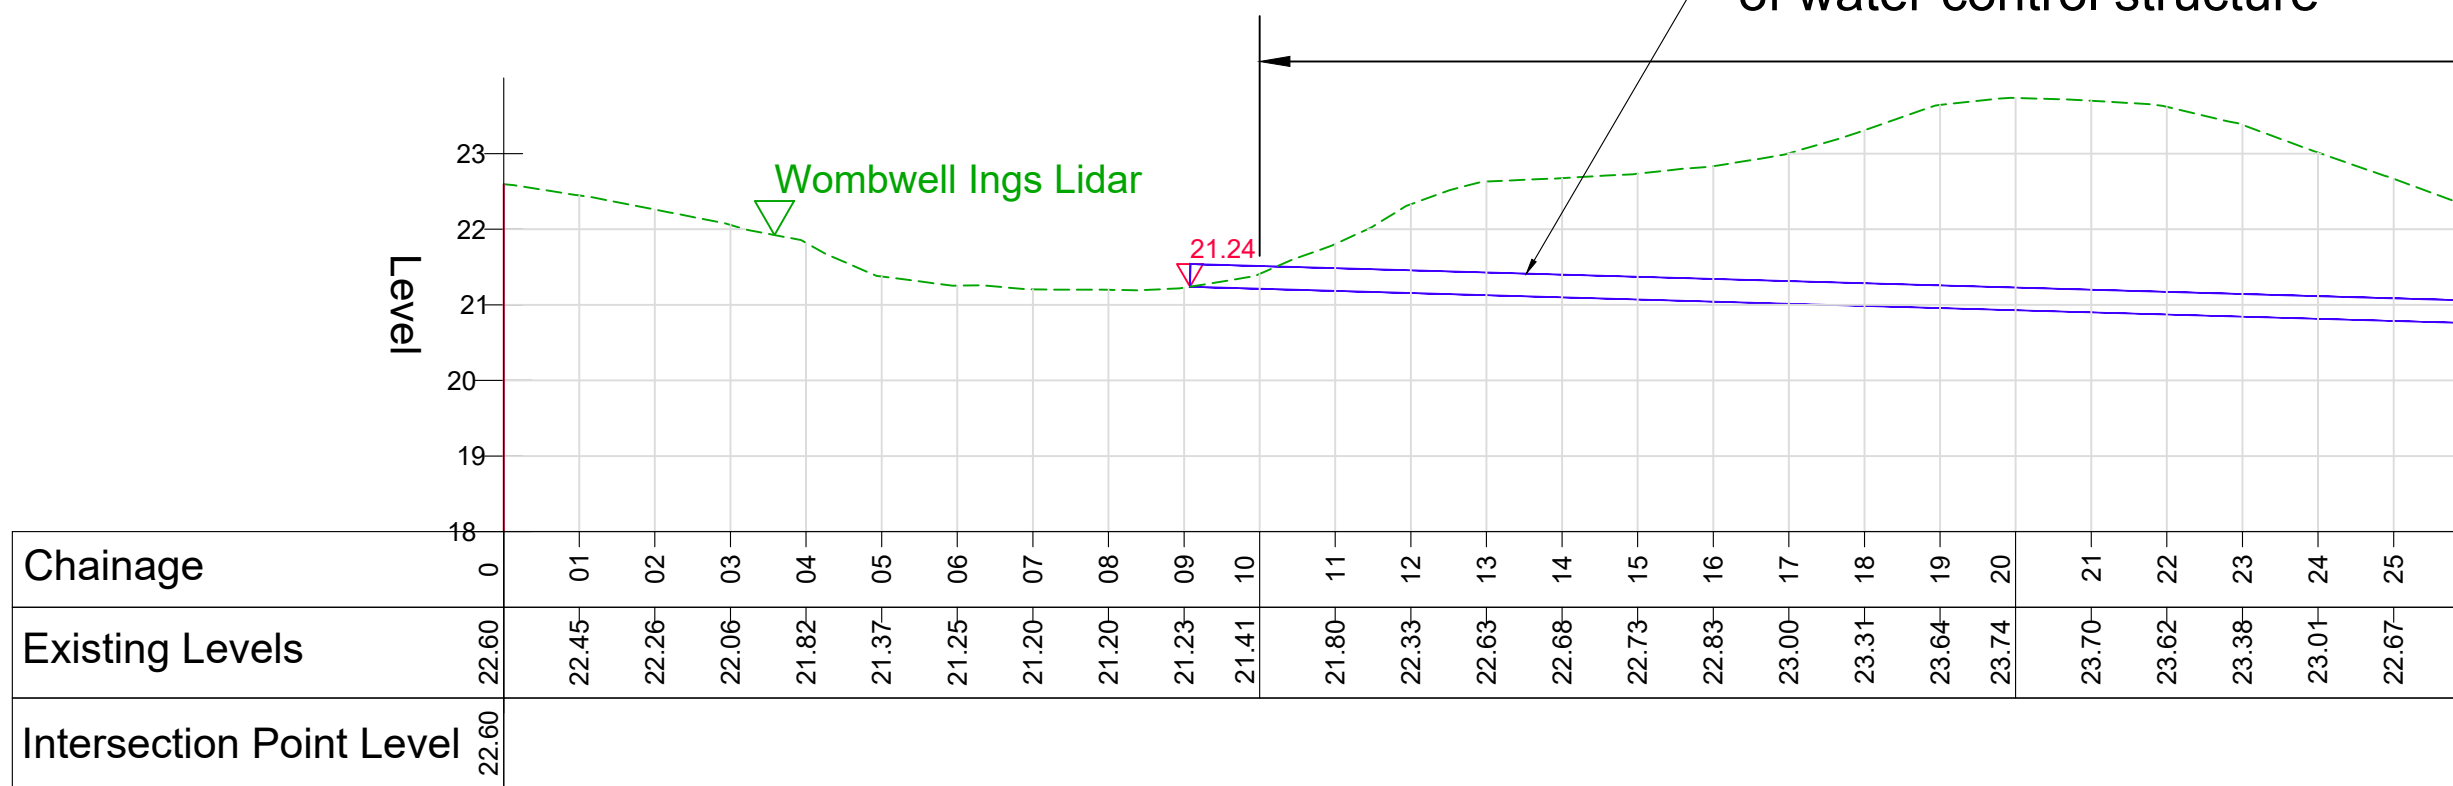


Connection to Ditch Wes

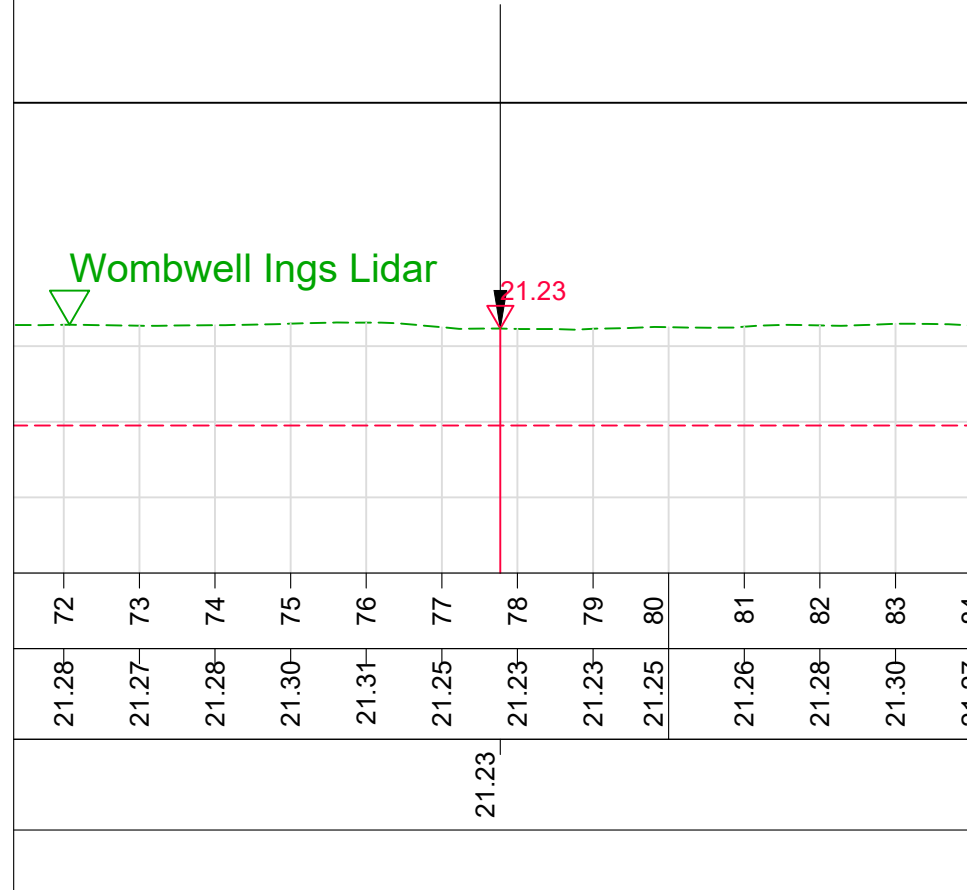


Connection to Central Channel

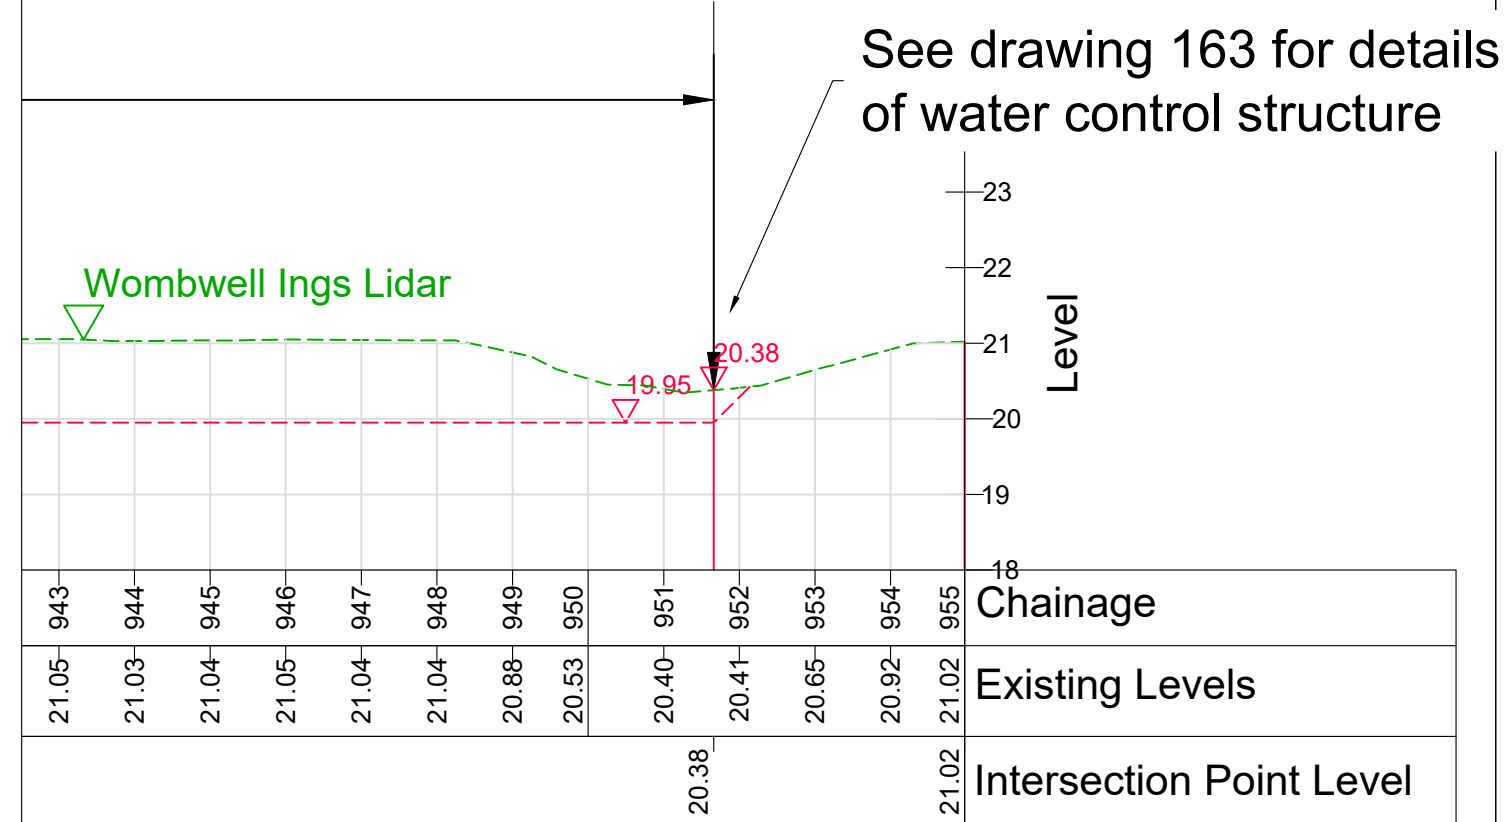

Wombwell West Ditch

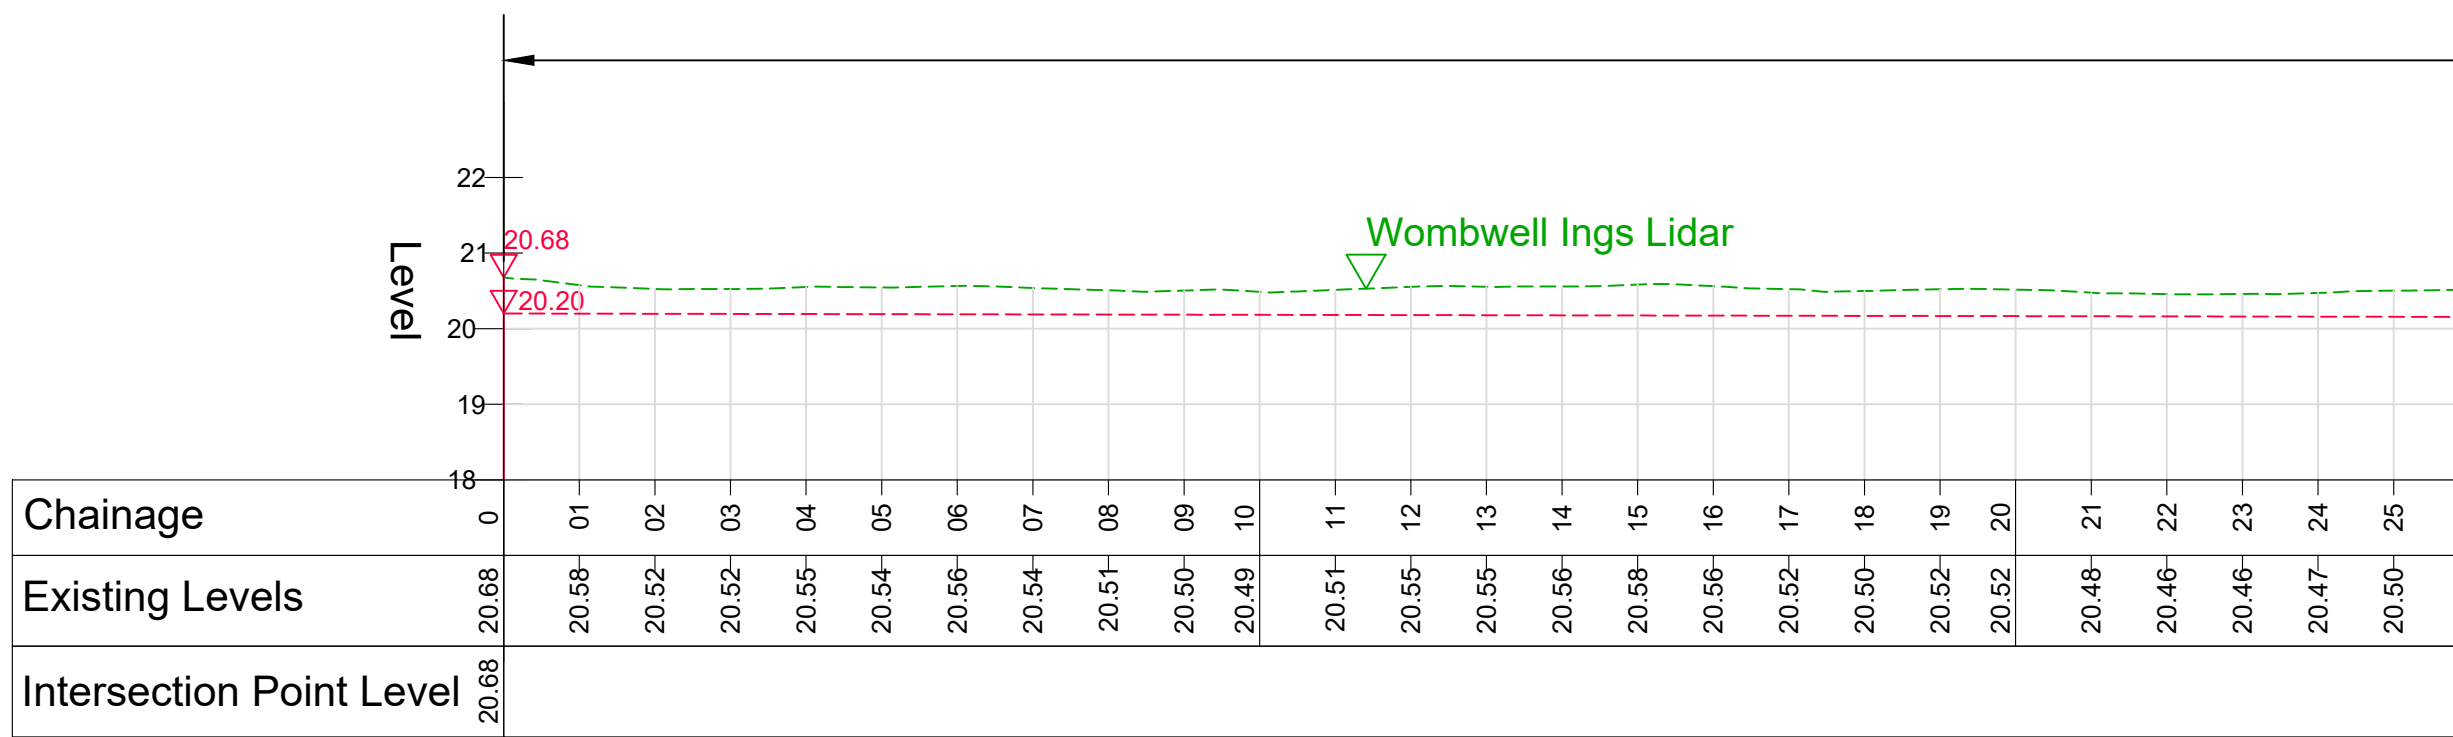


0.75m deep

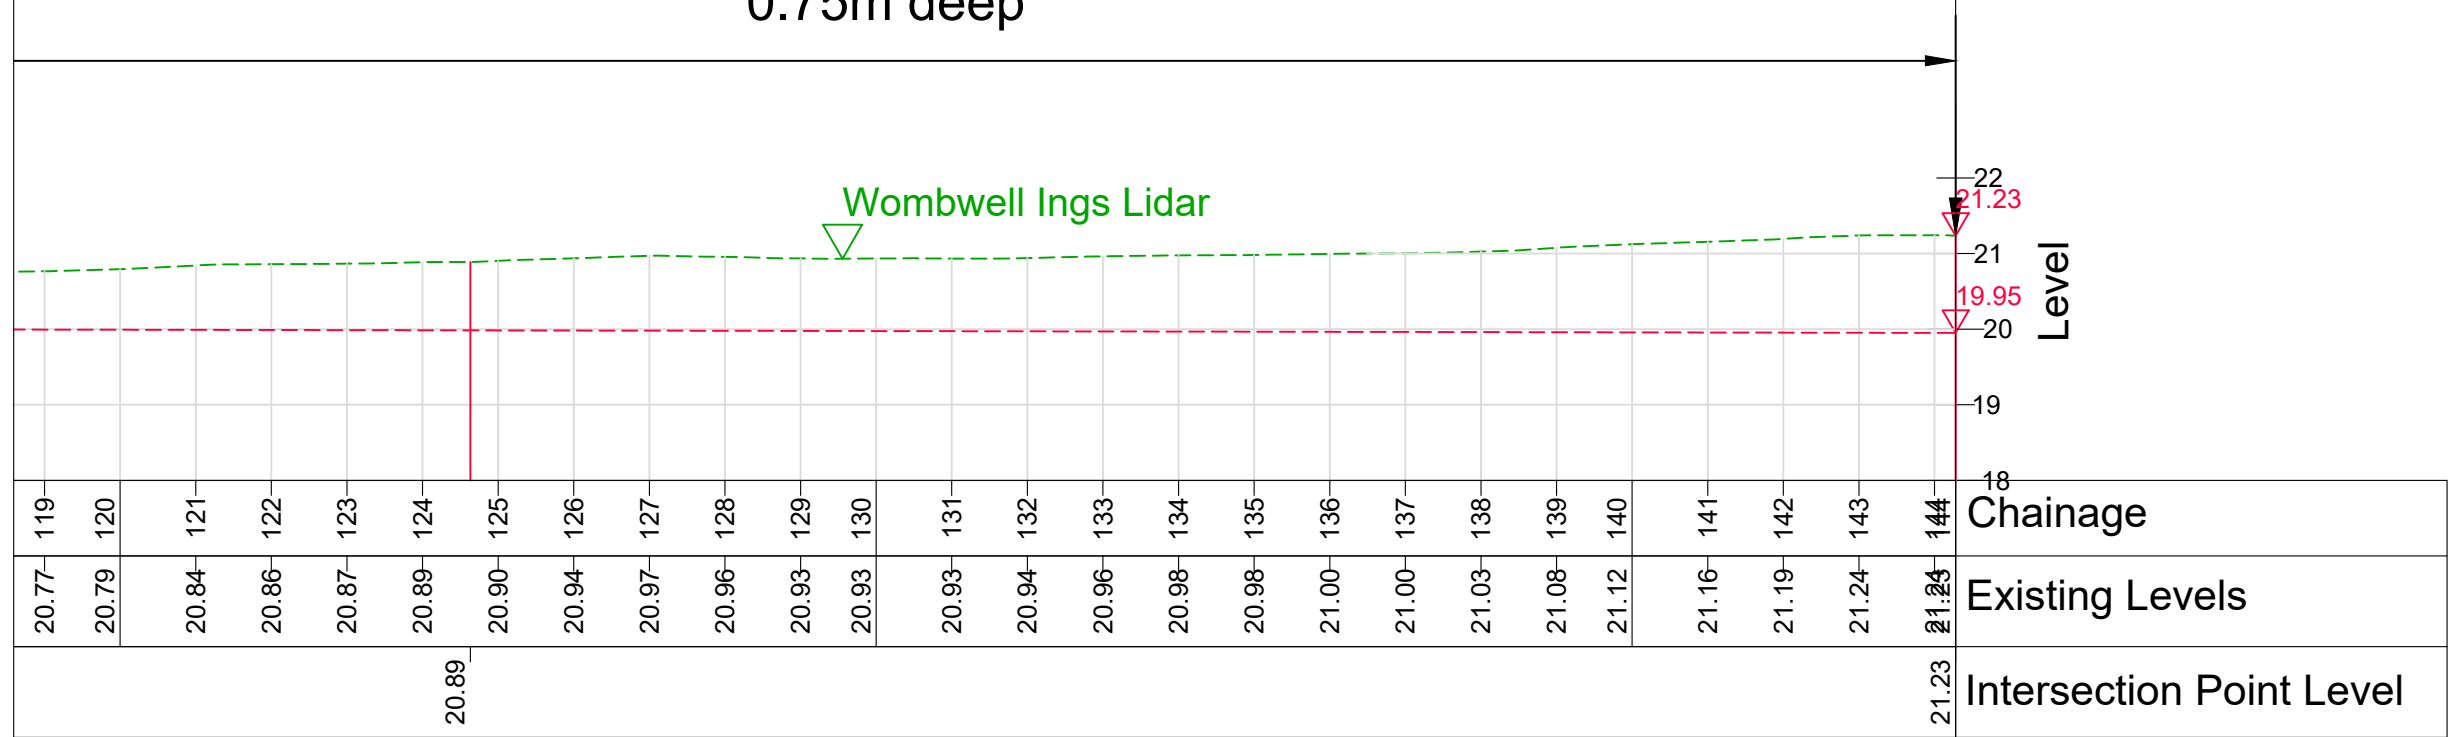


Wombwell Central Channel

Connection to Ditch North

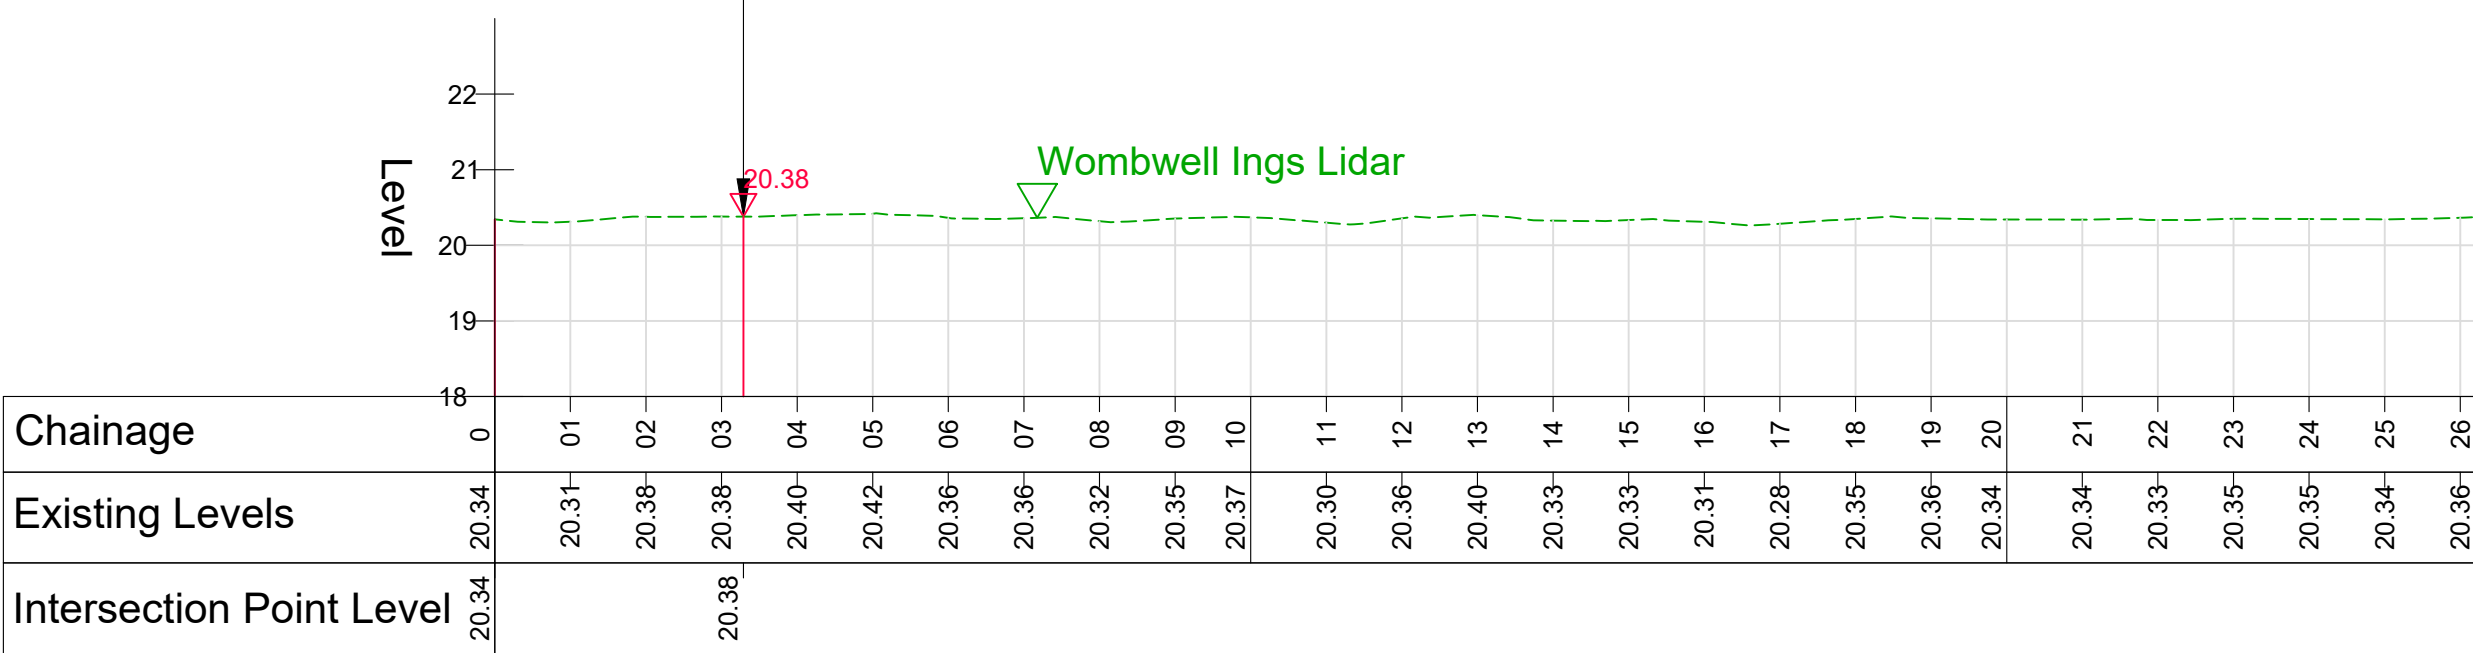


Connection to Ditch South

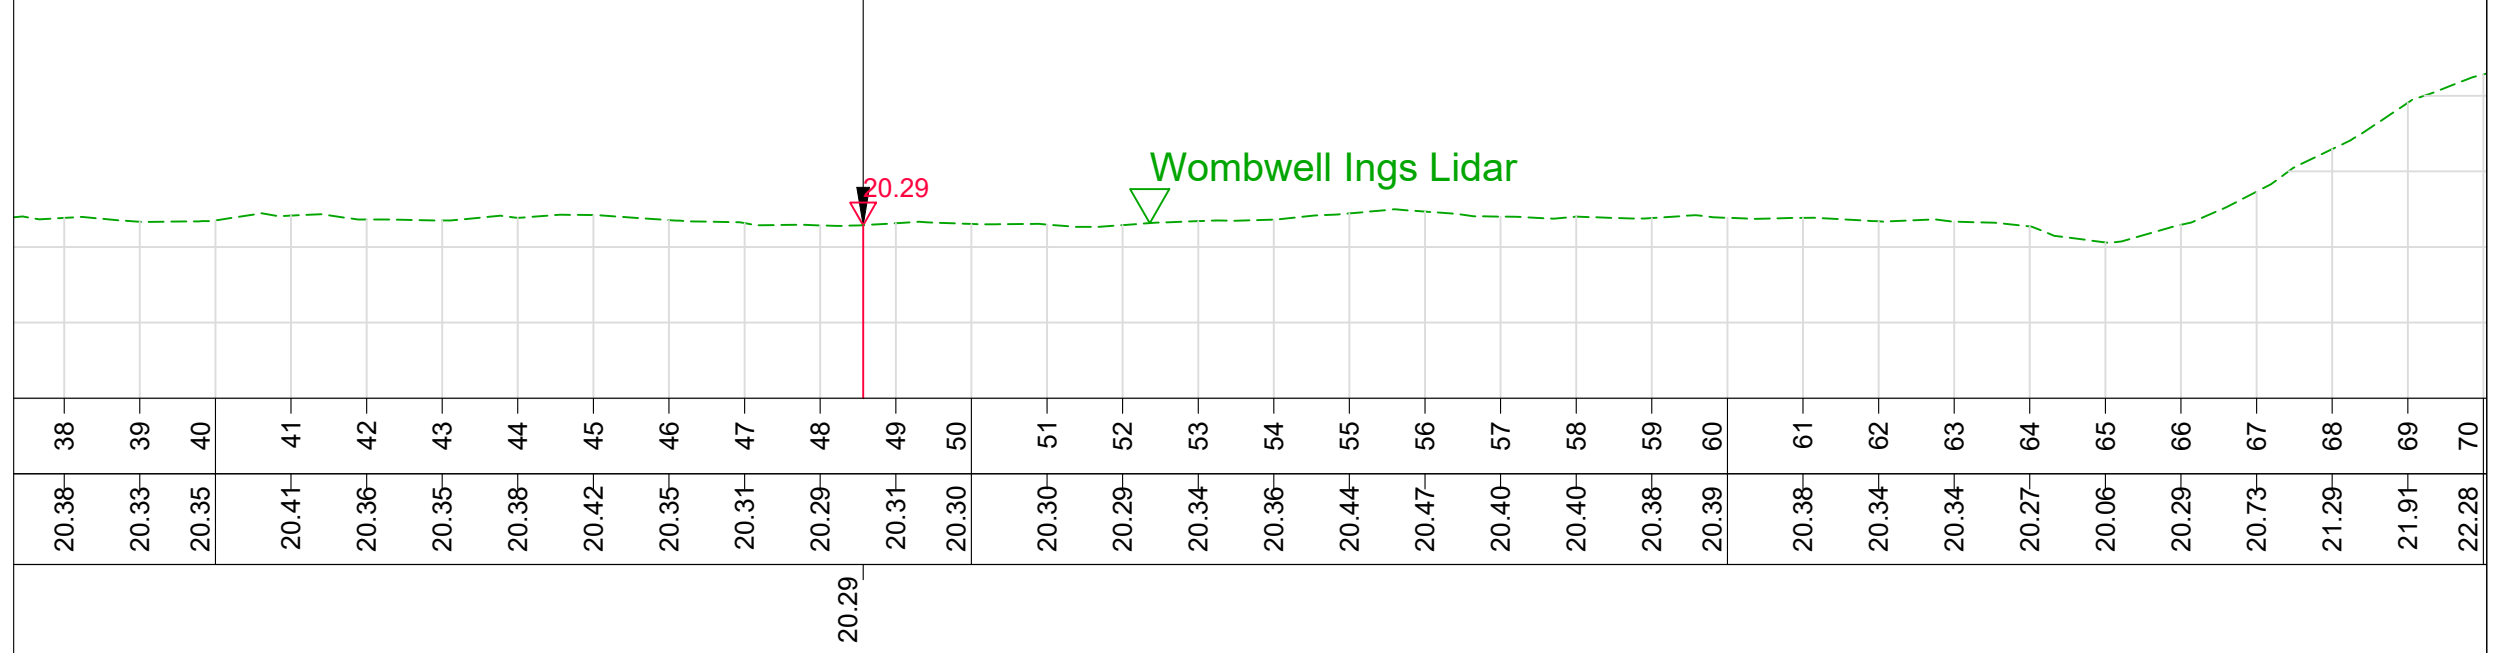


CHANNEL - LONGSECTION

Wombwell South Ditch

0.5m deep

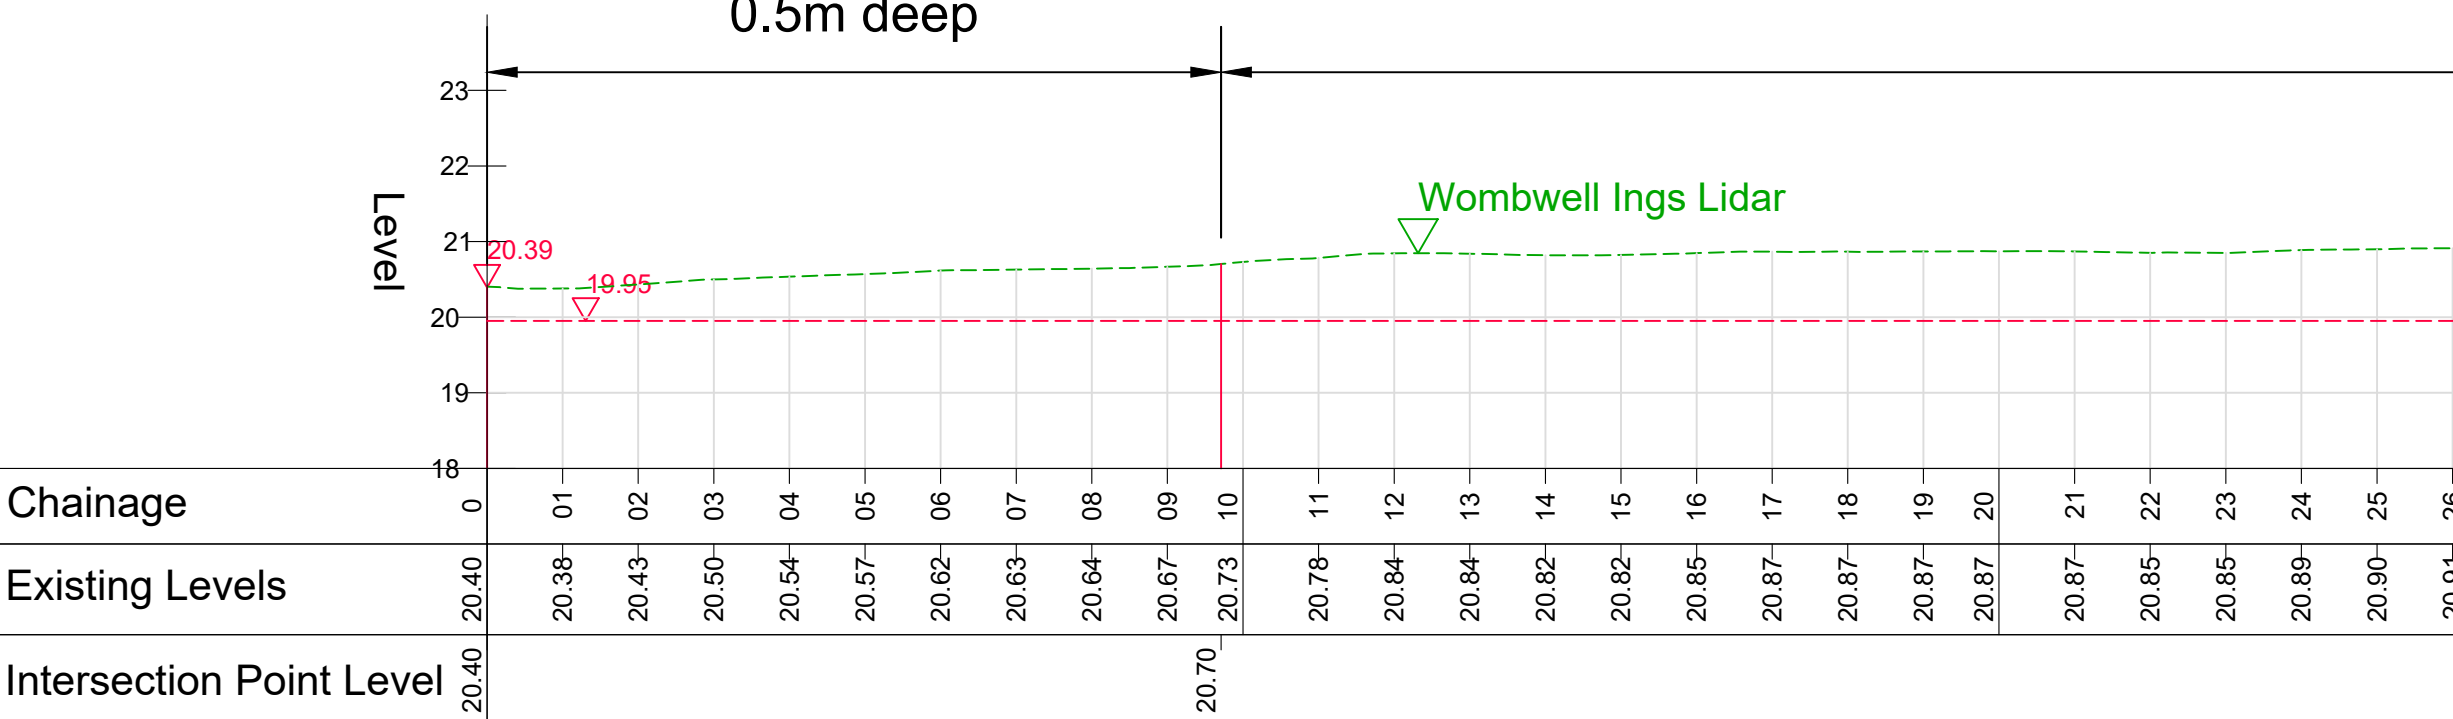

Connection to Central Channel

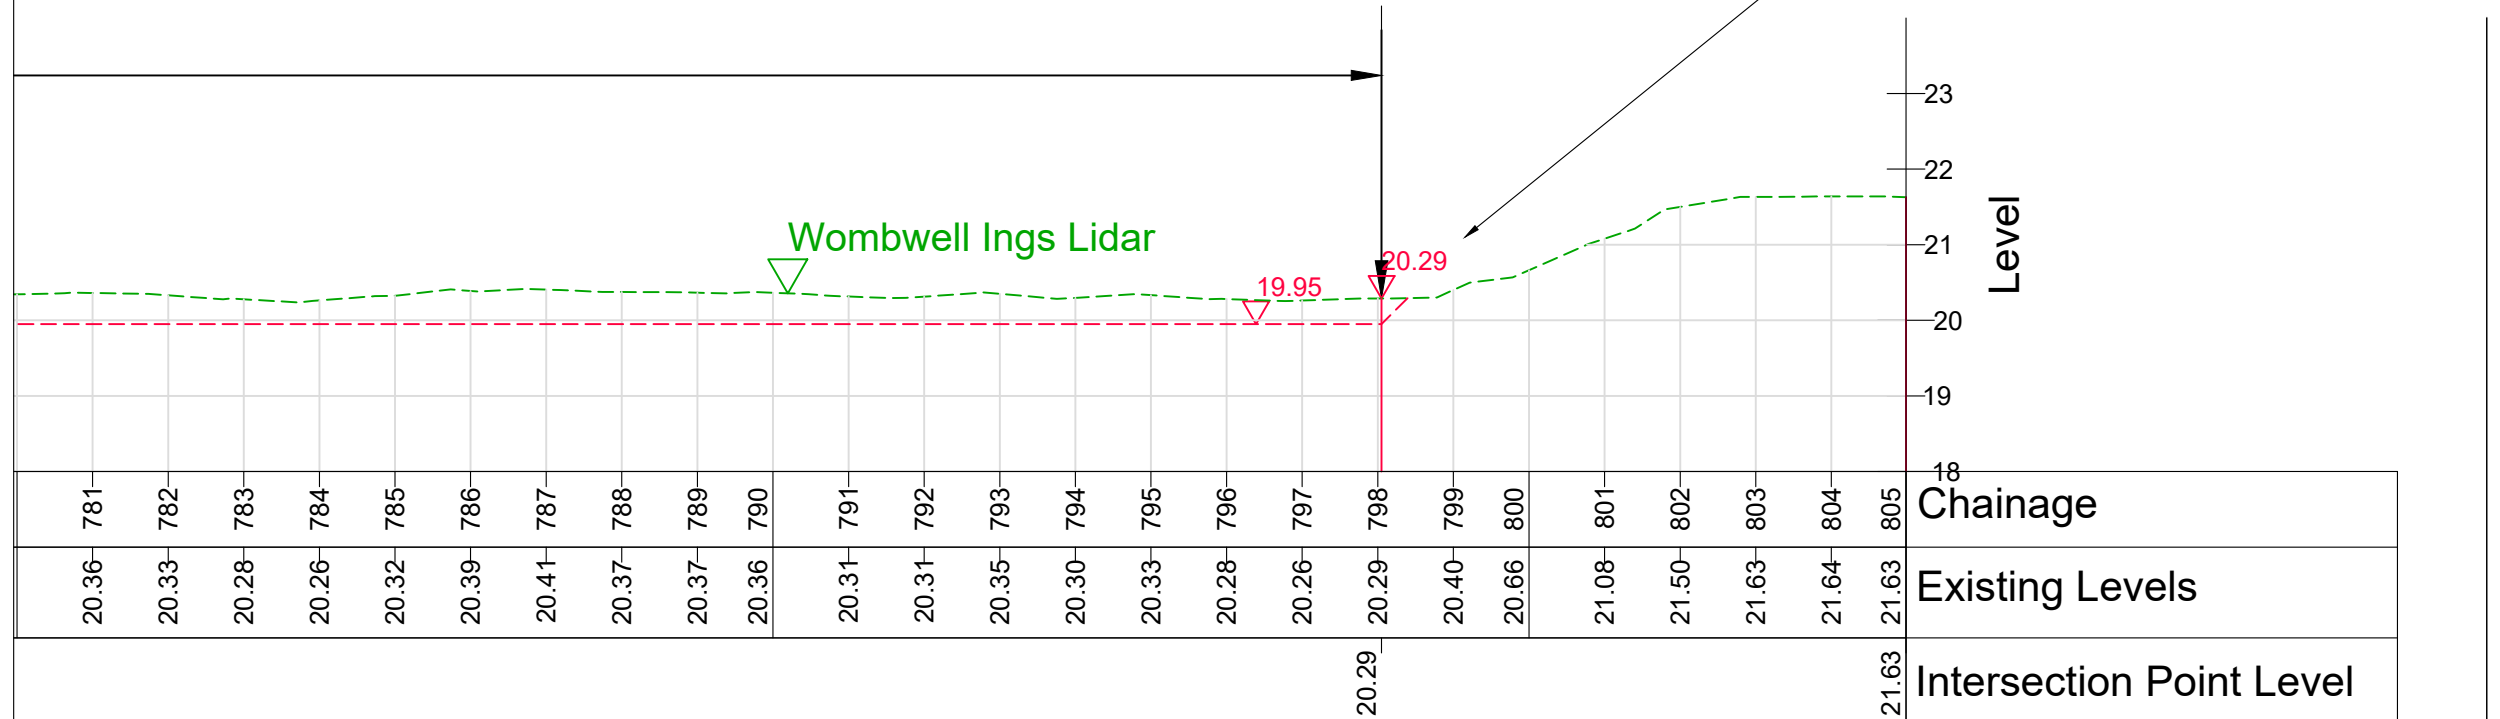


General Notes:

1. All dimensions shown are in metres unless otherwise stated and levels in metres to Ordnance Datum.
2. Do not scale from this drawing.
3. Please refer to 3D model for details of proposed surface / existing surface interface and setting out details.

[illegible]

Second Avenue
ONCHAN
Isle of Man
IM3 4LT
British Isles

t +44 (0)1624 695100
f +44 (0)1624 620366
e info@jbaconsulting.com

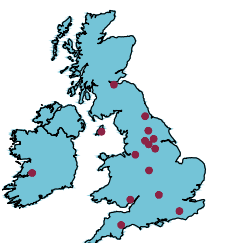

Offices at Coleshill, Doncaster, Edinburgh, Exeter, Haywards Heath, Limerick, Newcastle upon Tyne, Onchan, Newport, Saltaire, Skipton, Tadcaster, Thirsk, Wallingford and Warrington

for

Habitat Works at R.S.P.B. Wombwell Ings

Wombwell Ings Ditch Sections

This document is the property of Jeremy Benn Associates Ltd. It shall not be reproduced in whole or in part, nor disclosed to third party, without the permission of Jeremy Benn Associates Ltd.

<p>Scale:</p> <p>1:100 @ A1</p>	Drawn:	Peter Wilkinson	6.8.201
	Designed:	Gregory Parkinson	6.8.201
	Checked:		
	Approved:		

Digital File Name: 2018s0929 161_0

Drawing Number:	Rev.:	Sheet No.:	Status:
2018s0929-161			