




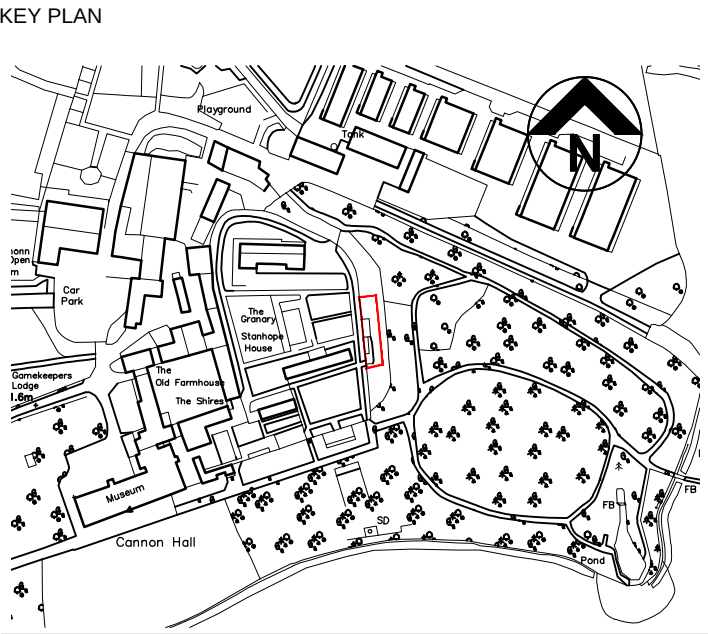


Notes:

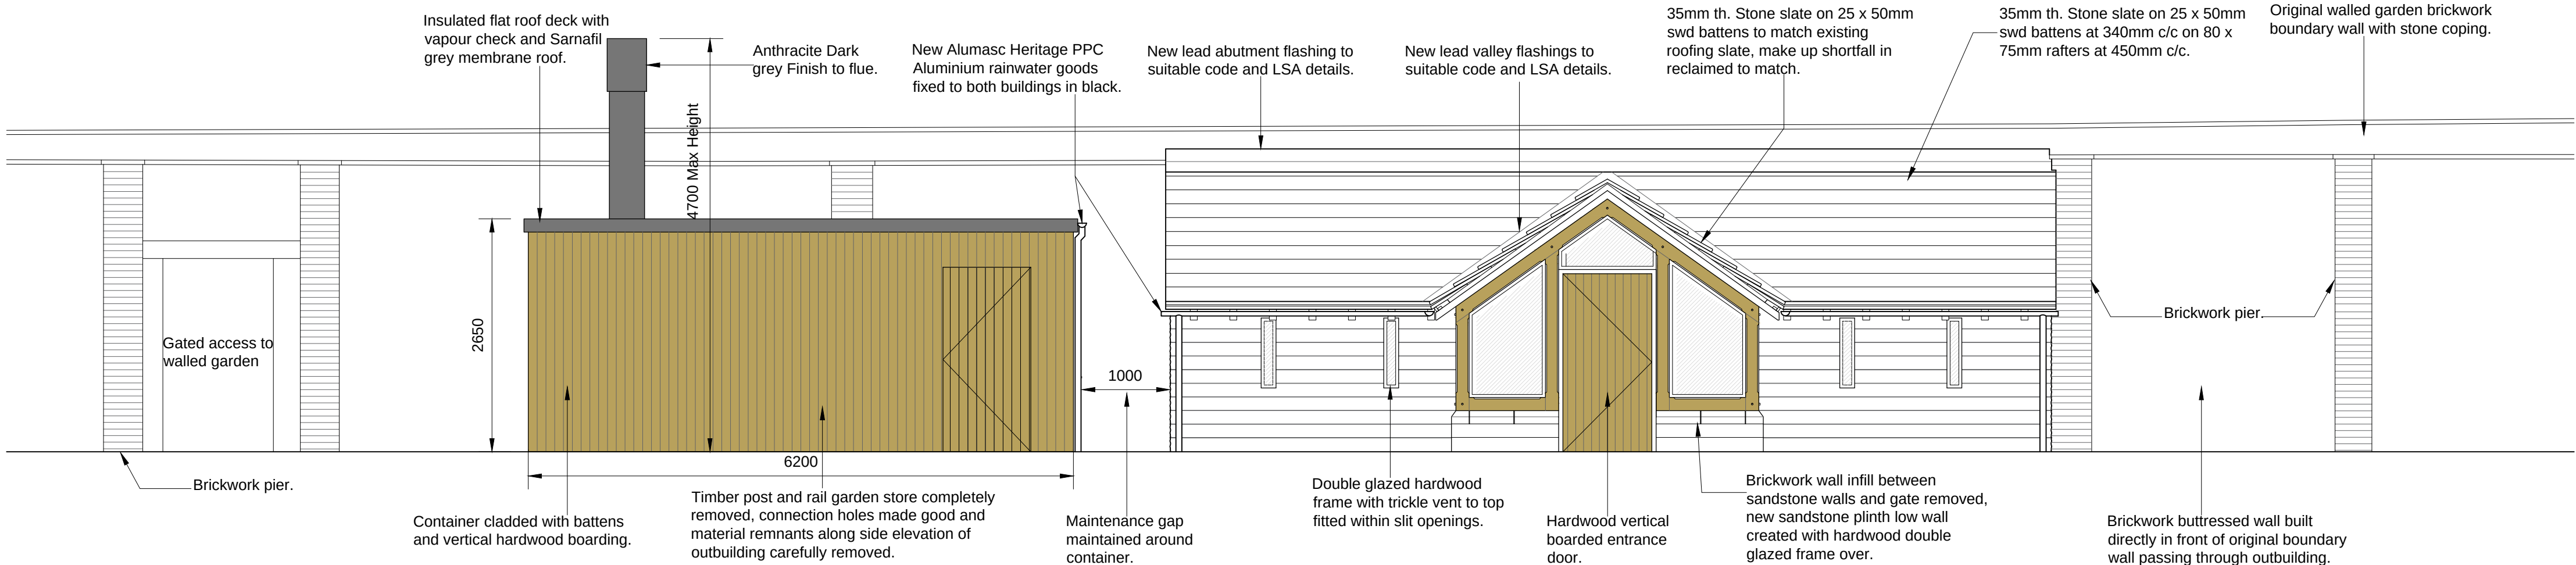


Frontal Elevation as Proposed @ 1:50

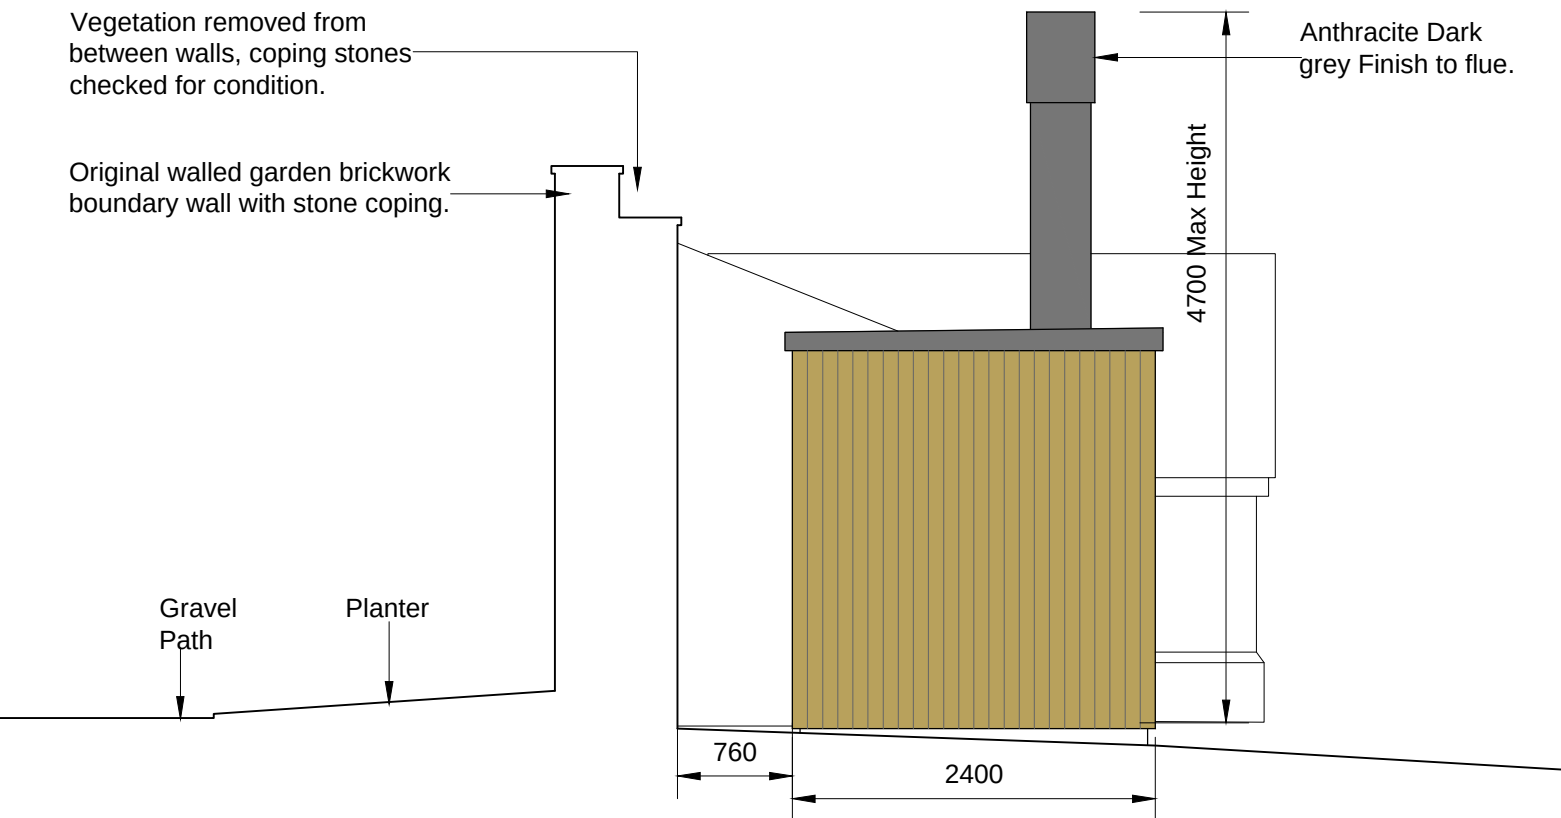

Side Elevation of Crematorium @ 1:50

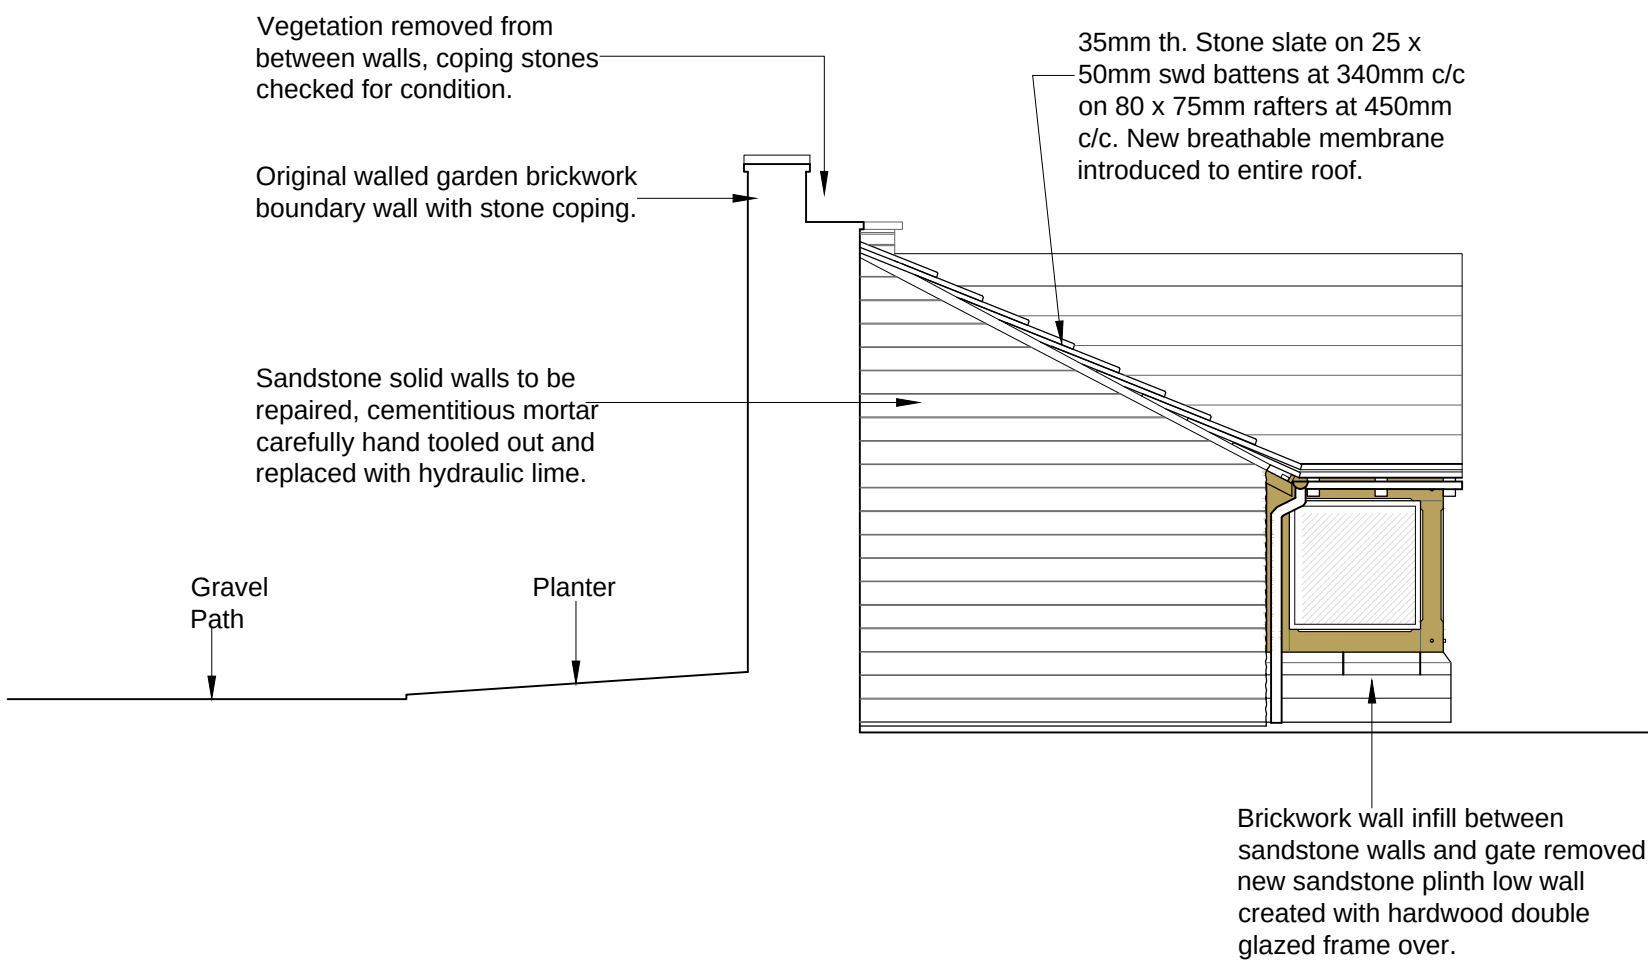

Side Elevation as Proposed @ 1:50

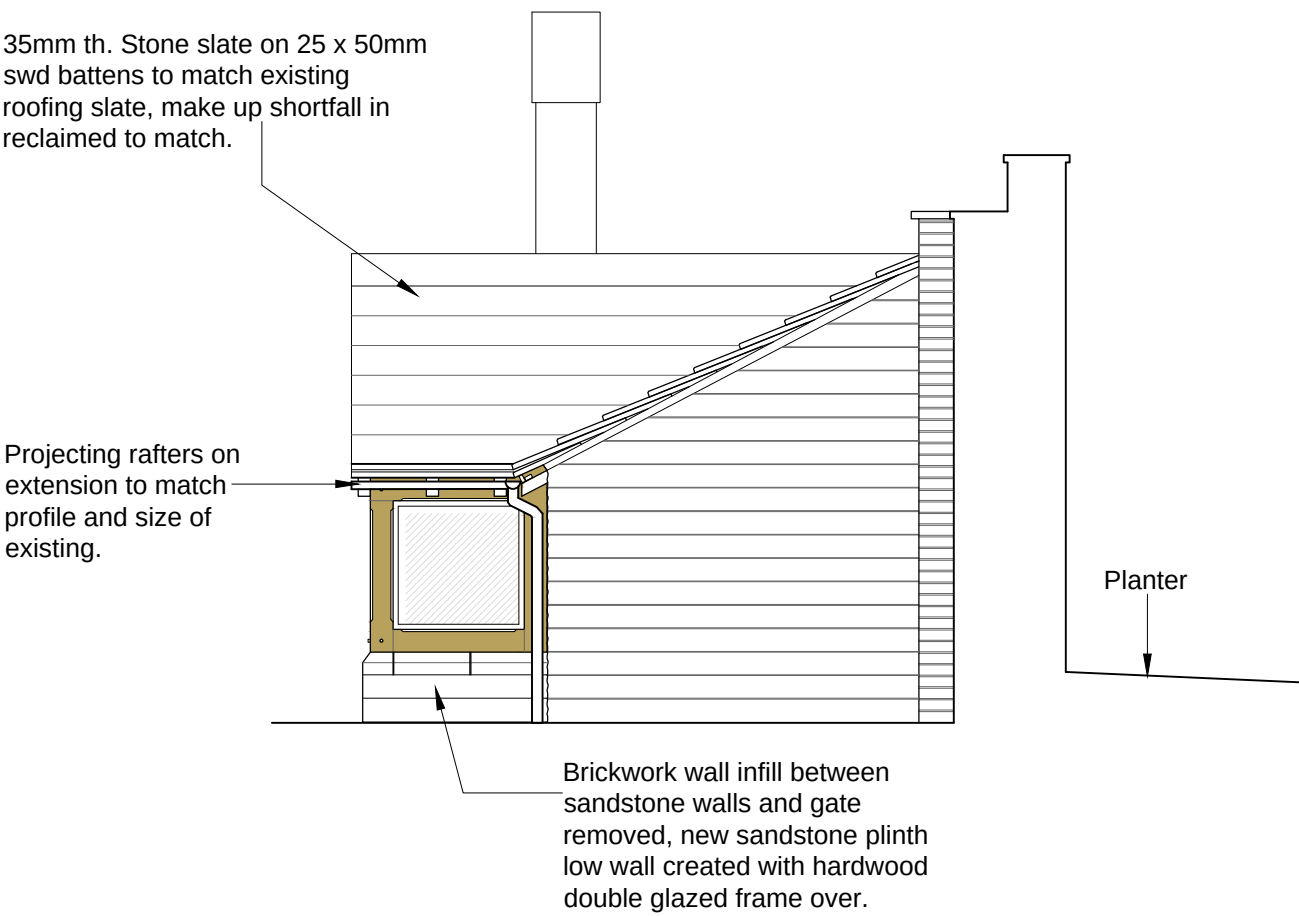

Side Elevation as Proposed @ 1:50

Planning Revised Set Issue. Job Reference Number Updated to 18-1-1024.						
P2	AT	24.07.17	SBL	19.06.17		
FIRST ISSUE: Planning Issue.						
P1	SBL	16.02.17	GY	16.02.17	LS	17.02.17
COMMENT						
REV	DRAWN	DATE	CHECKED	DATE	APPROVED	DATE

THIS DRAWING IS PRODUCED FOR USE IN THIS PROJECT ONLY AND MAY NOT BE USED FOR ANY OTHER PURPOSE. NPS PROPERTY CONSULTANTS LTD ACCEPT NO LIABILITY FOR THE USE OF THIS DRAWING OTHER THAN THE PURPOSE FOR WHICH IT WAS INTENDED IN CONNECTION WITH THIS PROJECT AS RECORDED IN THE PURPOSE FOR ISSUE AND FILE STATUS CODE.

THIS DRAWING MAY NOT BE REPRODUCED IN ANY FORM WITHOUT PRIOR WRITTEN AGREEMENT OF NPS PROPERTY CONSULTANTS LTD.

© CROWN COPYRIGHT AND DATABASE RIGHTS 2017 ORDNANCE SURVEY LICENCE NUMBER 100022264

RESPONSIBILITY IS NOT ACCEPTED FOR OTHERS SCALING DIRECTLY FROM THIS DRAWING. DO NOT SCALE FROM THIS DRAWING. USE WRITTEN DIMENSIONS ONLY.

0m 0.5 1.0 1.5 3.0m

1:50

ORIGINAL SHEET SIZE **A1**

CLIENT	BMBC Bereavement	TITLE	Proposed Elevations
PROJECT	Cannon Hall Proposed Pet Crematorium		



SCALES	DISCIPLINE	PROJECT NUMBER
1:50	ARCHITECT	18-1-1024
DRAWING NUMBER	REV CODE	
NPS-DR-A-(21)-121	P2	
STATUS CODE	PURPOSE OF ISSUE	DRAWN BY
S4	PLANNING APPROVAL	SBL