


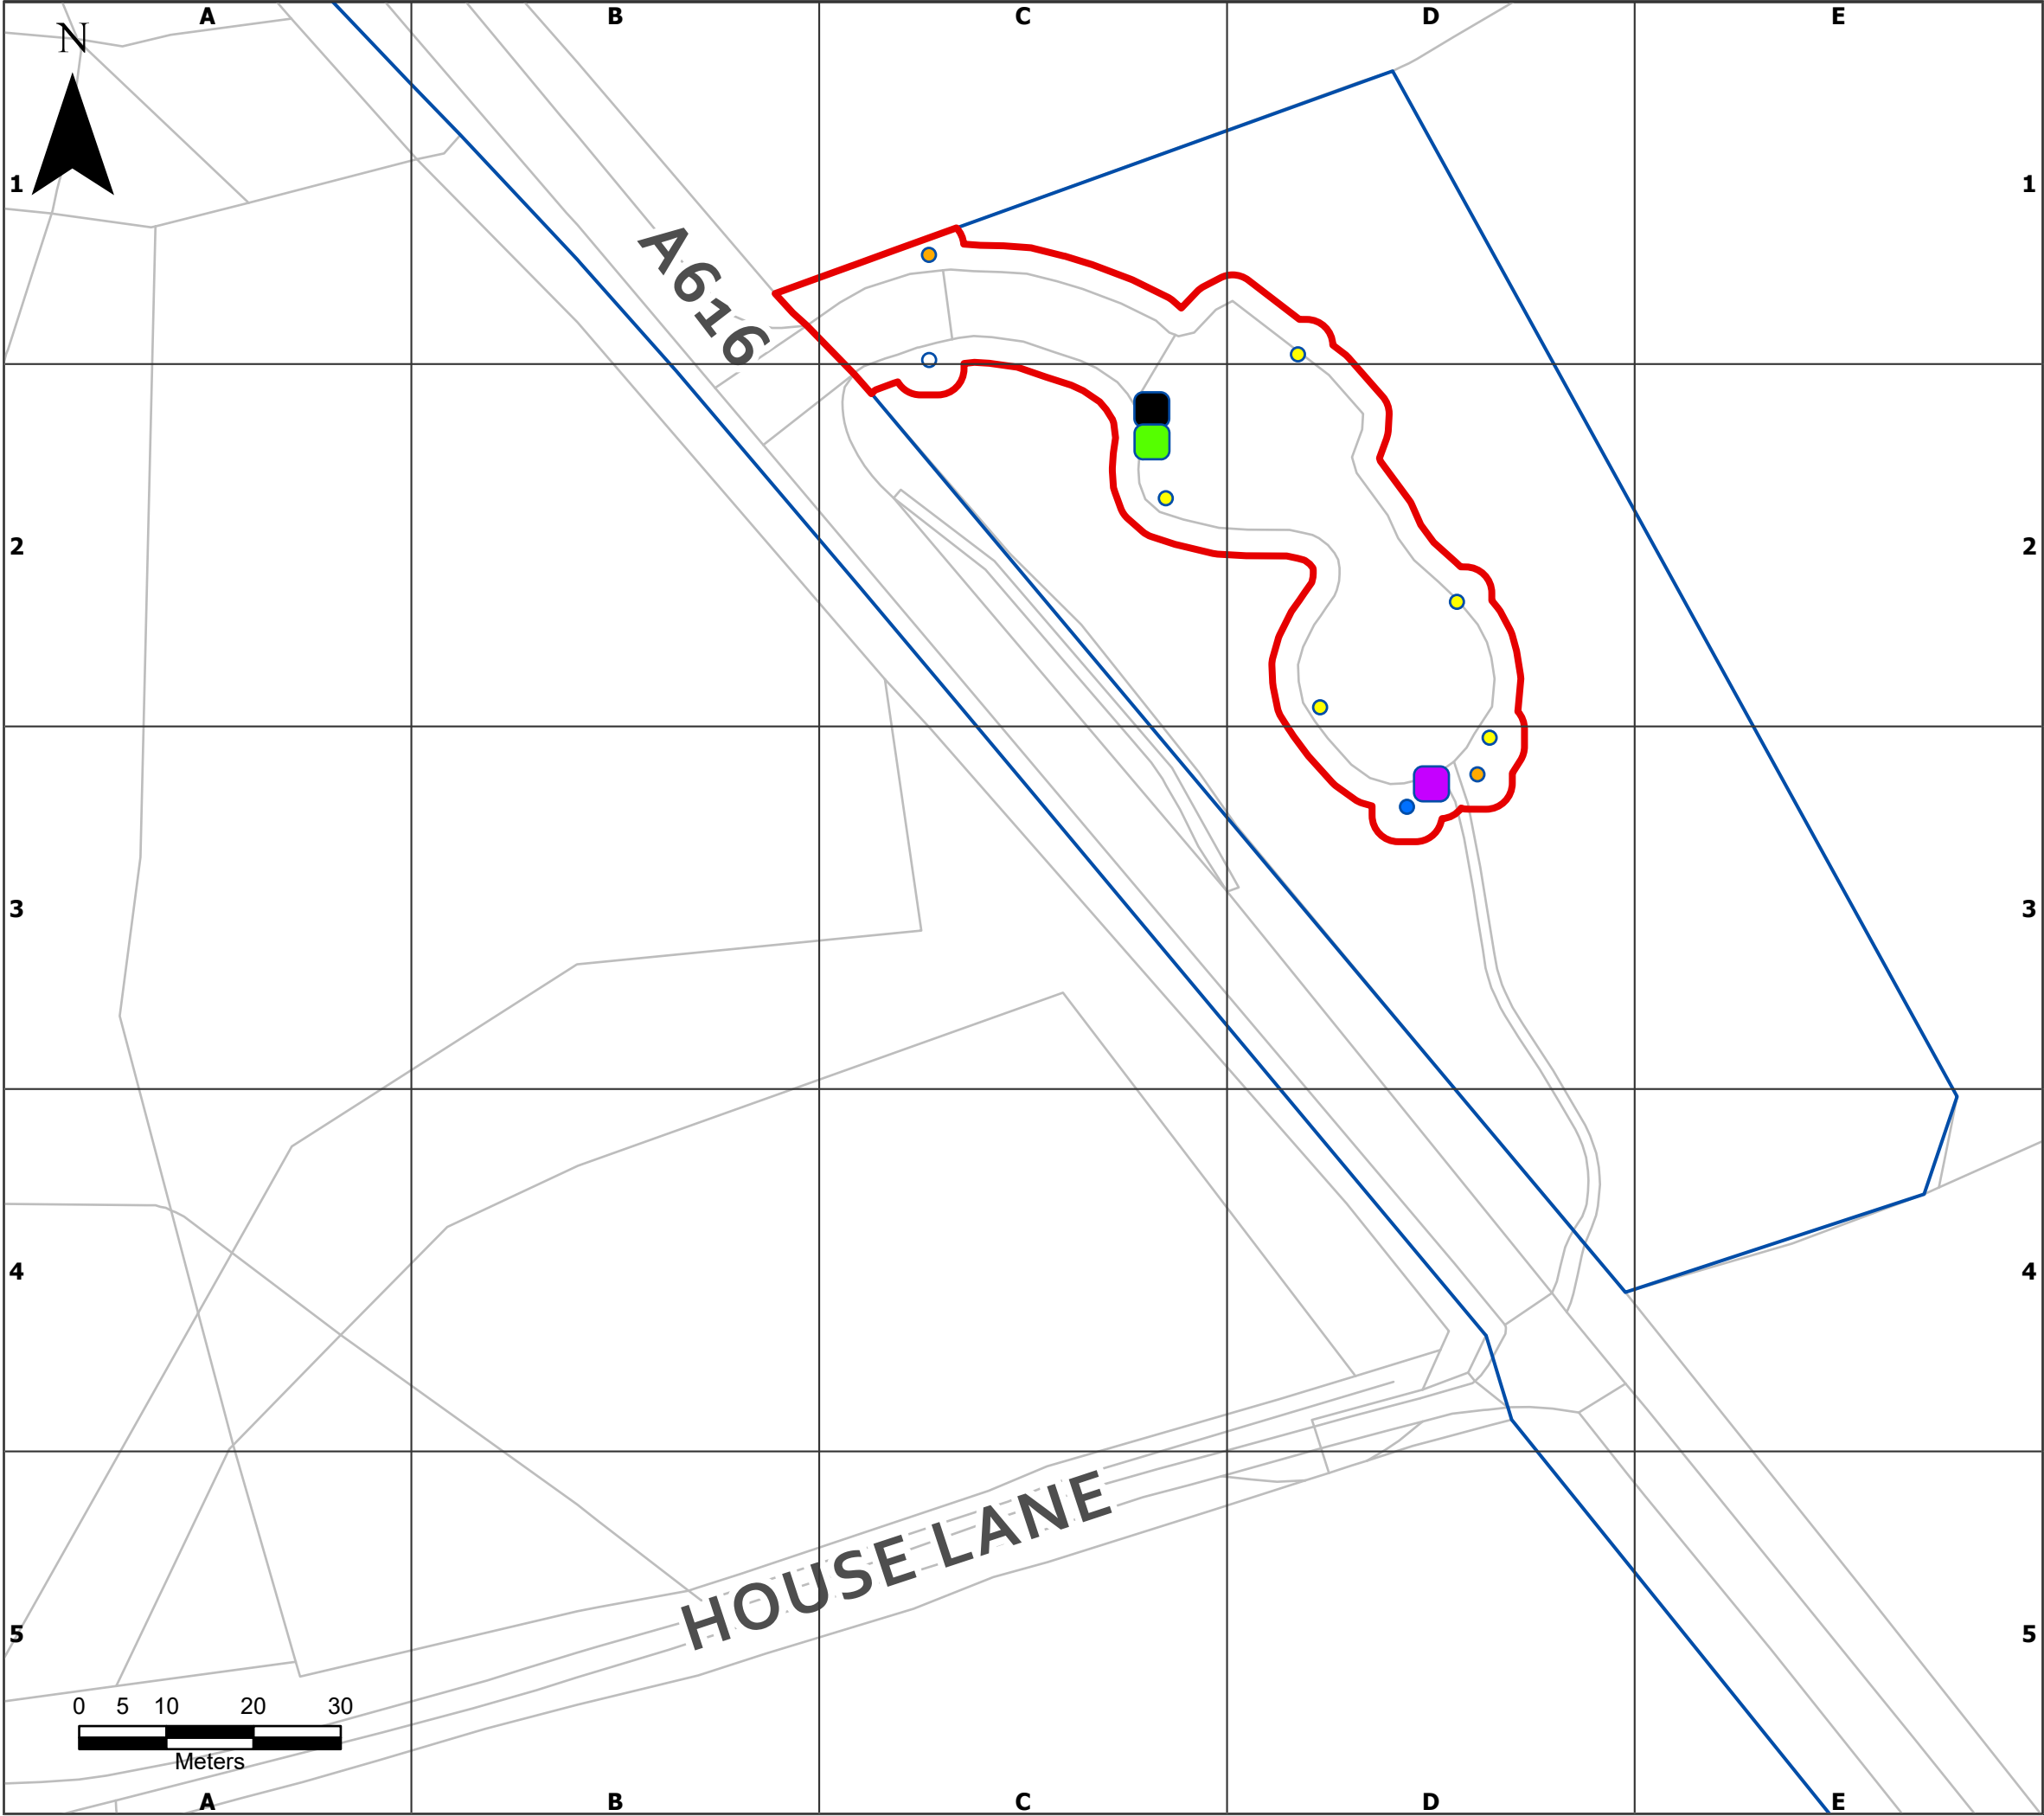

Information Classification:
Suitable for External Review

Legend

Application Boundary

Other land in the Applicant's control but not required for the proposed development

Associated Infrastructure

Payment Machine(Installed on 2x2m² box- see planning statement for further details)

ANPR camera

Battery Box

Enforcement signs

Entrance sign

Other signage /i.e. don't forget to pay signs

Tariff board

This map is reproduced from Ordnance Survey material with the permission of Ordnance Survey on behalf of the Controller of Her Majesty's Stationery Office
© Crown copyright and database rights 2022
Ordnance Survey 0100031673

Drawing Status:

SUITABLE FOR EXTERNAL REVIEW & COMMENT

CLIENT:

PROJECT:

Proposed Site Layout Plan –
Langsett Flouch

SCALE @ A3:
1:750

CHECKED:
GC

APPROVED:
CF

PROJECT No:
70095587

DESIGNED:
TH

DRAWN:
TH

DATE:
17-06-2022

DRAWING No:
70088027-YORKSHIREWATER-004

REV:
P01

© WSP UK Ltd