


PLOTS 1 & 2 – NORTH to SOUTH SECTION / STREET SCENE
1:100

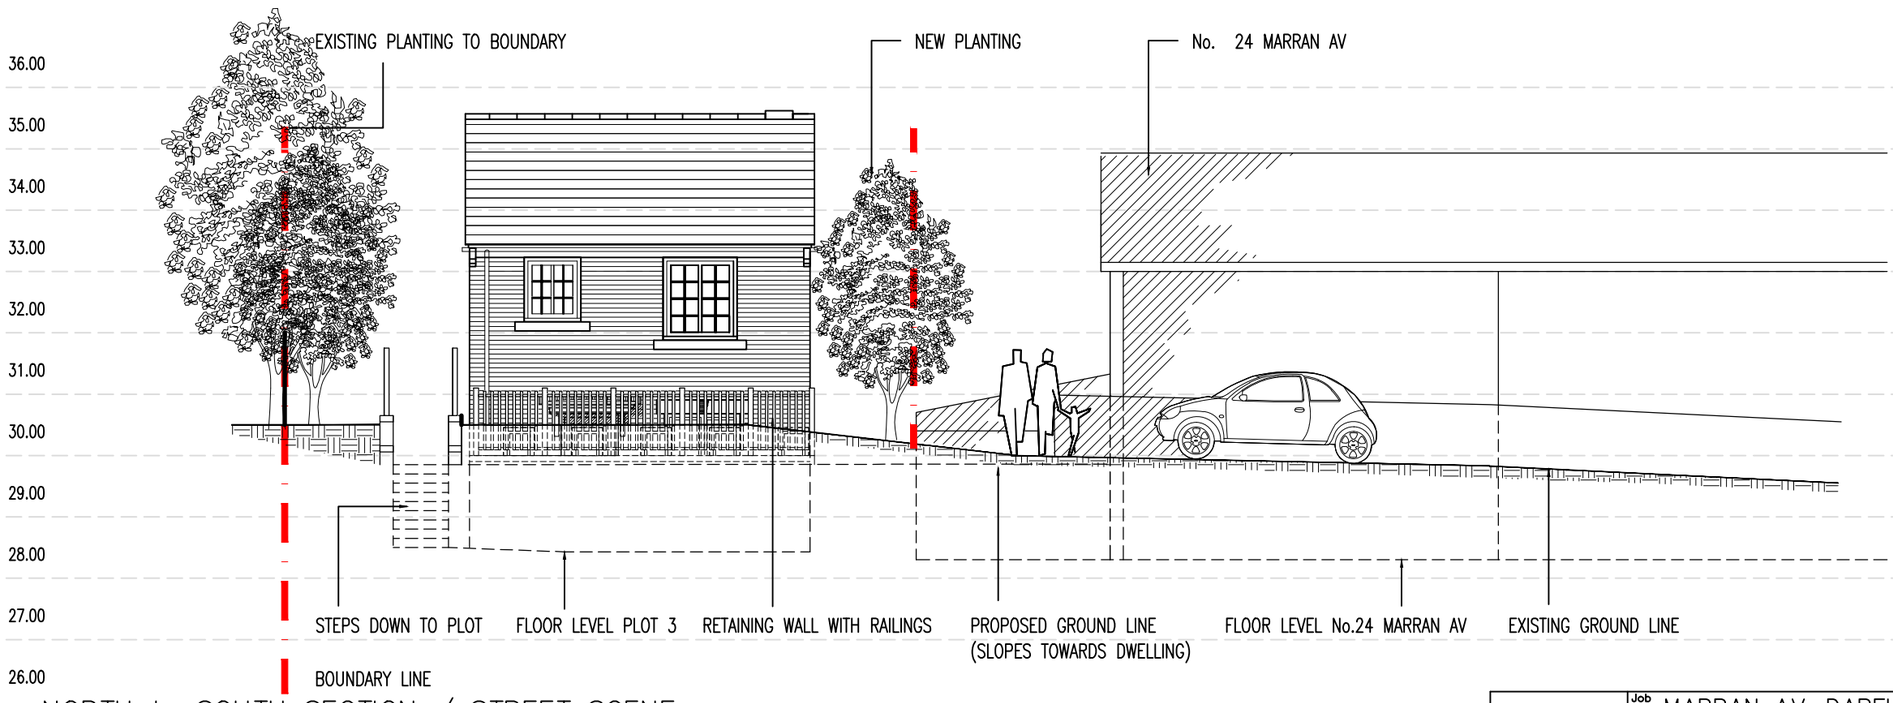

PLOT 3 – NORTH to SOUTH SECTION / STREET SCENE
1:100

	Job MARRAN AV, DARFIELD	Dwg No 006
By	Client MATON HOMES	
Scale AS NOTED / Size A3	Title TYPICAL STREET SCENES – 27.01.11	Rev: