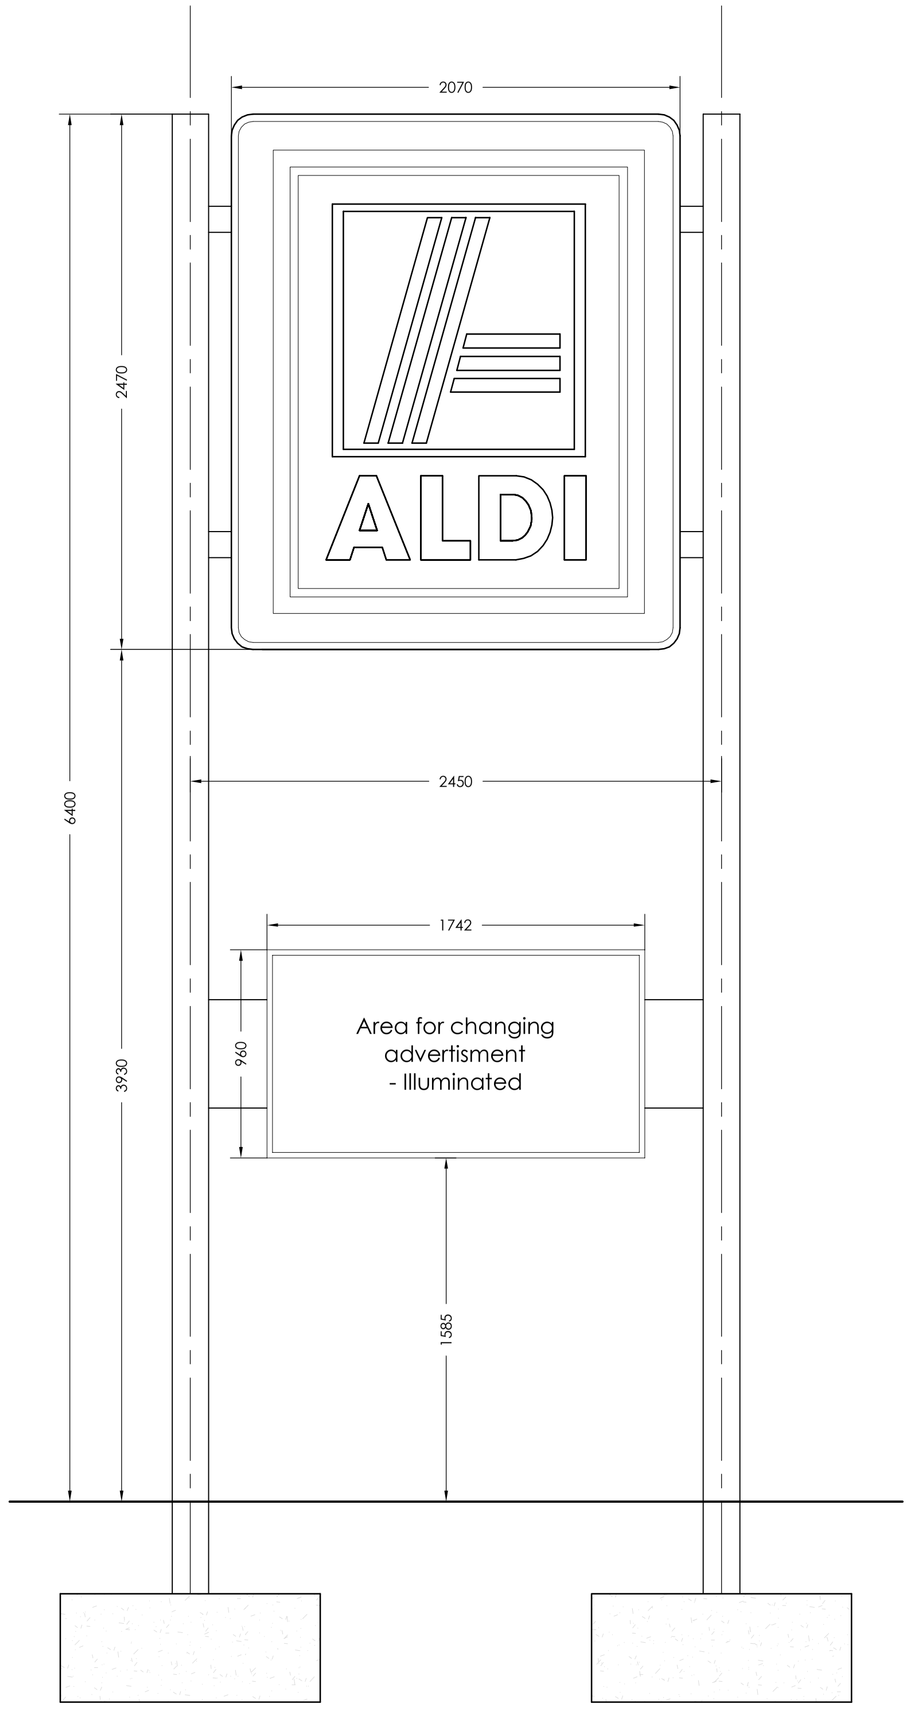

PROPOSED ILLUMINATED
FREESTANDING SIGN
SIGN 1

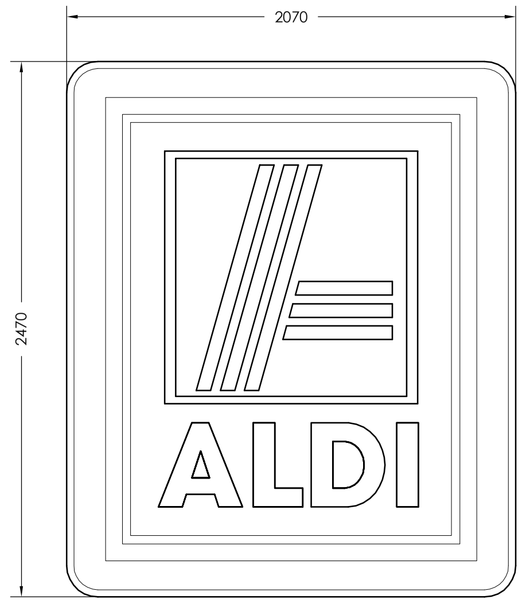

PROPOSED ILLUMINATED
FASCIA SIGN
2470x2070 - SIGN 2

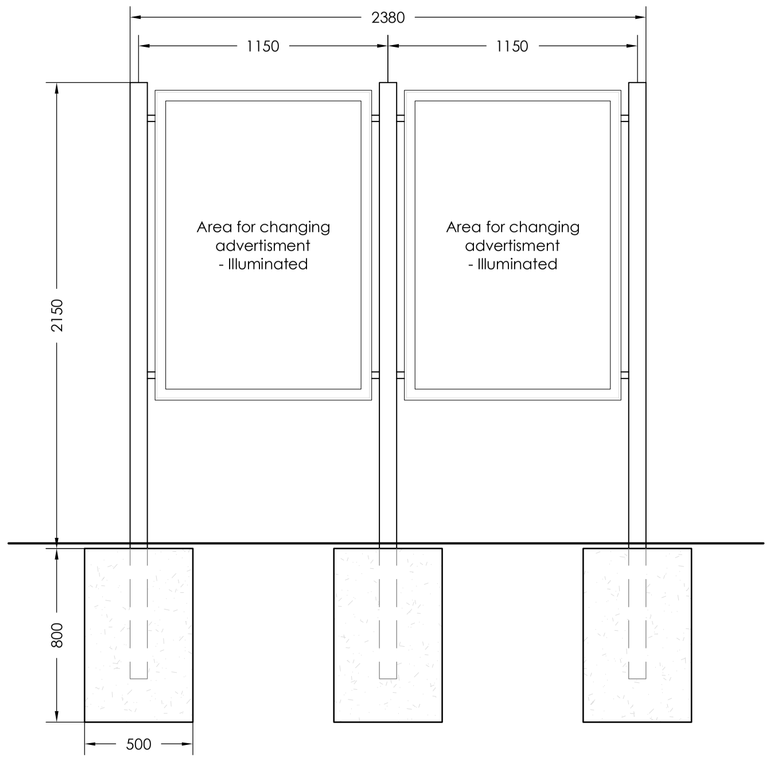

PROPOSED ILLUMINATED
FREESTANDING POSTER SIGN
SIGN 4

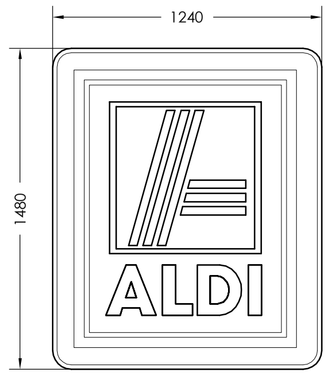

PROPOSED VINYL SIGN
TO STORE ENTRANCE
1480x1240 - SIGN 3

Rev	Date	Description	Rev By	Chk'd
B	17/03/15	Freestanding Sign Height Reduced to 6.4m	IJK	SSL
A	05/02/15	Freestanding Sign Height Reduced to 7m	IJK	SSL

Project Title	ALDI FOODSTORE BARNSLEY ROAD GOLDTHORPE				
Client	ALDI STORES LTD				
Status	PLANNING				
Scale	1:20		Drawing Size	A1	
Drawn By	SSL	Checked By	GH	Date	Jul'14
Drawing Title	SIGNAGE DETAILS				
Job-Dwg No	1187-122			Rev	B

THE HARRIS PARTNERSHIP WAKEFIELD
2 St. Johns North, Wakefield, WF1 3QA
t. 01924 291 800 f. 01924 290 072

THE HARRIS PARTNERSHIP MANCHESTER
2nd Floor, Carvers Warehouse,
77 Dale Street, Manchester, M1 2HG
t. 0161 238 8555 f. 0161 244 5809

THE HARRIS PARTNERSHIP MILTON KEYNES
The Old Rectory, 79 High Street
Newport Pagnell, MK16 8AB
t. 01908 211 577 f. 01908 211 722

THE HARRIS PARTNERSHIP READING
101 London Road, Reading, RG1 5BY
t. 0118 950 7700 f. 0118 956 8642

THE HARRIS PARTNERSHIP
ARCHITECTS
www.harrispartnership.com

CAD file reference

This drawing is copyright and may not be reproduced in whole or part without written authority. Do not scale off this drawing.