KEY

denotes proposed shrub planting

denotes proposed tree planting

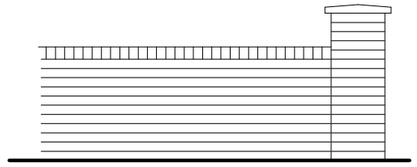

900 HIGH SCREEN WALL

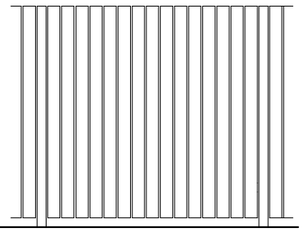

1800 HIGH SCREEN FENCE

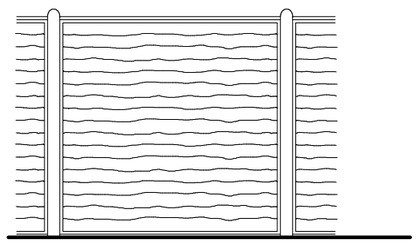

1800 HIGH LARCH LAP FENCE

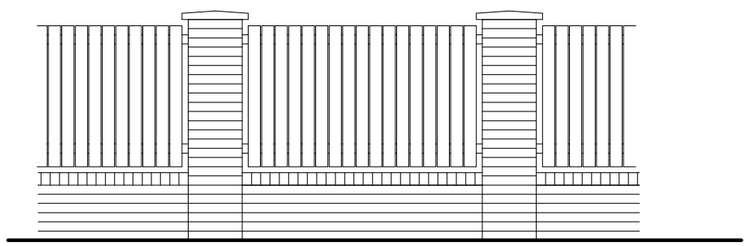

1800 HIGH SCREEN WALL / FENCE

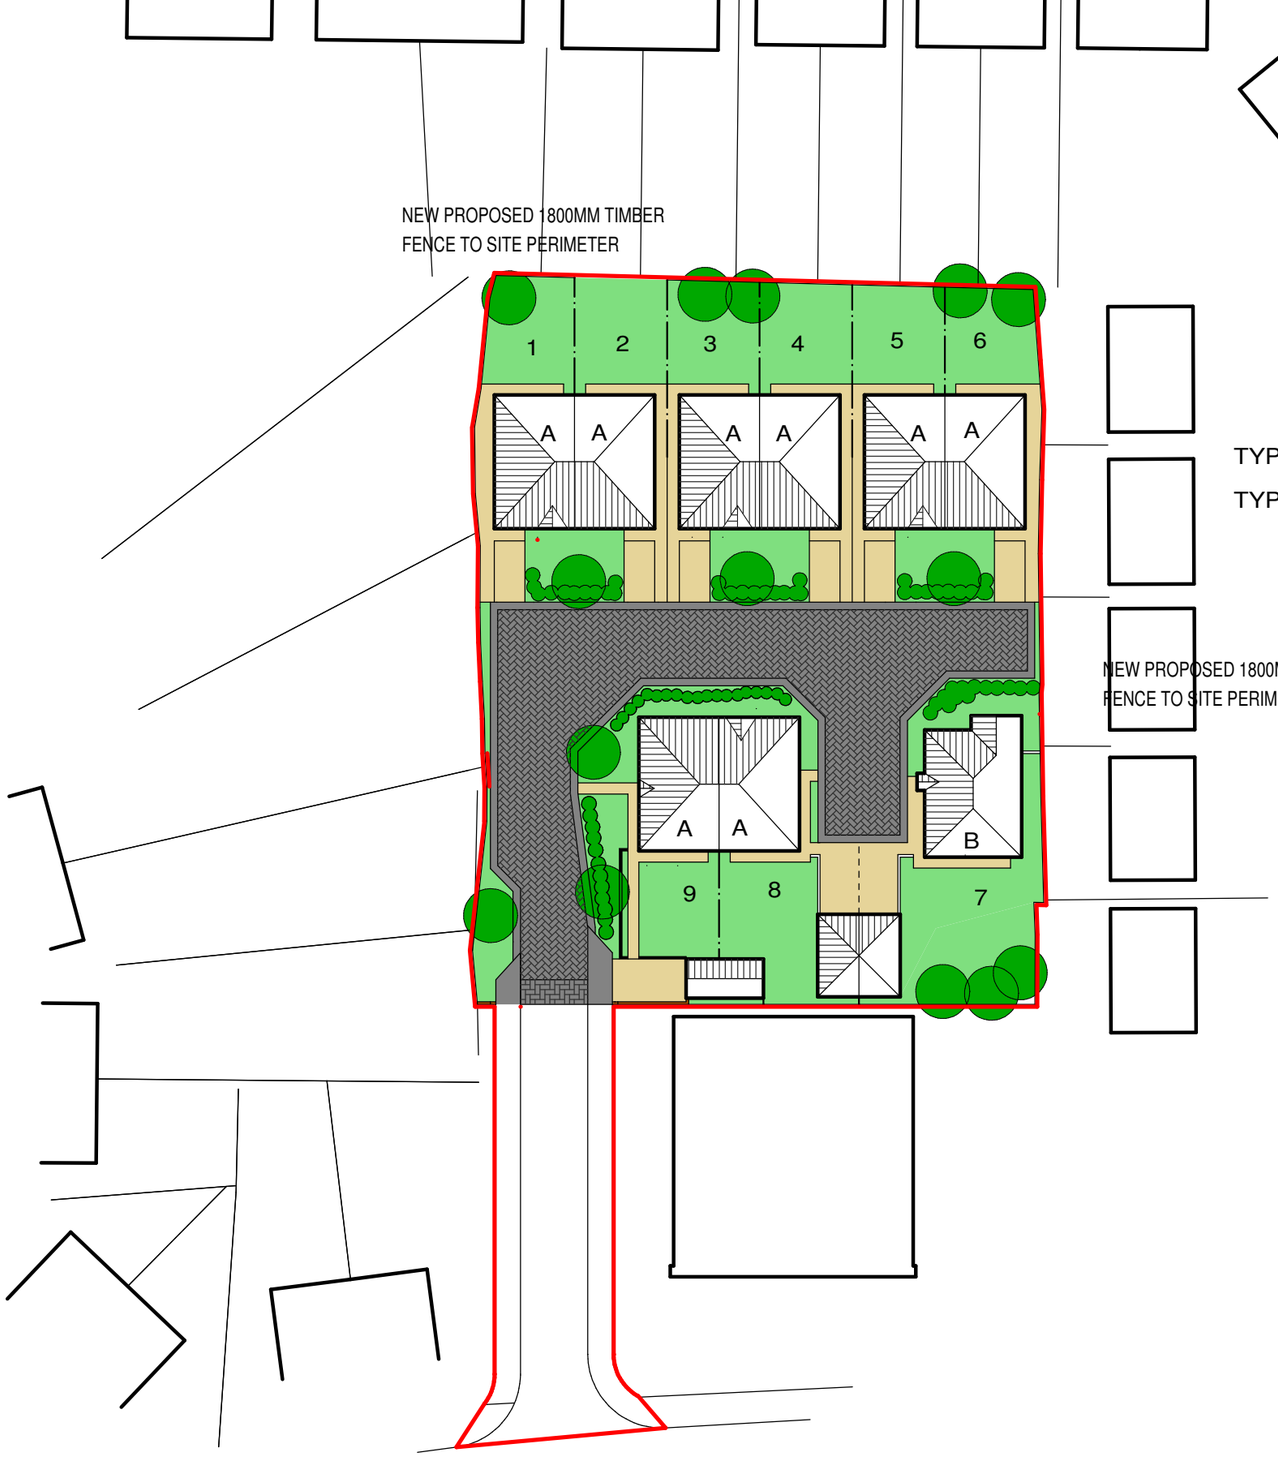

N

TYPE A 2 BEDROOM SEMI - DET BUNGALOW

TYPE B 3 BEDROOM DETACHED BUNGALOW

note each dwelling to be provided with EV charging point

Rev A - Mar 20 - Existing buildings indicated
Rev B - june 20 - amended to highway comments

KIRSOPP BUILDERS LTD

PROPOSED DEVELOPMENT ON LAND OFF BIRK AVENUE KENDRAY BARNSLEY S70 3AH

SITE PLAN

scale	date	drawn	checked
1:500 @ A3	Feb 20	PB	

drawing no	revision
20 - 011 - 2	B

C3 Architecture Planning & Design Ltd

Tel 07963 686613
web www.c3planninganddesign.co.uk
email info@c3planninganddesign.co.uk