Model Name/s :-
F:\PROJECTS\81397 - Goldthorpe Primary School D&B Project\DESIGN\04TAD\drawings\Models\Goldthorpe Primary School 2.rvt

THIS DRAWING IS COPYRIGHT.
It must not be reproduced or disclosed to third parties without our prior permission.

Do not scale from this drawing, or, interrogate and use electronic information. Use dimensioned information only.
Only information included in the registered issued drawing to be used.

Any discrepancies should be reported immediately.

This drawing is to be read in conjunction with all relevant consultants,specialist manufacturers drawings and specifications.

Any surveyed information incorporated within this drawing cannot be guaranteed as accurate unless confirmed by fixed dimension.

All dimensions are in millimetres unless noted otherwise.

Room Schedule		
Number	Name	Area
001	Key Stage 1 Class Base 1	68.9 m²
002	Key Stage 1 Class Base 2	68.9 m²
003	Key Stage 1 Class Base 3	68.9 m²
004	Key Stage 1 Class Base 4	68.9 m²
005	WC	2.7 m²
006	WC	2.7 m²
007	WC	2.7 m²
008	WC	2.7 m²
009	WC	2.7 m²
010	WC	2.7 m²
011	Hygiene Room	12.1 m²
012	Small Group Room	22.3 m²
013	Small Group Room	23.8 m²
014	Reception Waiting Area	31.7 m²
015	Staff Room (incl Repro)	52.3 m²
016	Stock Room	10.7 m²
017	Server Room	6.8 m²
018	Library	48.5 m²
019	Group Room	52.4 m²
020	Key Stage 2 Class Base 5	70.9 m²
021	Key Stage 2 Class Base 4	70.9 m²
022	WC	2.7 m²
023	WC	2.7 m²
024	WC	2.7 m²
025	Key Stage 2 Class Base 3	70.9 m²
026	Key Stage 2 Class Base 2	70.9 m²
027	WC	2.7 m²
028	WC	2.7 m²
029	WC	2.7 m²
030	WC	2.7 m²
031	WC	2.7 m²
032	Key Stage 2 Class Base 1	68.2 m²
033	Fuel Store	8.0 m²
034	Fuel Store	5.6 m²
035	Cleaner	4.1 m²
036	Accessible WC	4.3 m²

Room Schedule		
Number	Name	Area
038	Staff WC	1.9 m²
039	Staff WC	1.9 m²
040	Kitchen Food Preparation	82.4 m²
041	Lobby	1.7 m²
042	WC	1.8 m²
043	Kitchen Office	6.8 m²
044	Welfare	5.1 m²
045	Assembly Hall	178.4 m²
046	PE Store	12.5 m²
047	Chair Store	16.2 m²
048	Meeting Room	16.2 m²
049	Community Room	37.1 m²
050	Lobby	23.4 m²
051	Entrance Lobby	12.0 m²
052	Visitor WC	2.1 m²
053	Accessible WC	3.2 m²
054	Reception, Admin & Finance Office	28.7 m²
055	Staff WC	2.3 m²
056	Cleaner	2.3 m²
057	MI & SEN Store / Sick Bay	11.1 m²
058	Head & Deputy Head Office	18.7 m²
059	Shared Store	10.3 m²
060	Nursery Cloakroom	14.1 m²
061	Nursery WC	11.5 m²
062	N/R Circulation	22.3 m²
063	Food Technology	8.0 m²
064	Nursery Class	65.6 m²
065	Reception Class	90.5 m²
066	Nursery / Reception Store	10.3 m²
067	Reception Cloakroom	14.1 m²
068	Reception WC	11.5 m²
069	Circulation 1	25.5 m²
070	Circulation 2	60.1 m²
071	Circulation 3	15.4 m²
072	Circulation 4	50.4 m²
073	Circulation 5	57.5 m²
		1939.7 m²

GROSS INTERNAL FLOOR AREA = 2028.0 m2

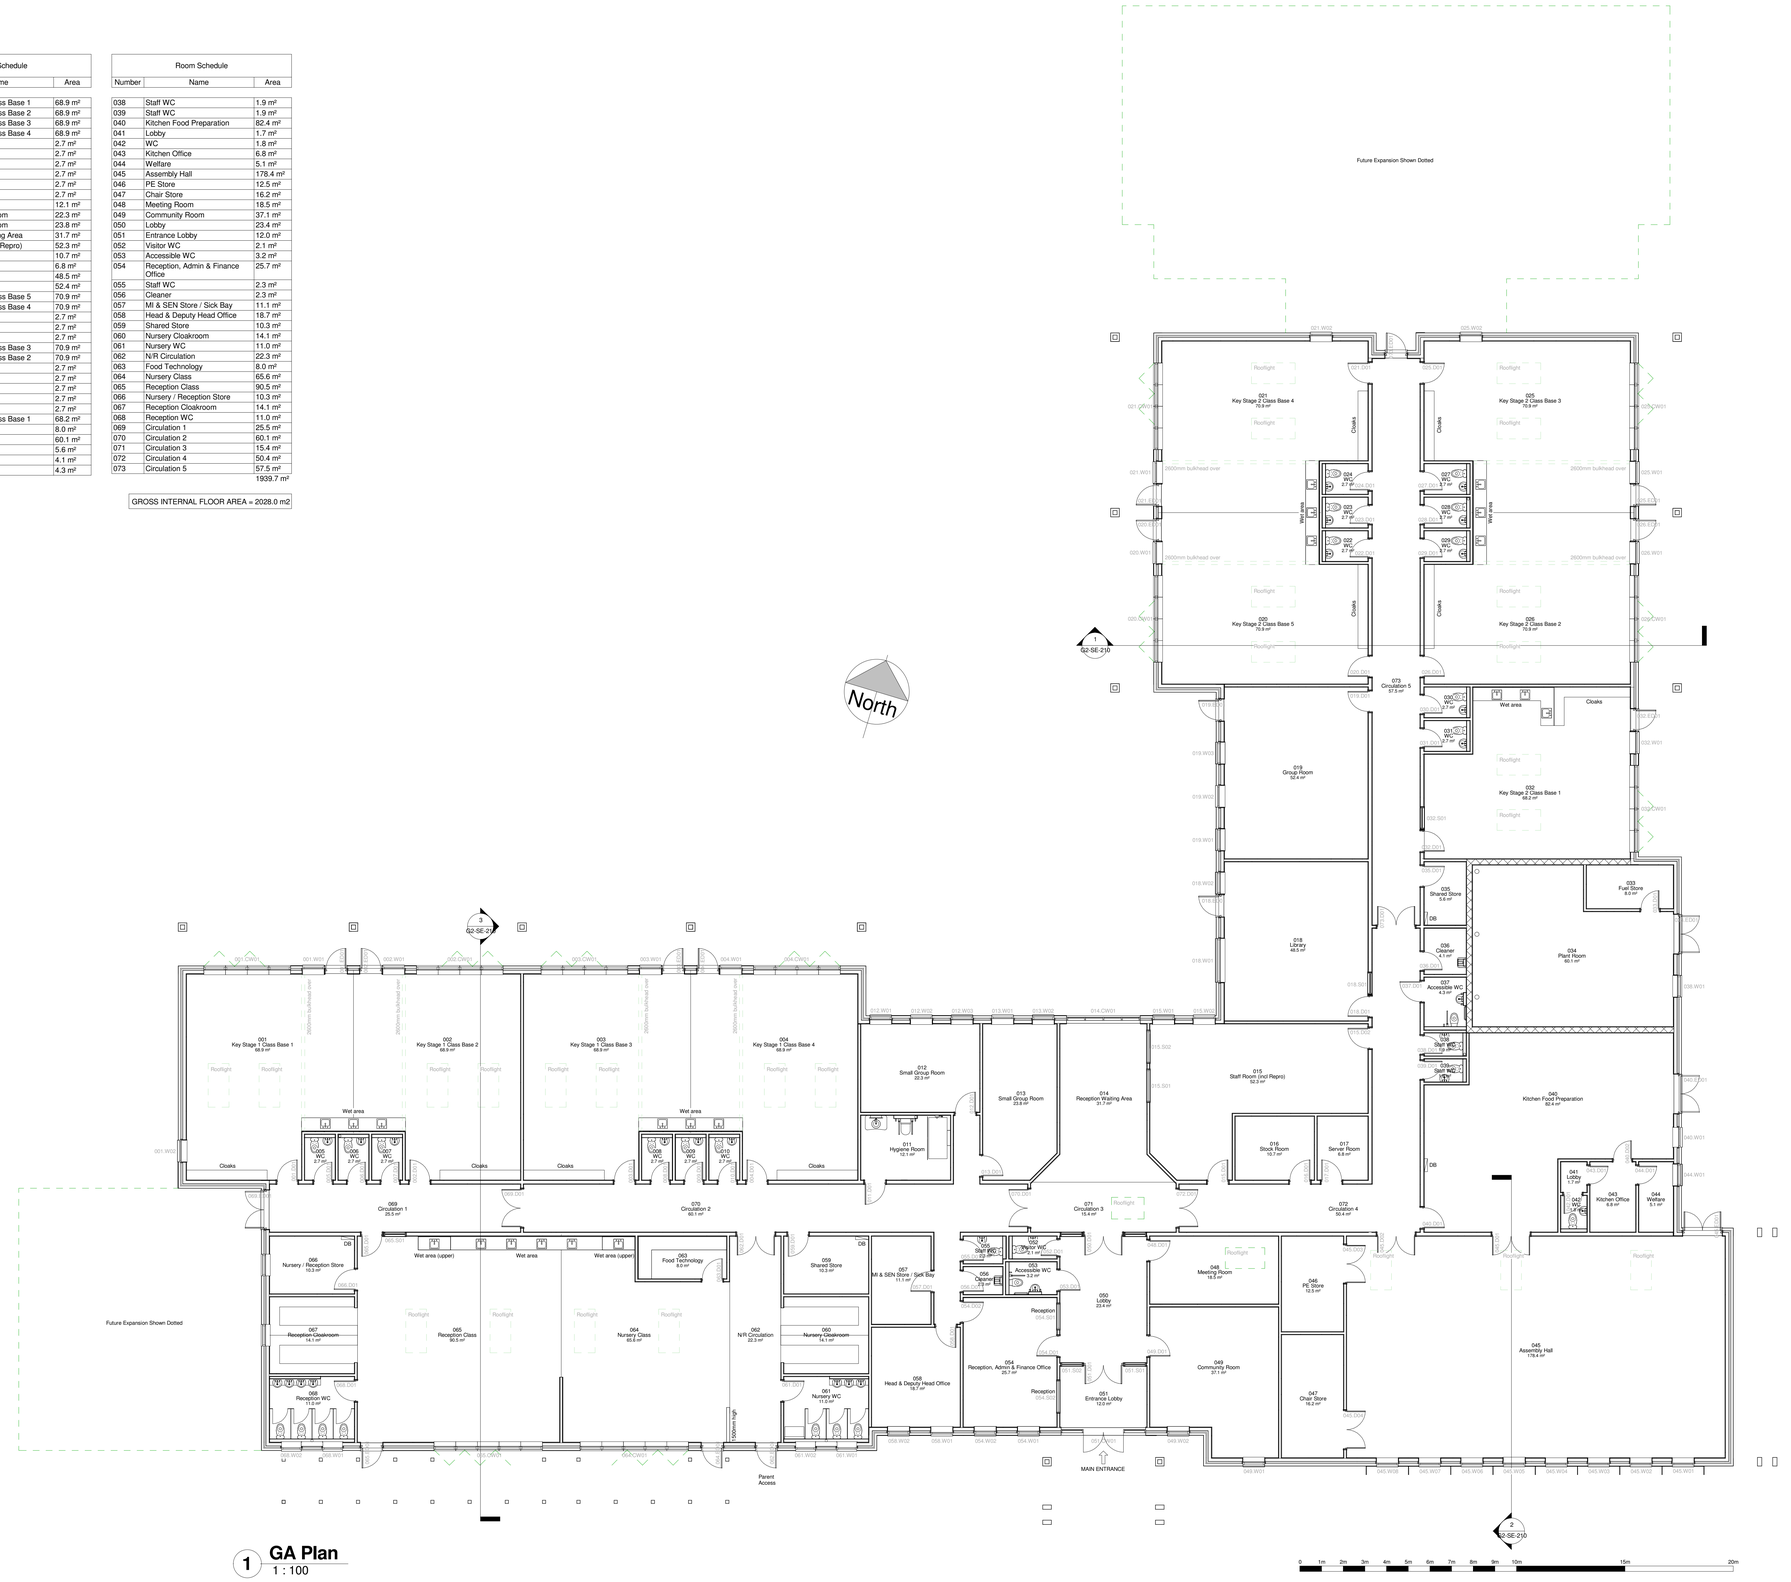

1 GA Plan
1 : 100

Rev	Description	Date	Dr by	App by
D	Reserved Matters Submission	2015.02.27	NB	LA
C	Updated following meeting on 22.01.15, roolight numbers & positions amended	2015.01.27	NB	LA
B	Design Development	2015.01.20	NB	LA
A	Updated as per Client's requirements	2015.01.14	NB	LA

B3 ARCHITECTS
Aberystwyth · Bradford · Cardiff · Glasgow · Loughborough · Manchester · Newcastle · Newtown
t : 01686 626801
f : 01686 626829
www.b3.co.uk

Goldthorpe Primary School

Barnsley Metropolitan Borough Council

GA Plan

81397M | G2-LY-100 | D

Drawn: NB Checked: LA 1 : 100 @ A0 06/01/2015

G2-LY-100