
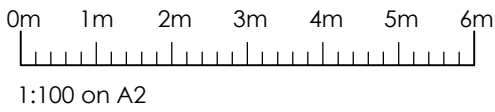
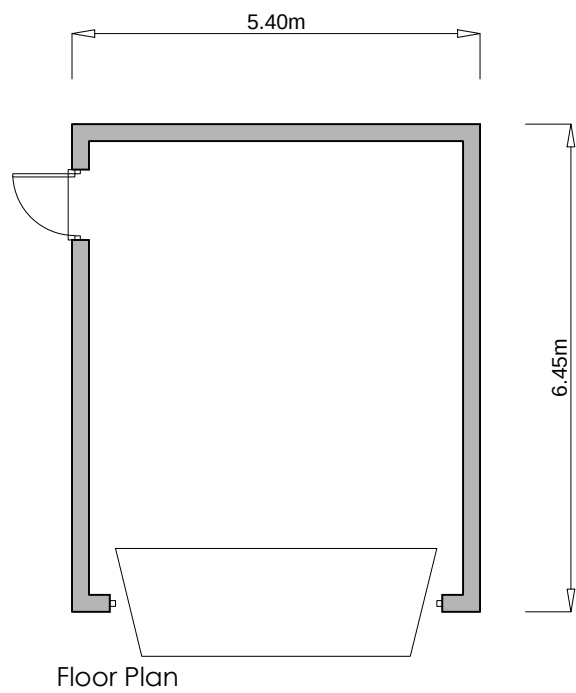
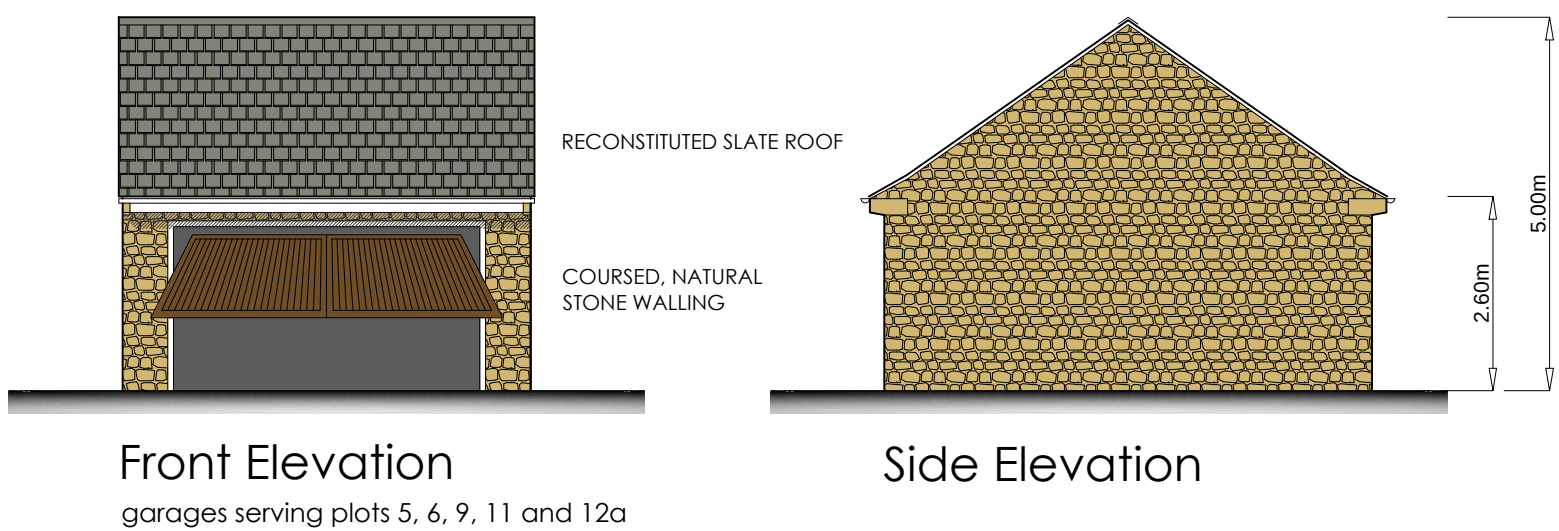
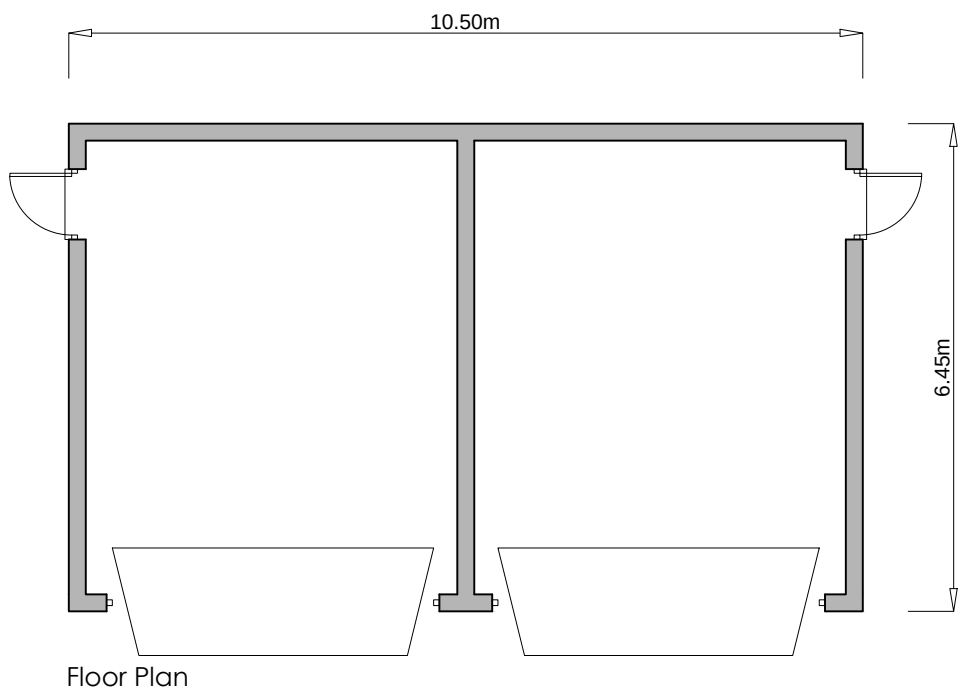


NOTES:

THIS DRAWING IS THE COPYRIGHT OF MPJ DESIGN ASSOCIATES LTD AND MAY NOT BE REPRODUCED OR AMENDED WITHOUT WRITTEN PERMISSION. NO LIABILITY WILL BE ACCEPTED FOR AMENDMENTS MADE BY OTHER PERSONS. THE CONTRACTOR IS TO CHECK AND VERIFY ALL DIMENSIONS PRIOR TO WORK COMMENCING AND SHOULD COMPLY WITH ALL CURRENT BUILDING LEGISLATION WHETHER OR NOT SPECIFICALLY STATED ON HEREON. THIS DRAWING MUST BE READ WITH AND CHECKED AGAINST ALL RELEVANT ENGINEERS' DESIGN DRAWINGS AND ALL OTHER SPECIALIST INFORMATION PROVIDED.

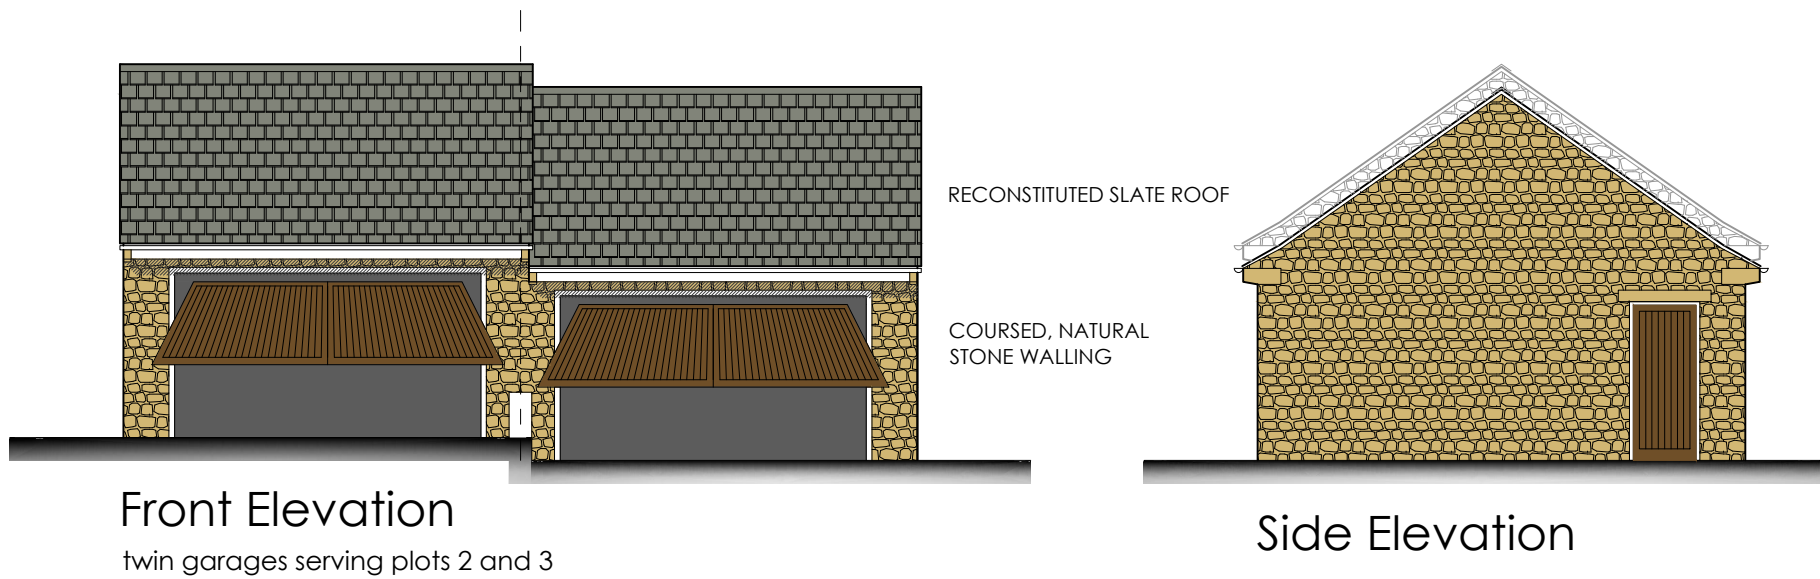

... in partnership with ...

 Conroy Brook
(Developments) Ltd

Client	Key Land KeyLand Developments Ltd
Job	proposed residential development Wellthorne Lane, INGBIRCHWORTH
Title	Detached Garages - Planning Drawing
Scale	1:100
Date	Feb 2014
Dwg No	14/109-P100
MPJ DESIGN ASSOCIATES Ltd 4 CHURCH STREET BARLBOROUGH CHESTERFIELD, S43 4EP tele: 01246 819259 mob: 07841 353141 martynpjones@btinternet.com	

