

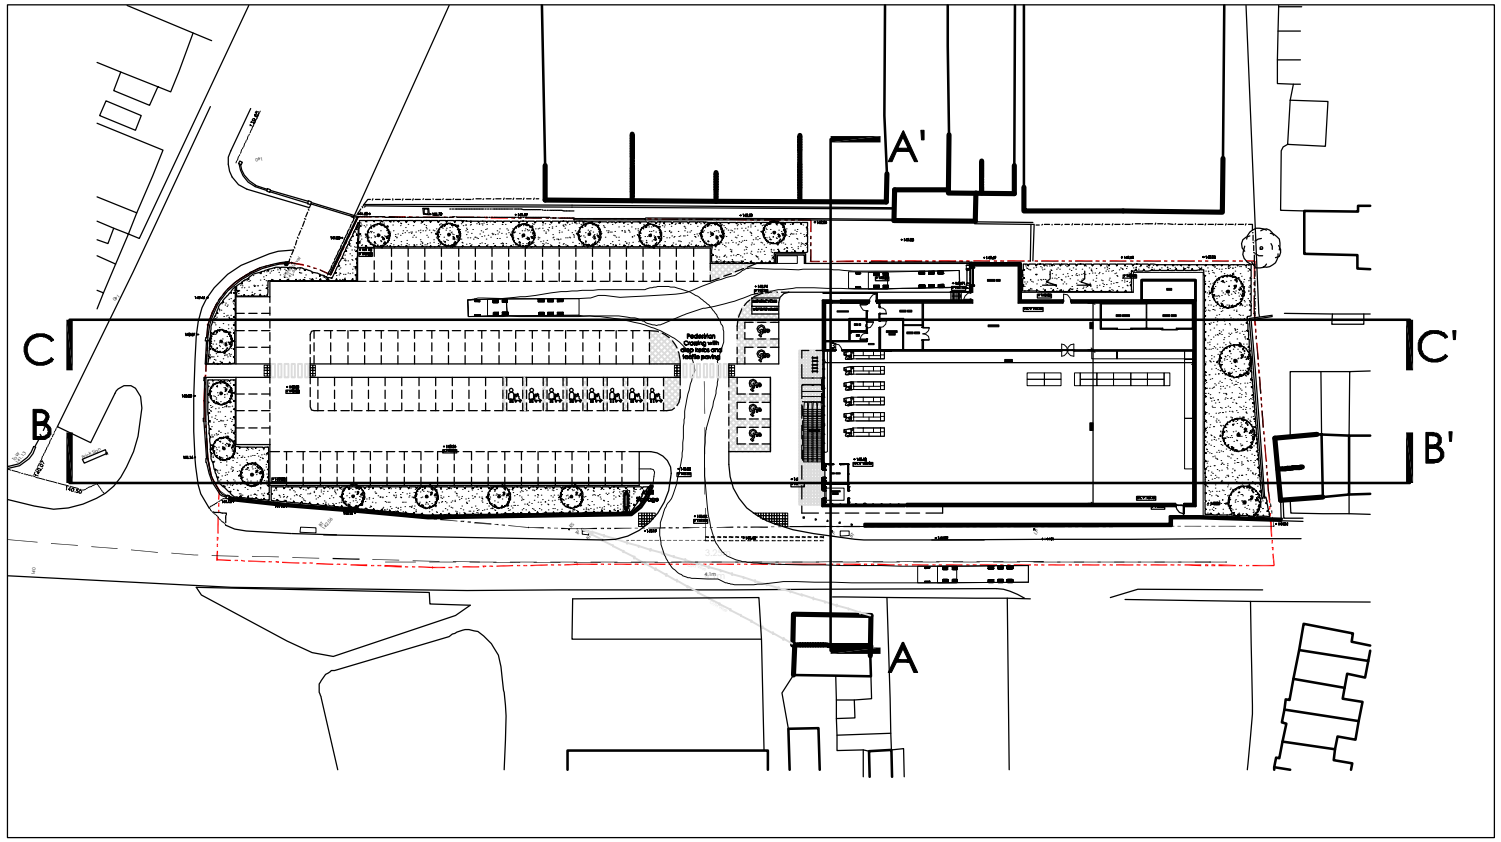




Section A - A'

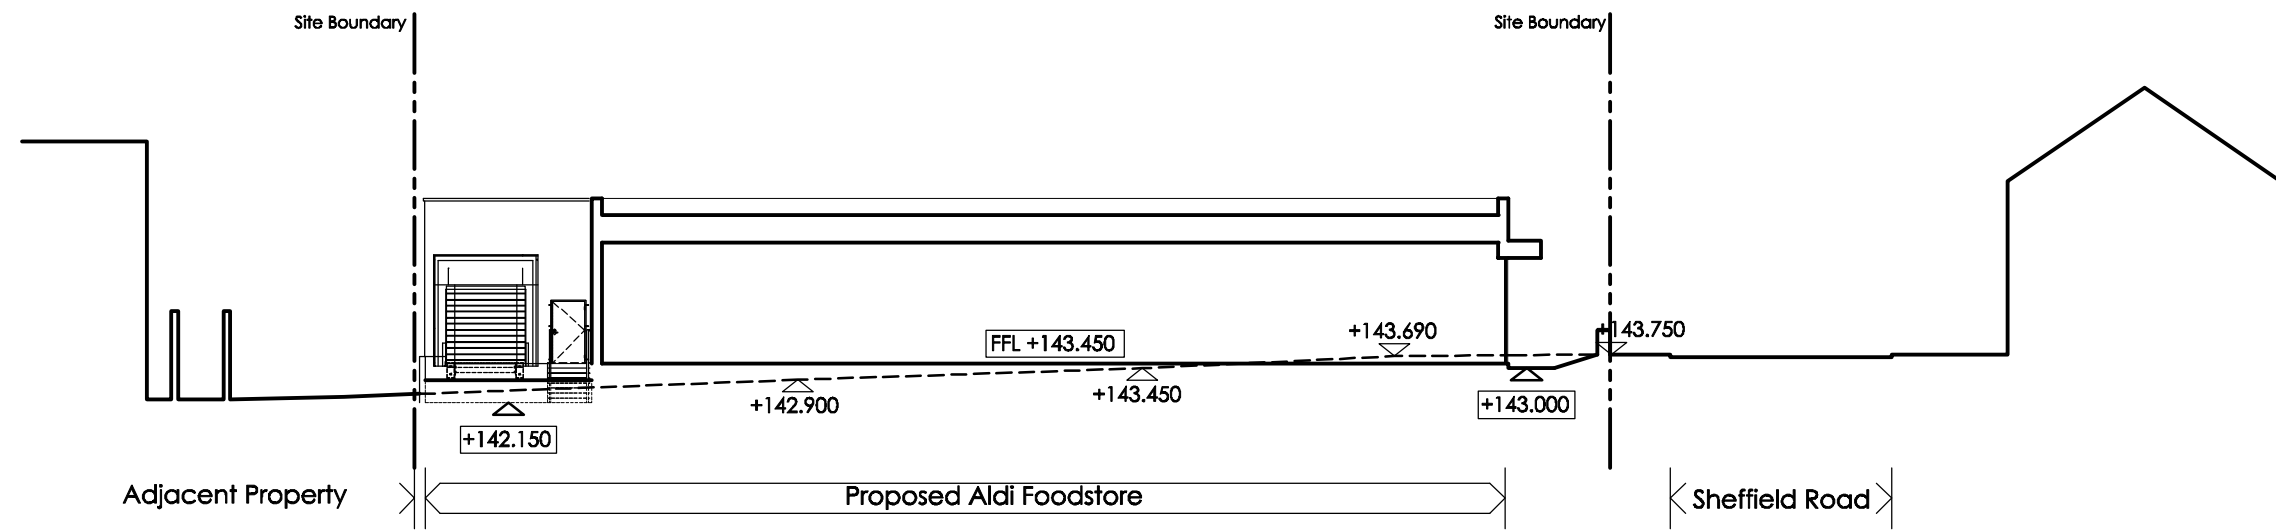


+ 100.00 - Existing Levels
+ 100.00 - Proposed Levels

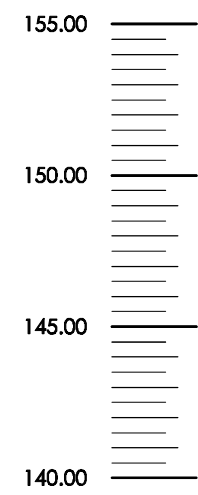

Section B - B'

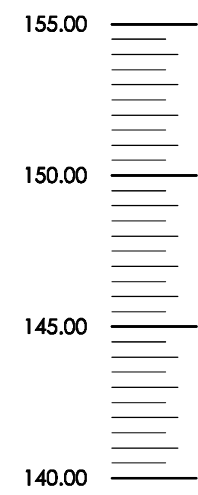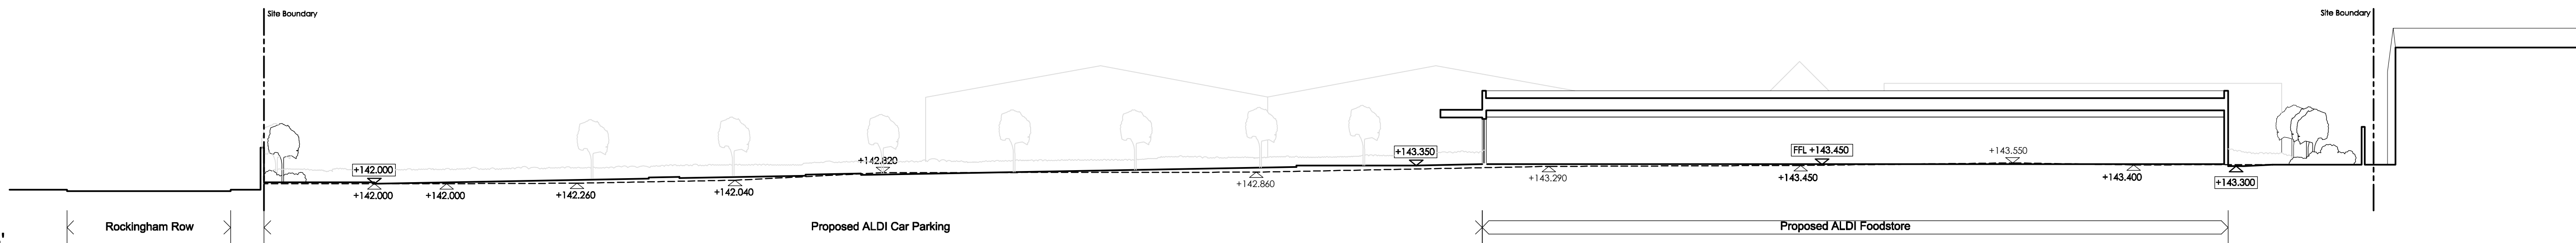

Section C - C'

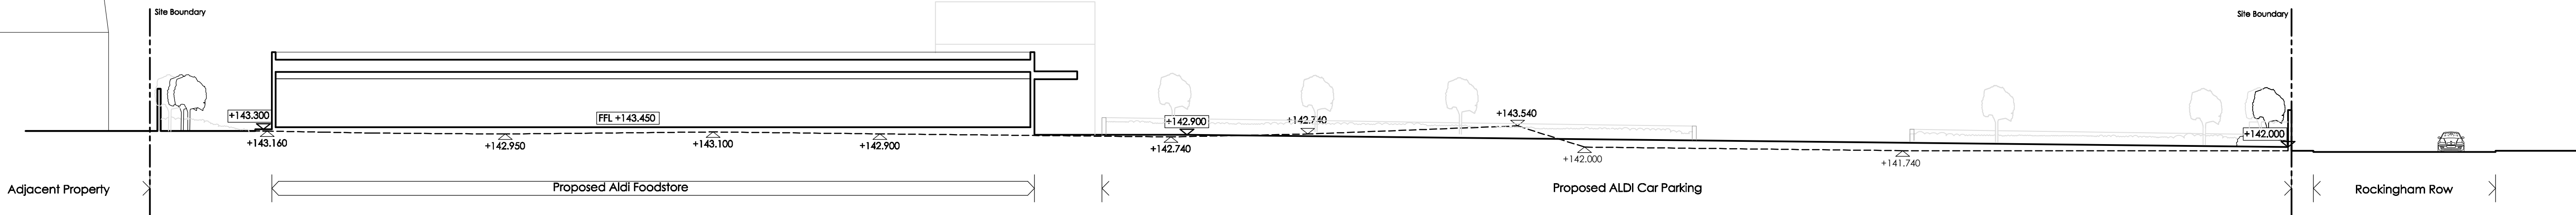

Project Title	Proposed Foodstore Development		
	Sheffield Road Birdwell		
Client	ALDI Stores Ltd		
Status	PLANNING		
Scale	1:250	Drawing Size	A1
Drawn By	LH	Checked By	JDB
		Date	06/13

Rev	Date	Description	Rev By	CHK'd
A	22.04.14	Foodstore amended to 1254sq.m sales area	JDB	NJC
Drawing Title: Proposed Sections				
Job-Dwg No: 0705-103			Rev	A
THE HARRIS PARTNERSHIP WAKEFIELD 2 St. John's North, Wakefield, WF1 3QA t. 01924 291 800 f. 01924 290 072 THE HARRIS PARTNERSHIP MANCHESTER 2nd Floor, Corners Warehouse, 77 Dale Street, Manchester, M1 2HG t. 0161 238 8555 f. 0161 244 5809 THE HARRIS PARTNERSHIP MILTON KEYNES The Old Rectory, 79 High Street Newport Pagnell, MK16 6AS t. 01908 211 577 f. 01908 211 722 THE HARRIS PARTNERSHIP READING 101 London Road, Reading, RG1 5BY t. 0118 950 7700 f. 0118 956 8642 THE HARRIS PARTNERSHIP ARCHITECTS www.harrispartnership.com				