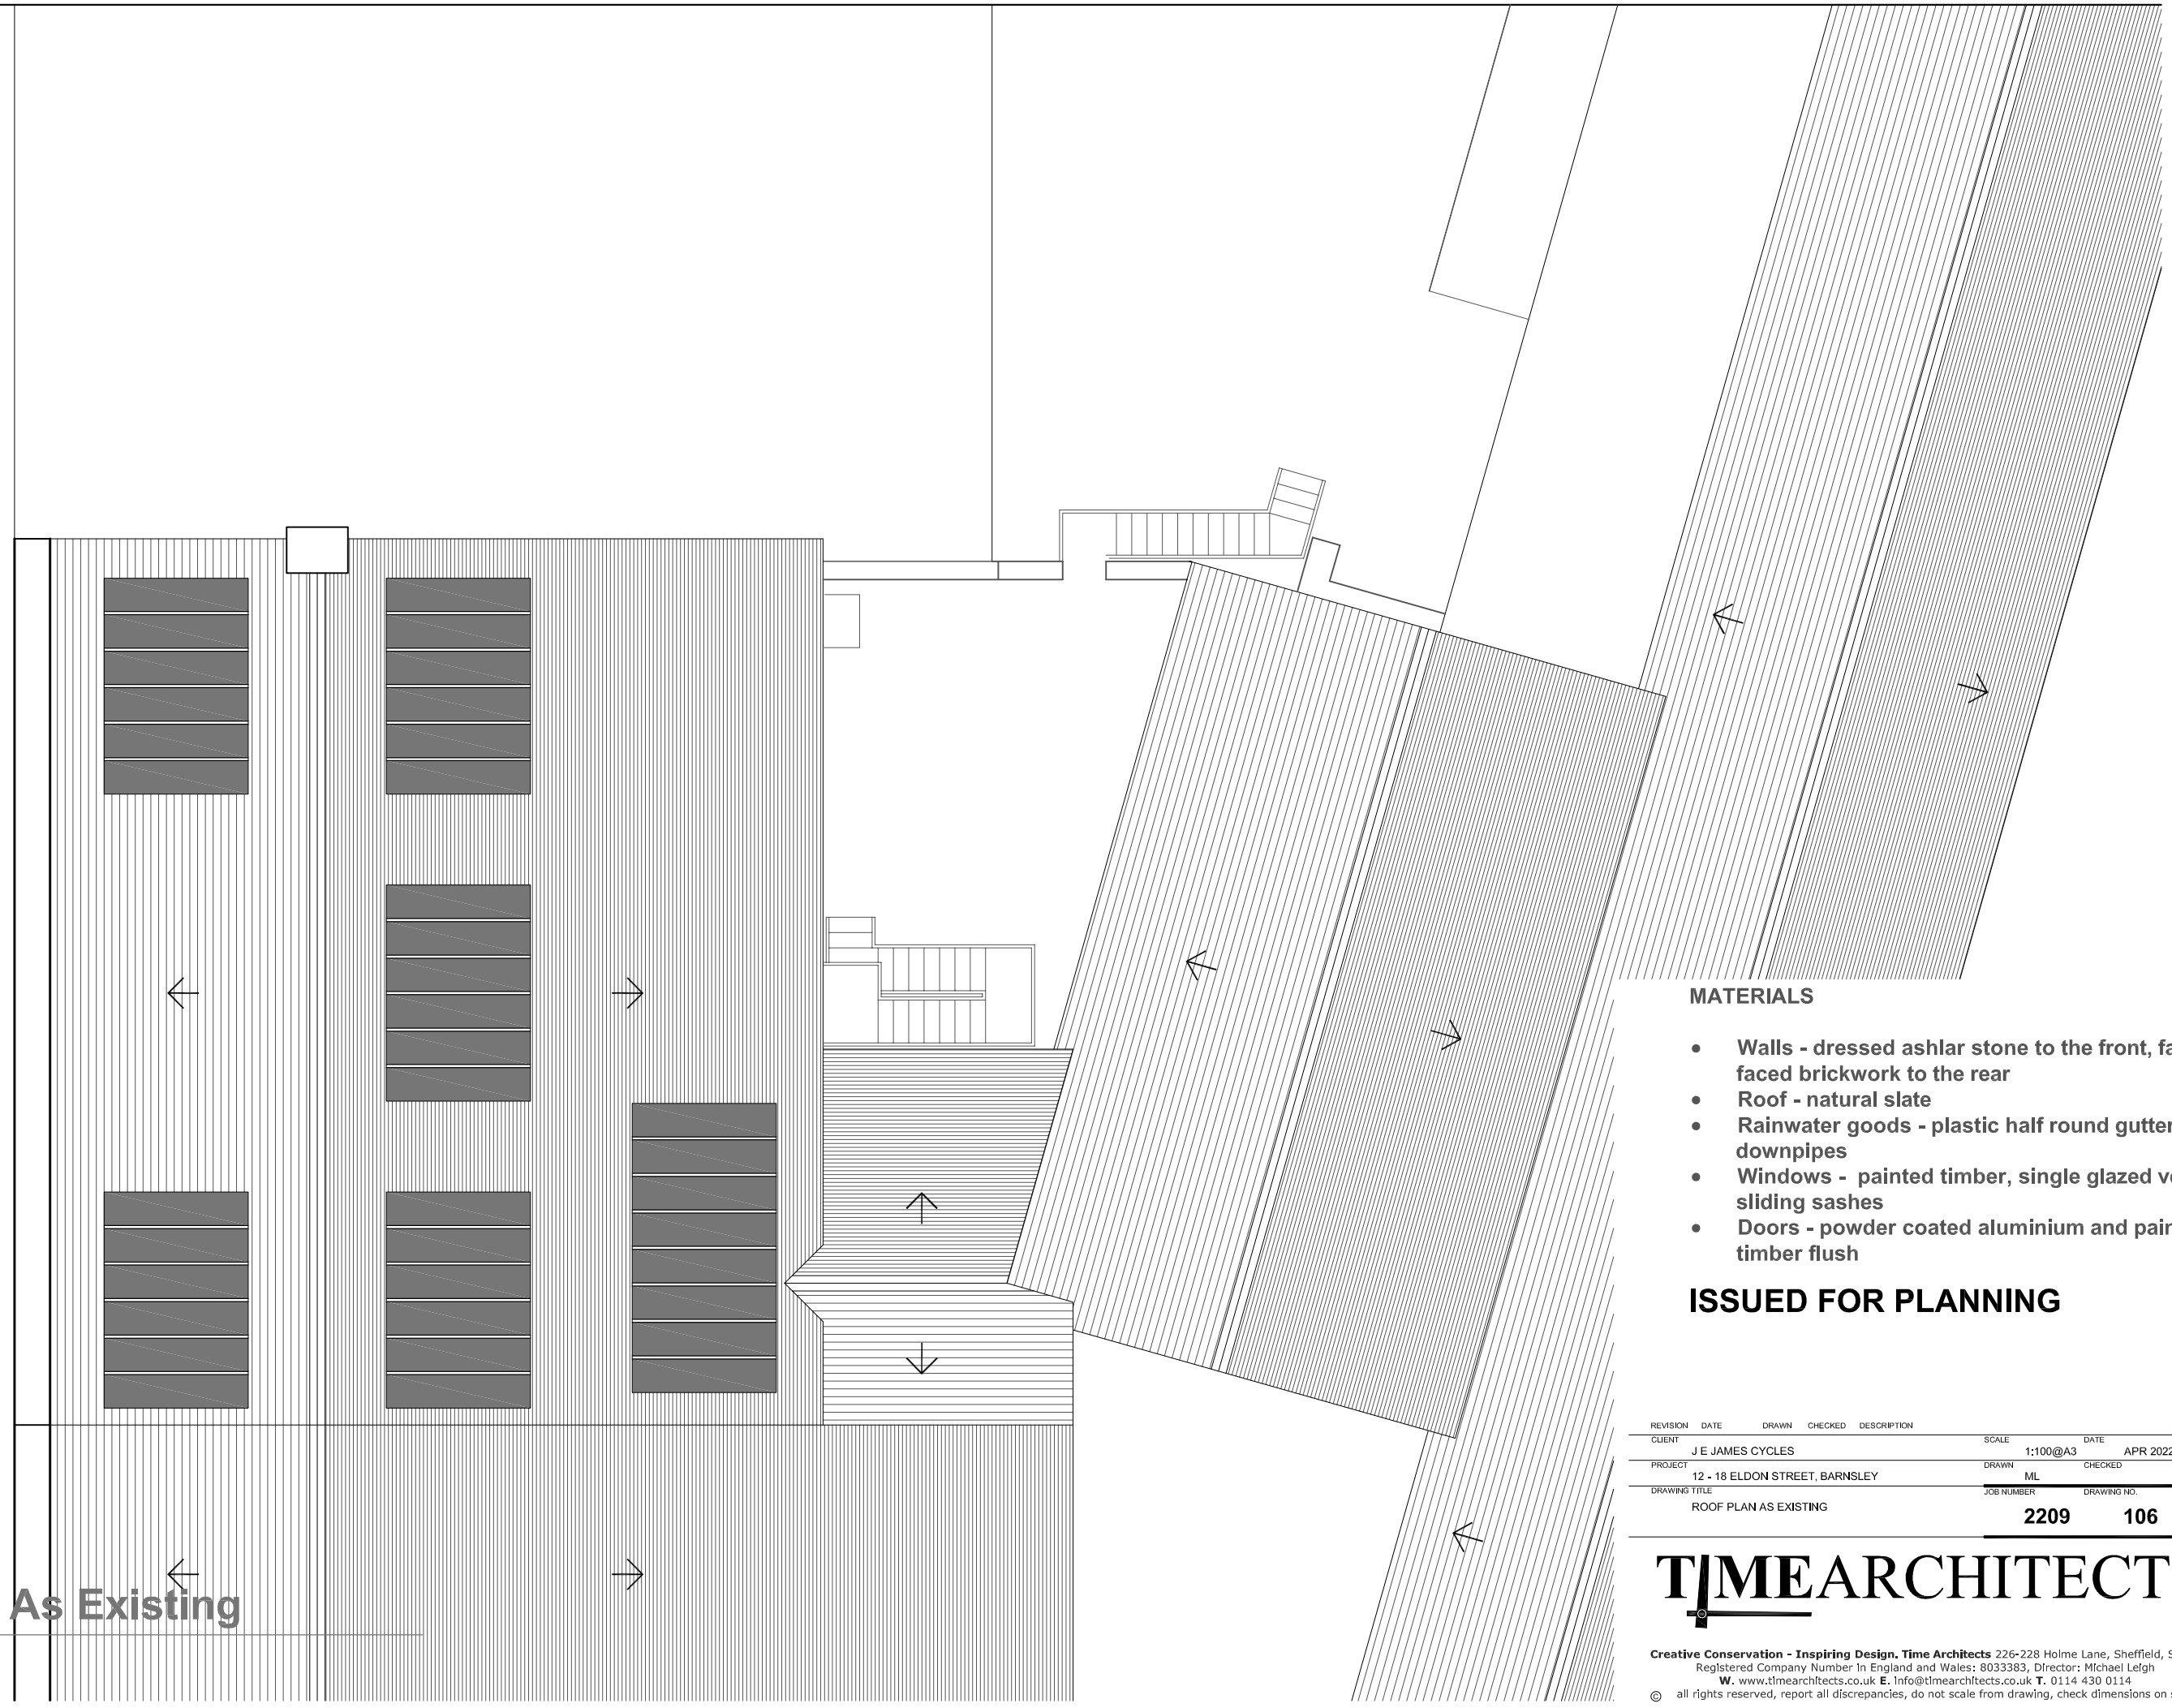

Roof Plan As Existing

Scale 1:100@A3

MATERIALS

- **Walls - dressed ashlar stone to the front, fair faced brickwork to the rear**
- **Roof - natural slate**
- **Rainwater goods - plastic half round gutters and downpipes**
- **Windows - painted timber, single glazed vertical sliding sashes**
- **Doors - powder coated aluminium and painted timber flush**

ISSUED FOR PLANNING

REVISION	DATE	DRAWN	CHECKED	DESCRIPTION

CLIENT: J E JAMES CYCLES	SCALE: 1:100@A3	DATE: APR 2022	
PROJECT: 12 - 18 ELDON STREET, BARNSLEY	DRAWN: ML	CHECKED	
DRAWING TITLE: ROOF PLAN AS EXISTING	JOB NUMBER: 2209	DRAWING NO.: 106	REVISION

TIME ARCHITECTS

Creative Conservation - Inspiring Design. Time Architects 226-228 Holme Lane, Sheffield, S64JZ
Registered Company Number In England and Wales: 8033383, Director: Michael Leigh
W. www.timearchitects.co.uk **E.** info@timearchitects.co.uk **T.** 0114 430 0114
© all rights reserved, report all discrepancies, do not scale from drawing, check dimensions on site