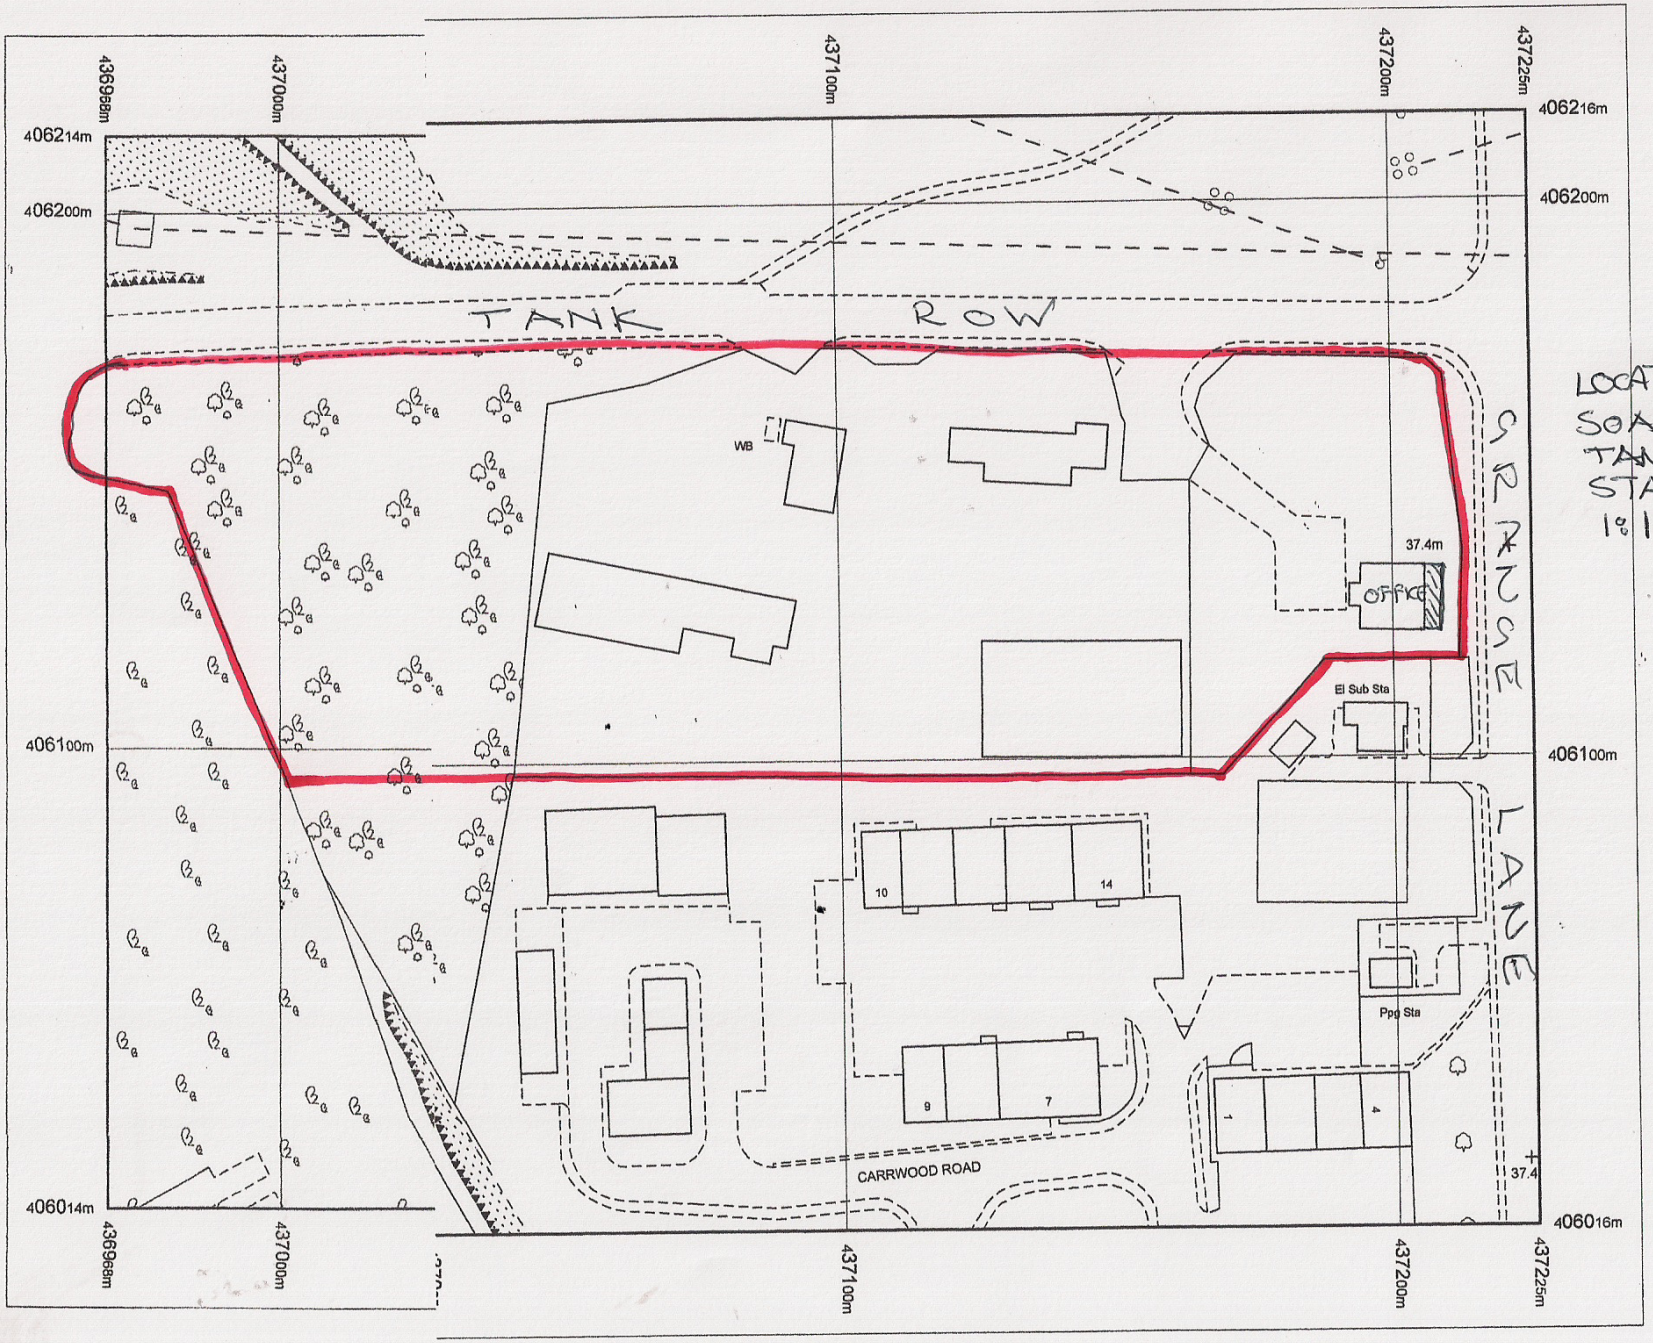


LOCATION PLAN
SOAR & SONS LTD
TANK ROW
STAINFORTH
1:1250