
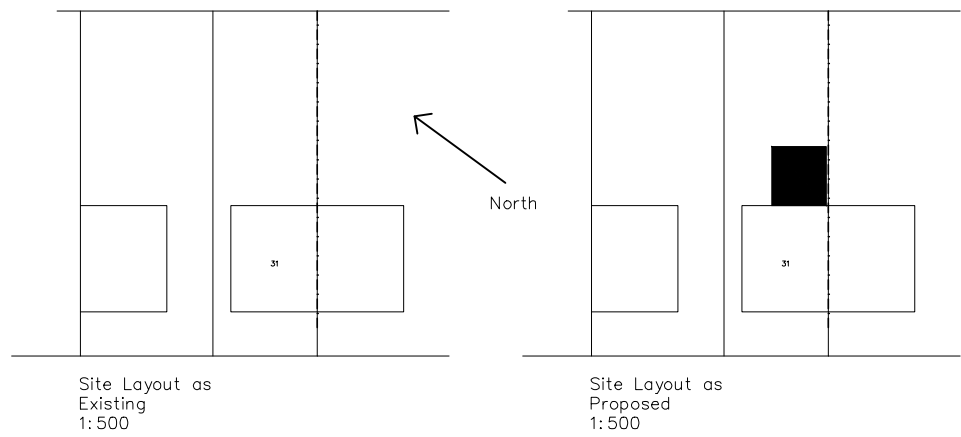
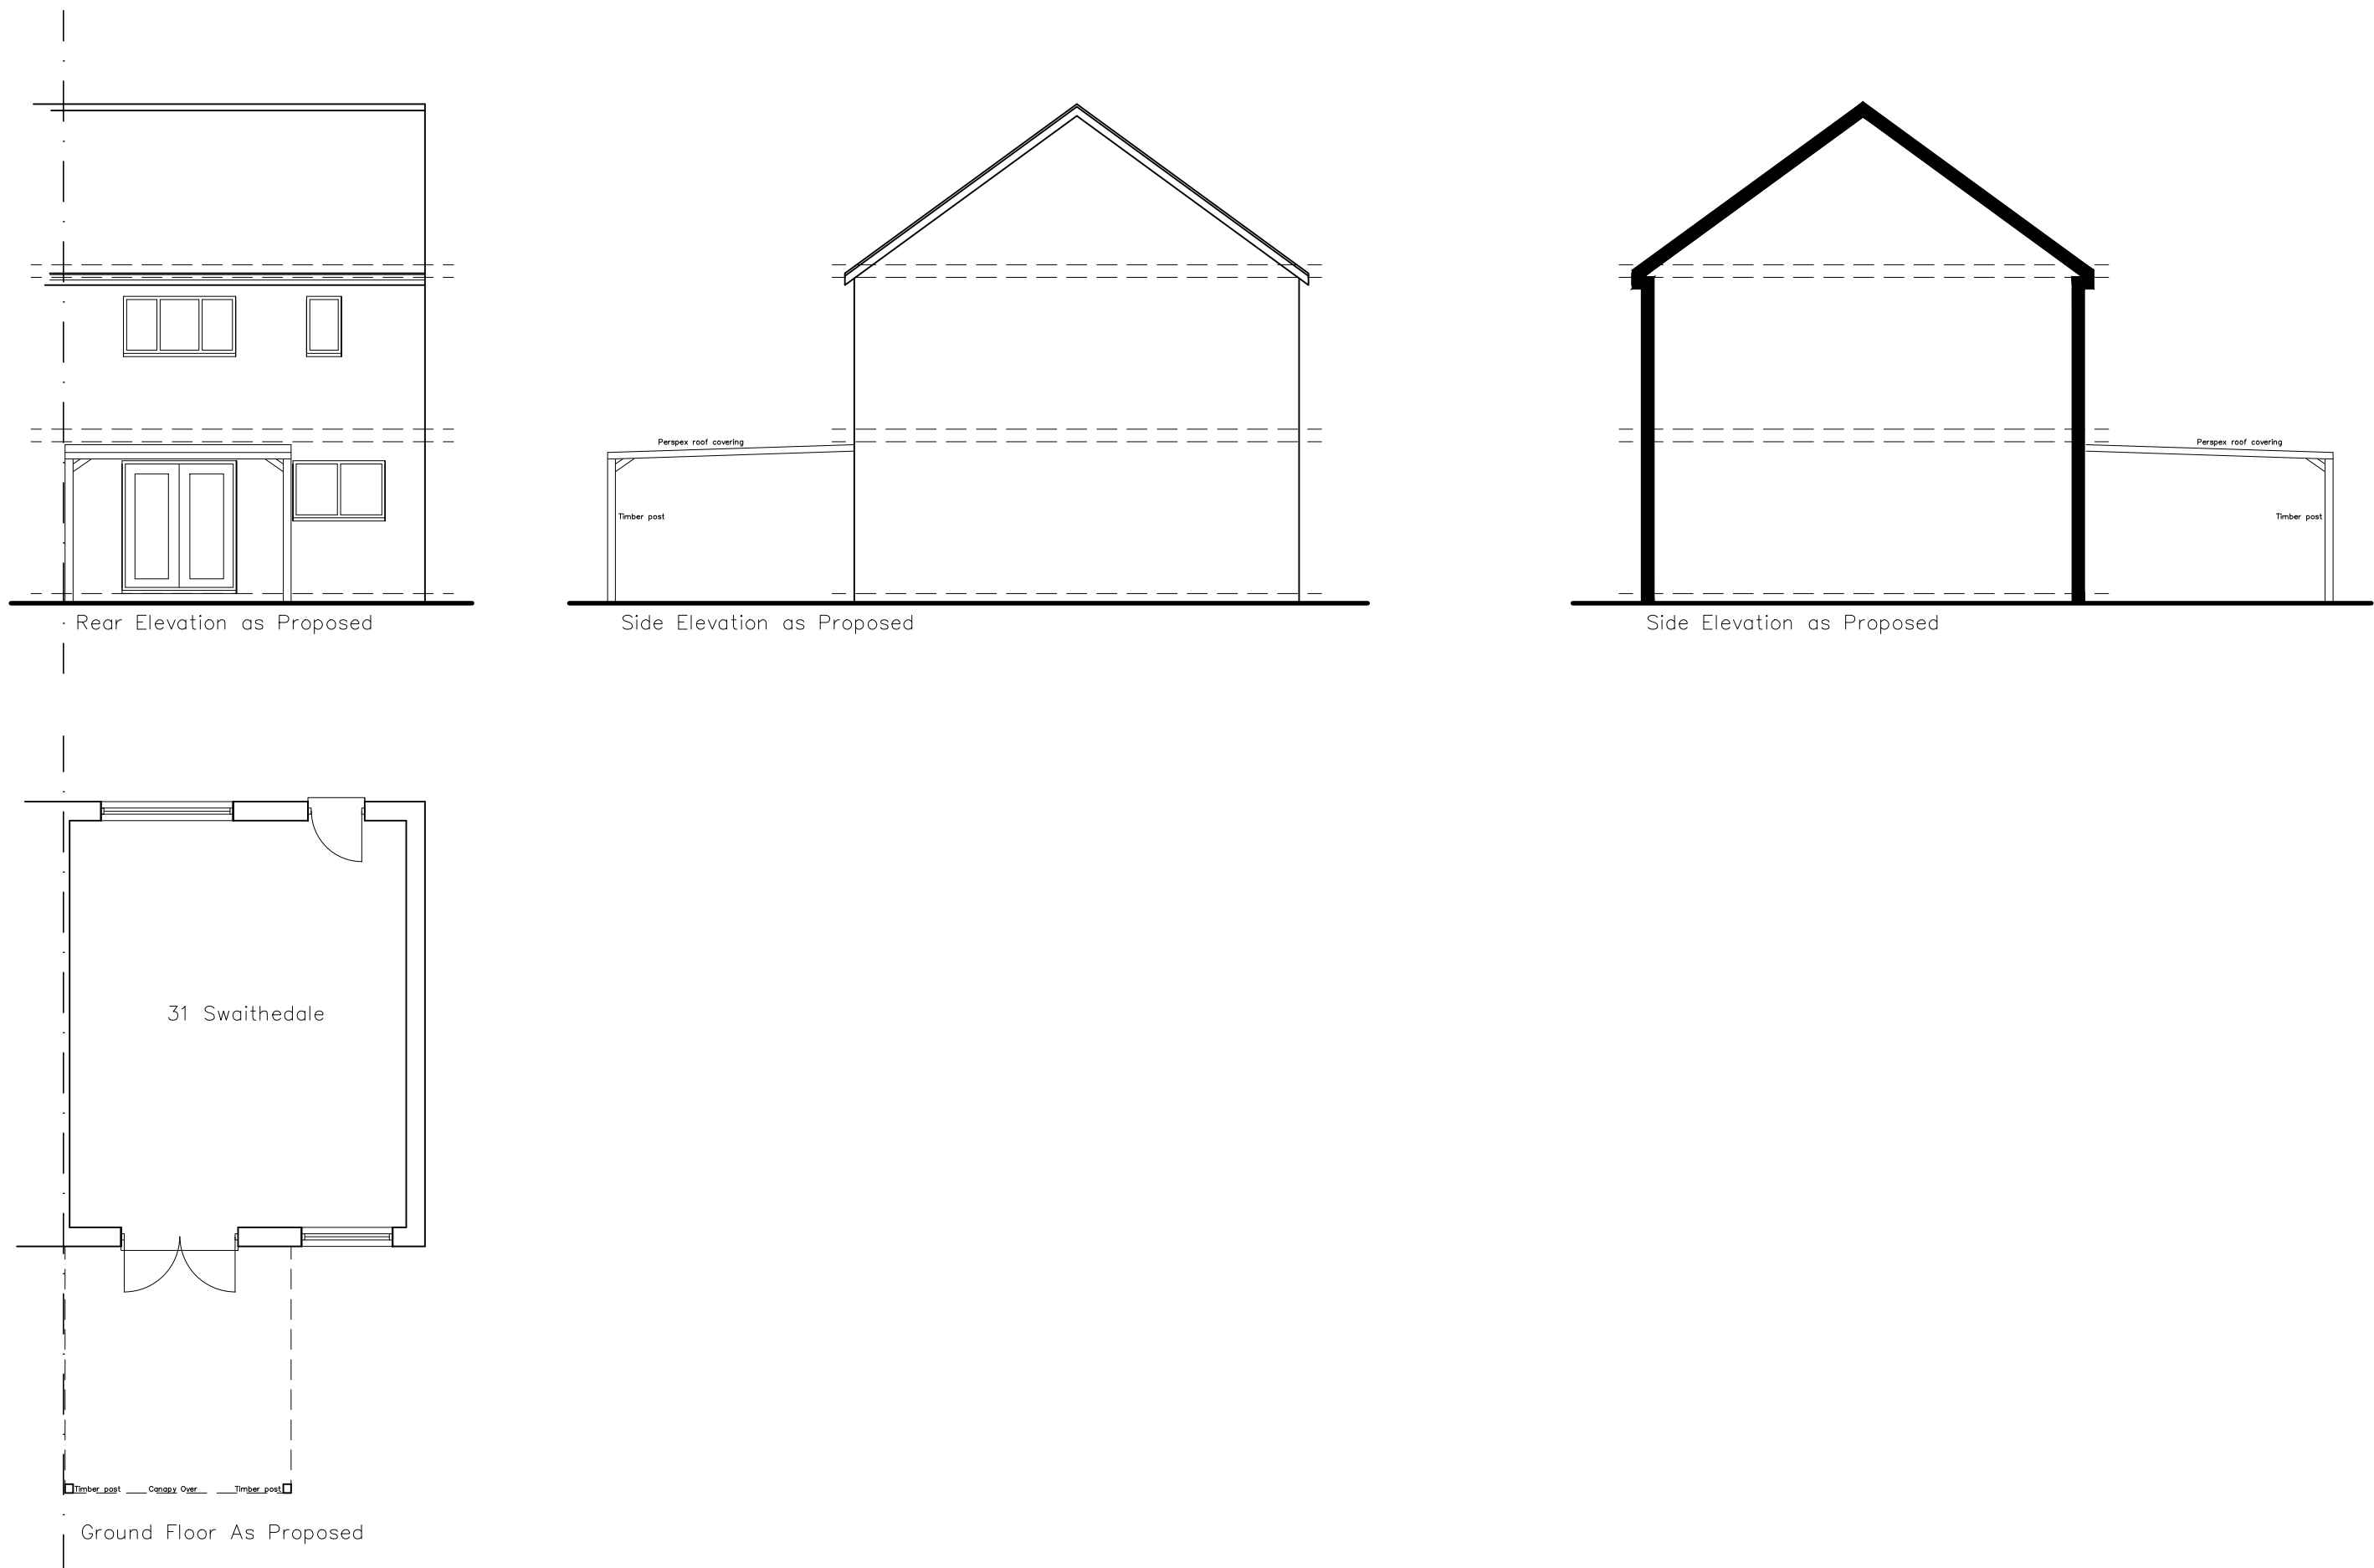


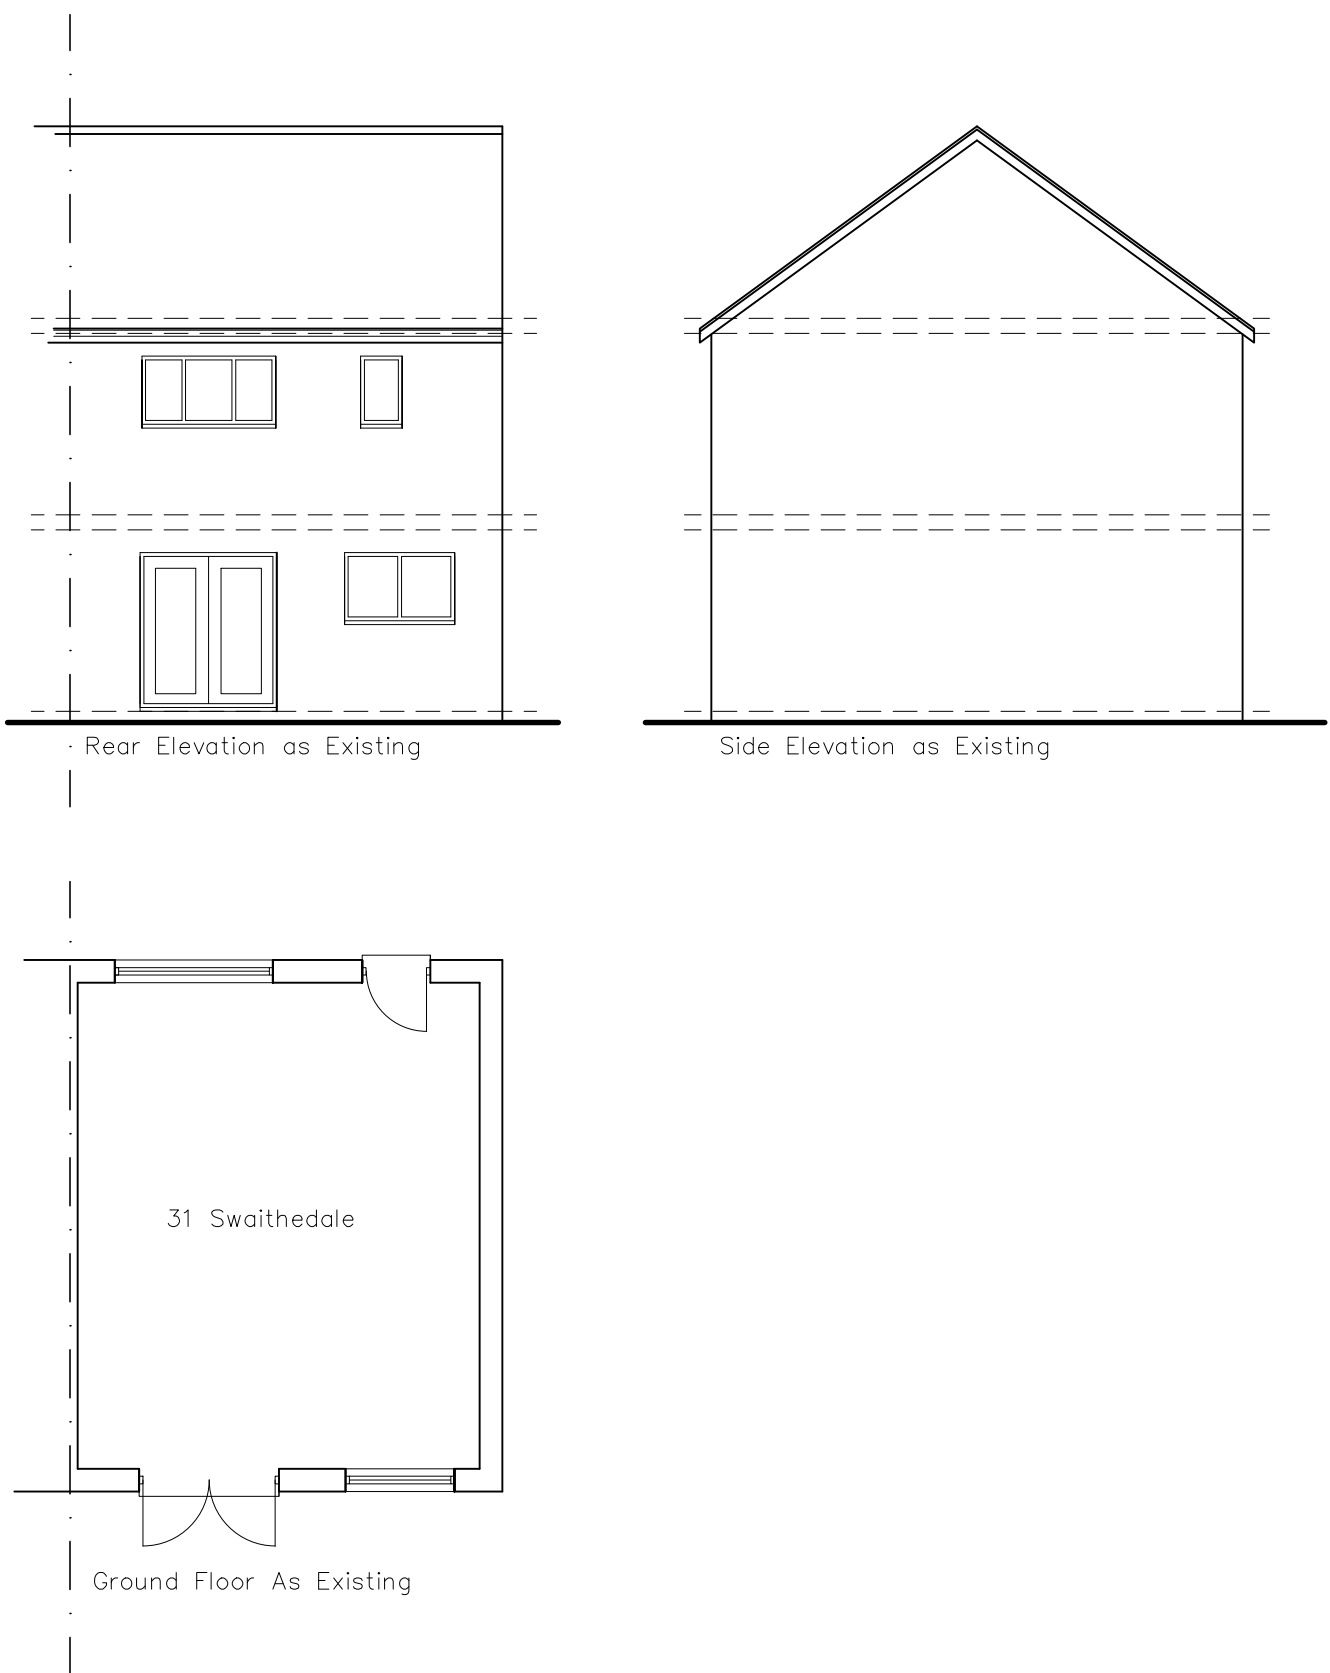

A	05.01.24	Site Layouts added
REV.	DATE	DESCRIPTION

Retrospective Application for Pergola at 31 Swaithedale for Mrs Moore

PLANS AND ELEVATIONS AS EXISTING AND PROPOSED

PLANNING DRAWING

SCALE 1:100	DATE 30.11.23
DRAWN JB	
REF.	
DRAWING NO. 2023/0077/0001	REV. A