FTAO Ms. Laura Bibby

MARTYN W. SAGAR

Consultant Engineer

B.Sc., C.Eng., M.I.C.E., M.C.I.M.,
M.I.H.T., D.M.S., M.B.A.

Structural/Civil Engineering, Project Management

Barnsley Metropolitan Borough Council
– 4 FEB 2009
Corporate Mail Room

DC
No Charge


Laura,

With Compliments

Plans showing tree Location – as discussed.
Please let me know if you require any further information.

Regards
Martyn

Croft End, Cooper Lane, Hoylandswaine, Sheffield. S36 7JE
Tel/Fax: (01226) 792957 Mobile: 07836 546449
Email: Sagar@s367je.fsnet.co.uk

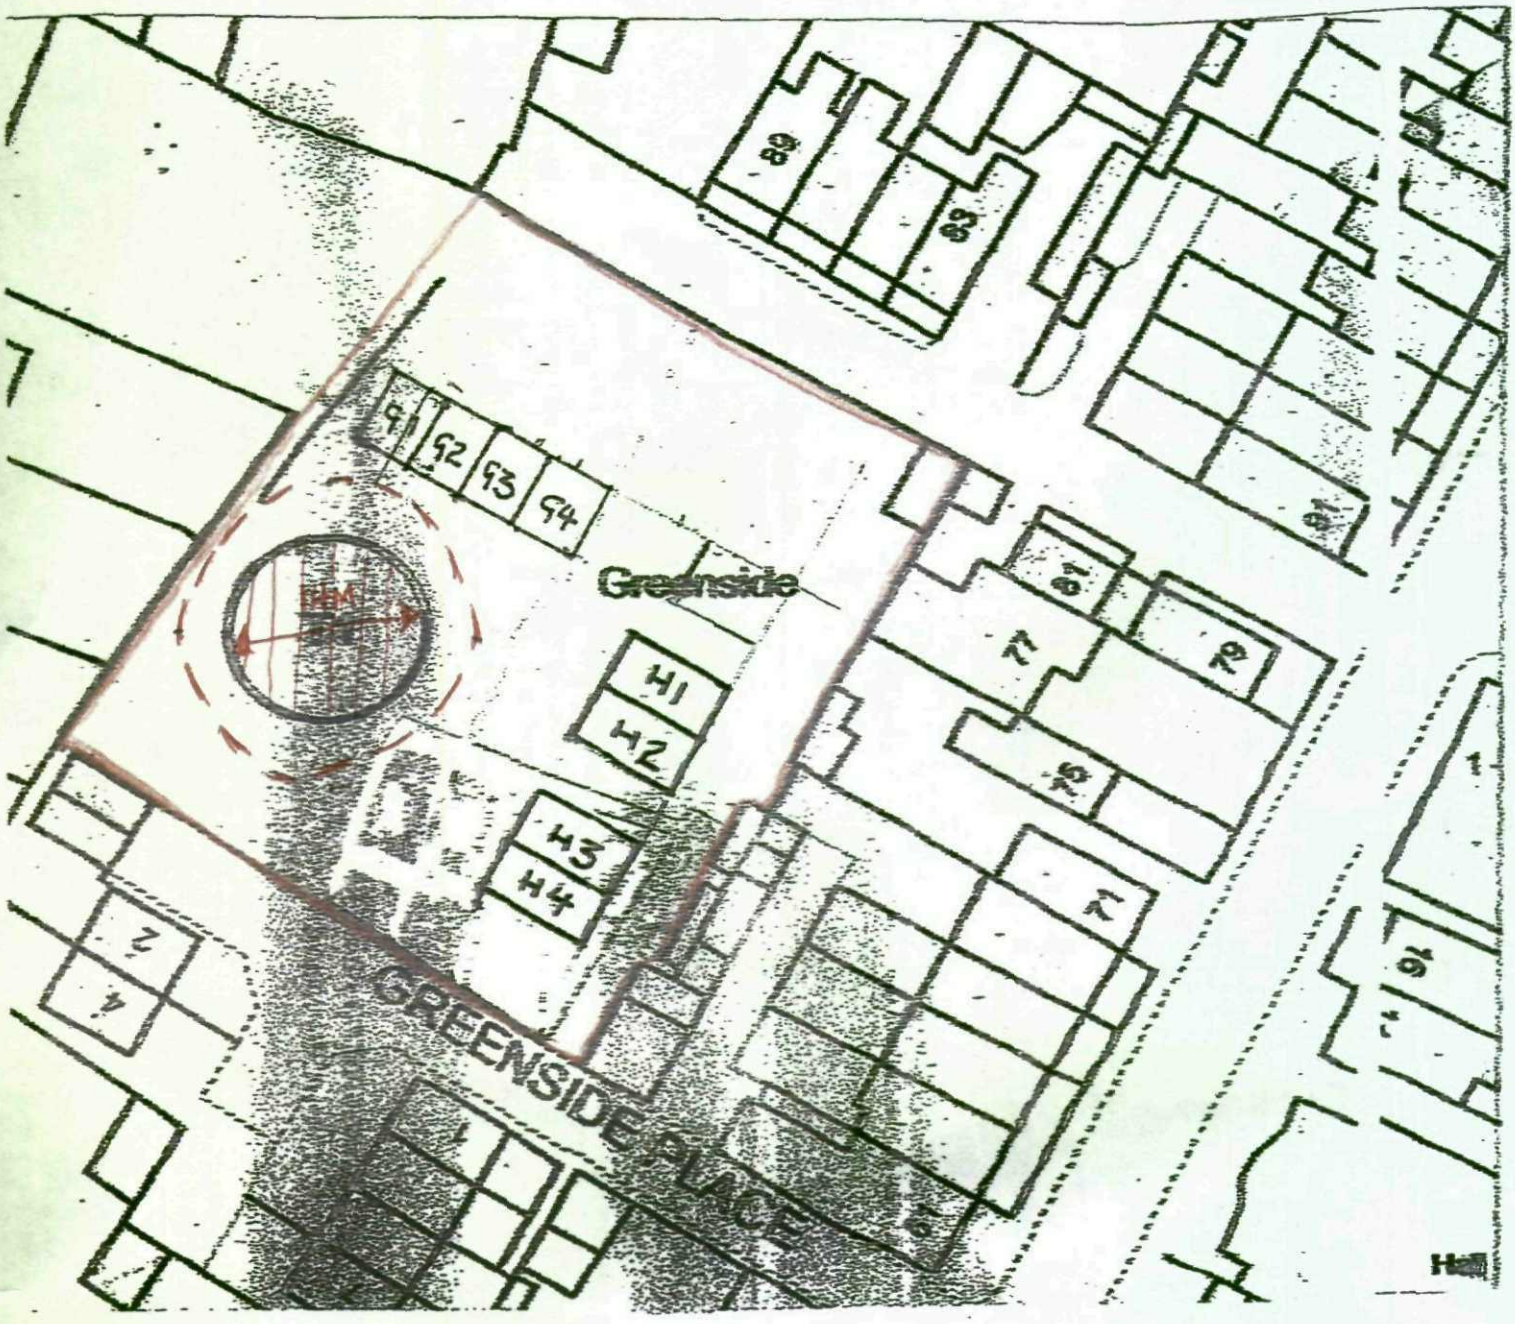

PROPOSED DEVELOPMENT. 2 PAIRS SEMI-DETACHED HOUSES 41-4. WITH DETACHED GARAGE BLOCK 91-4.

(SCALE 1:500)

WALNUT TREE PLOTTING

EXISTING 14M CROWN

10M RADIUS CLEARANCE ZONE AS PREVIOUS APPLICATION