
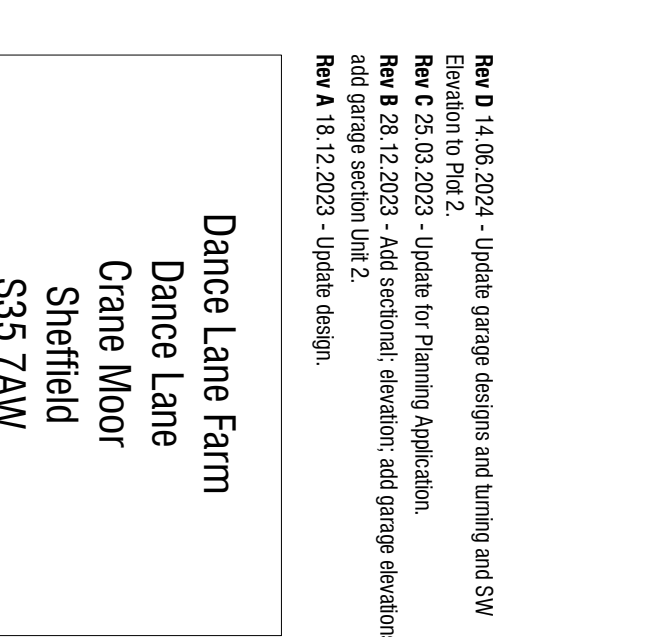
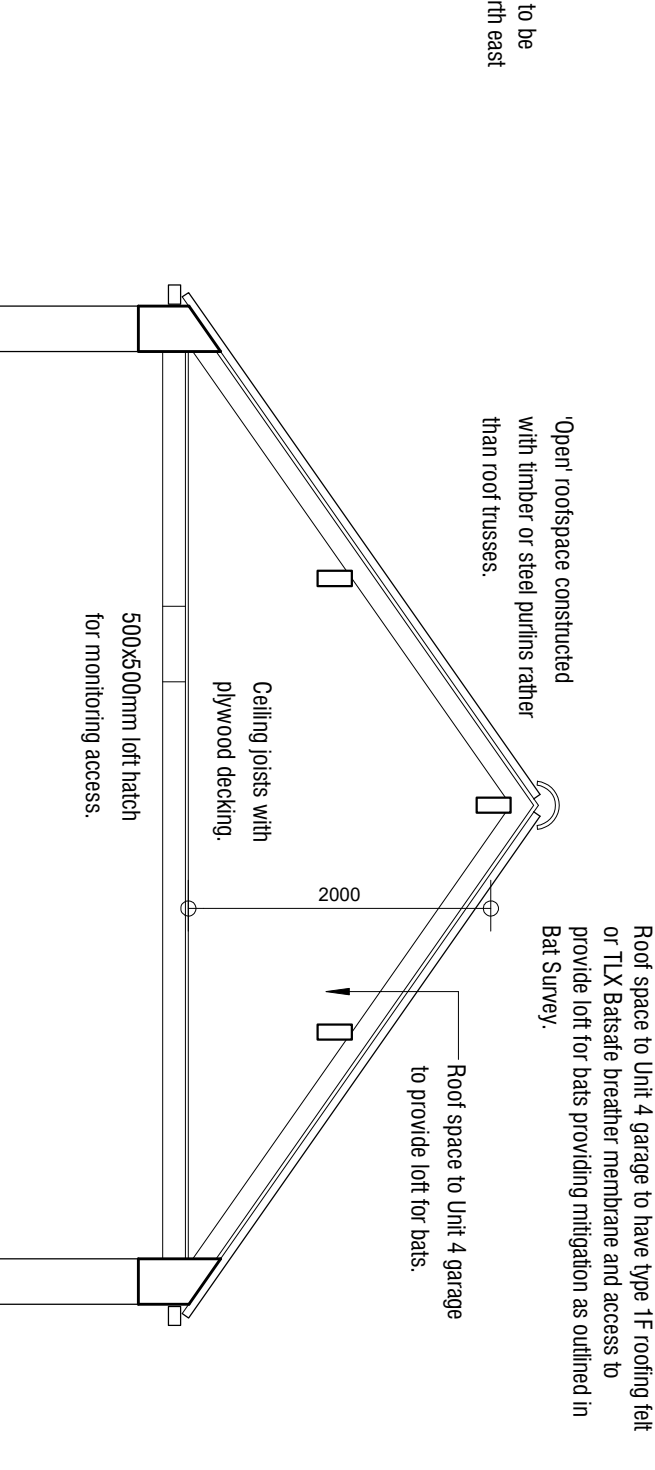
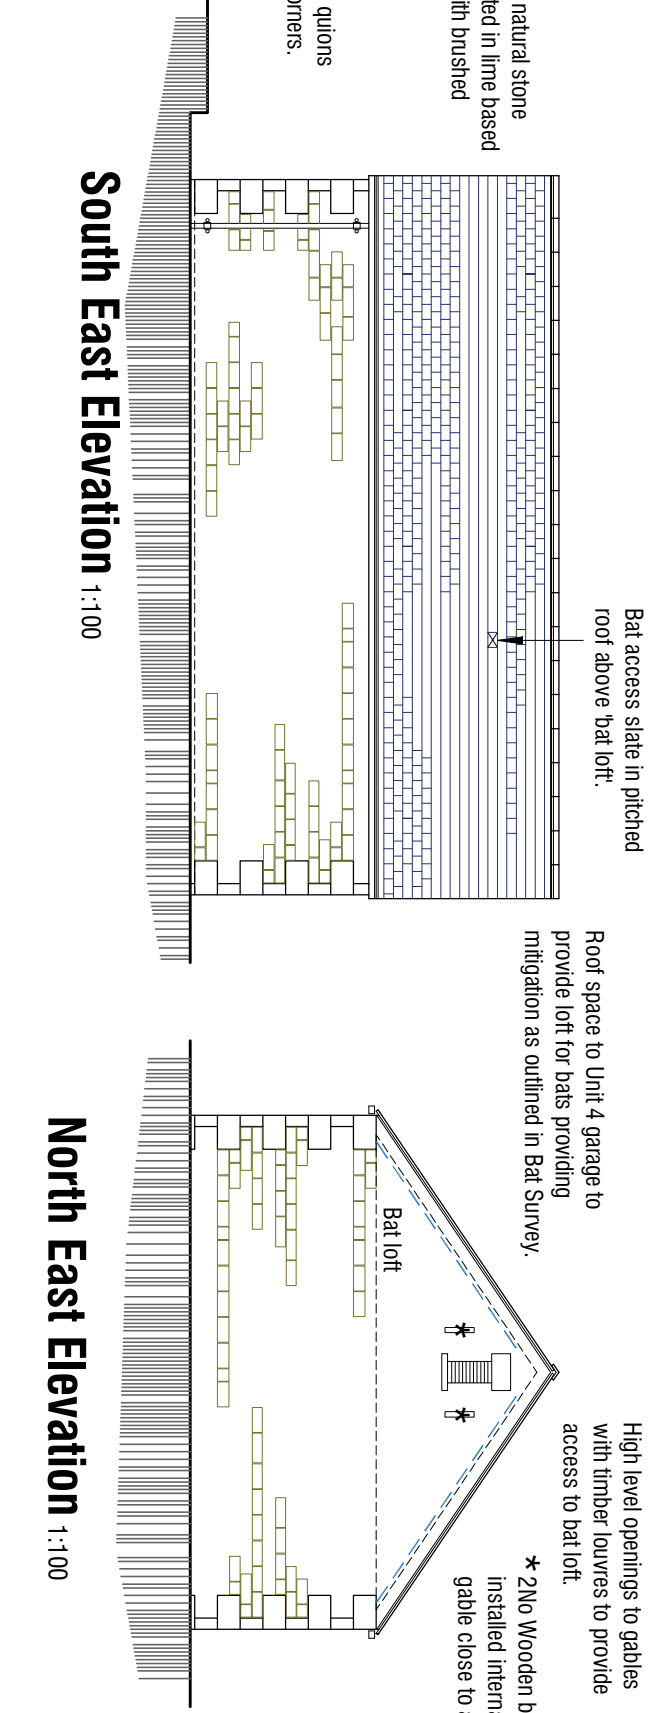
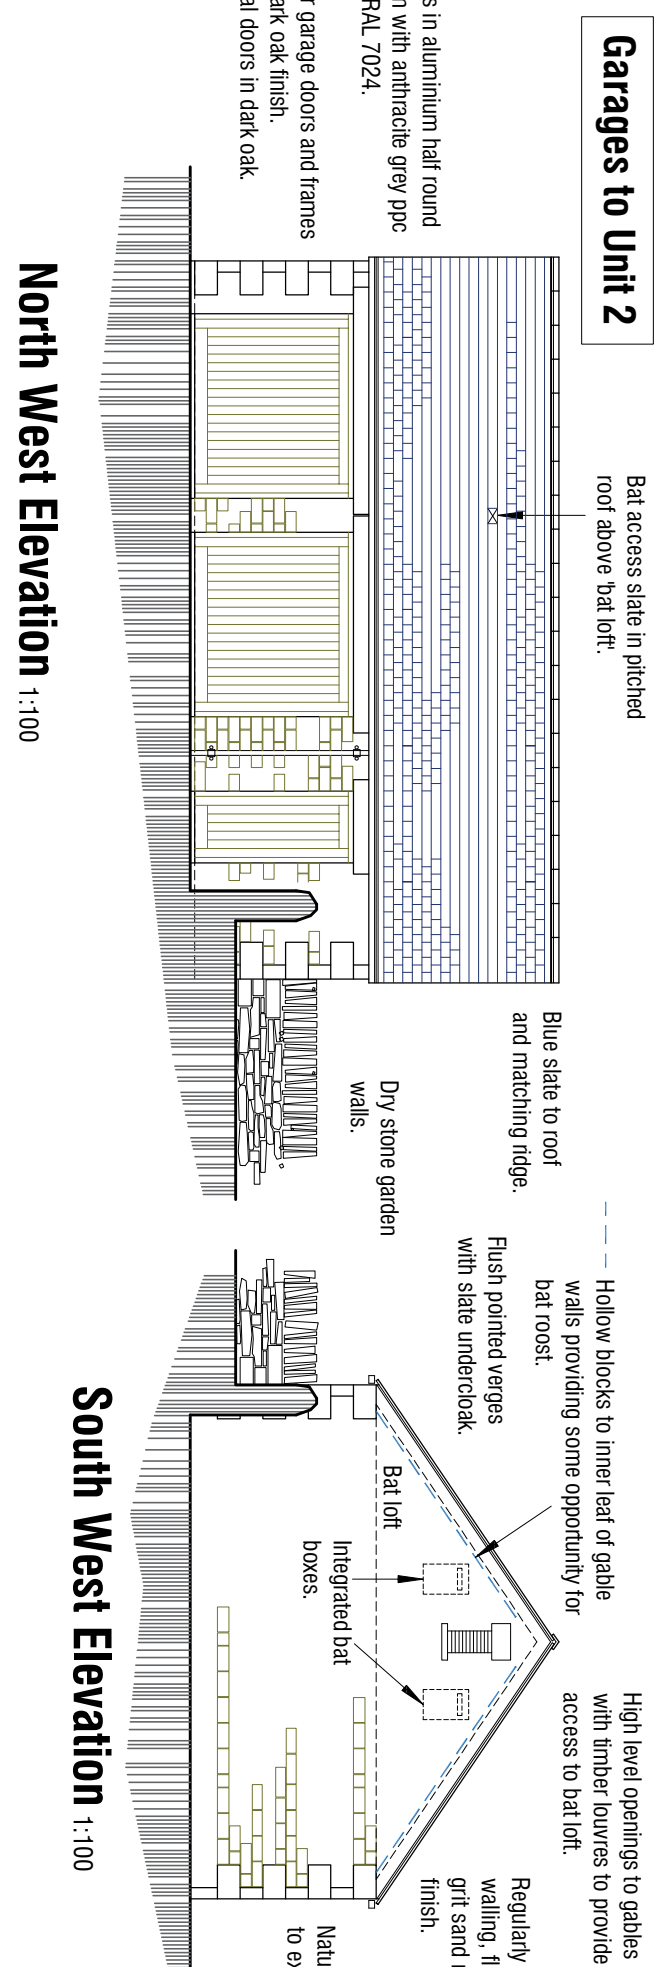
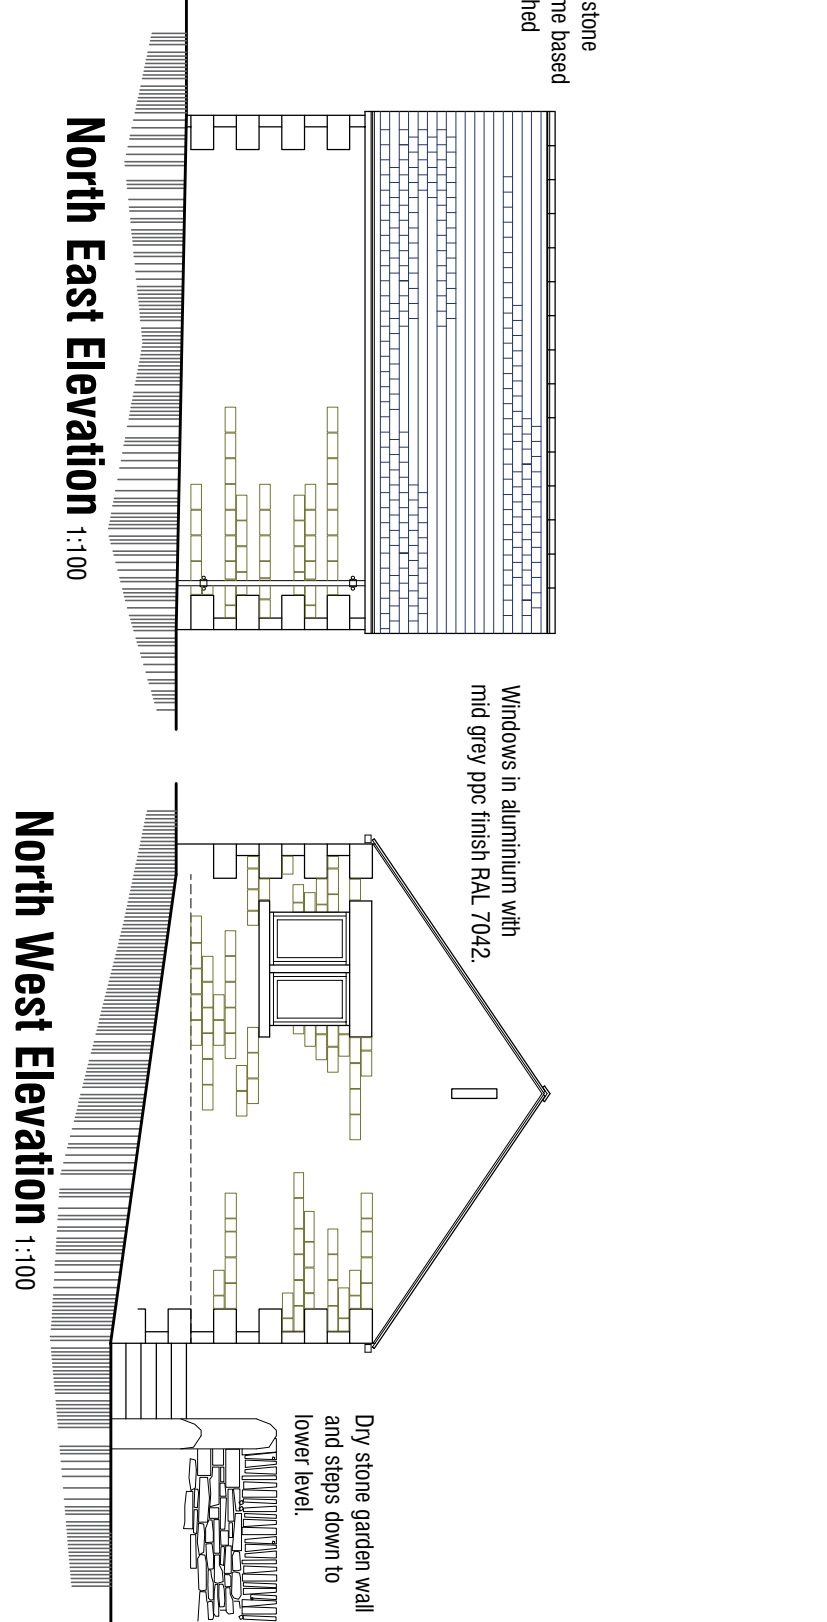
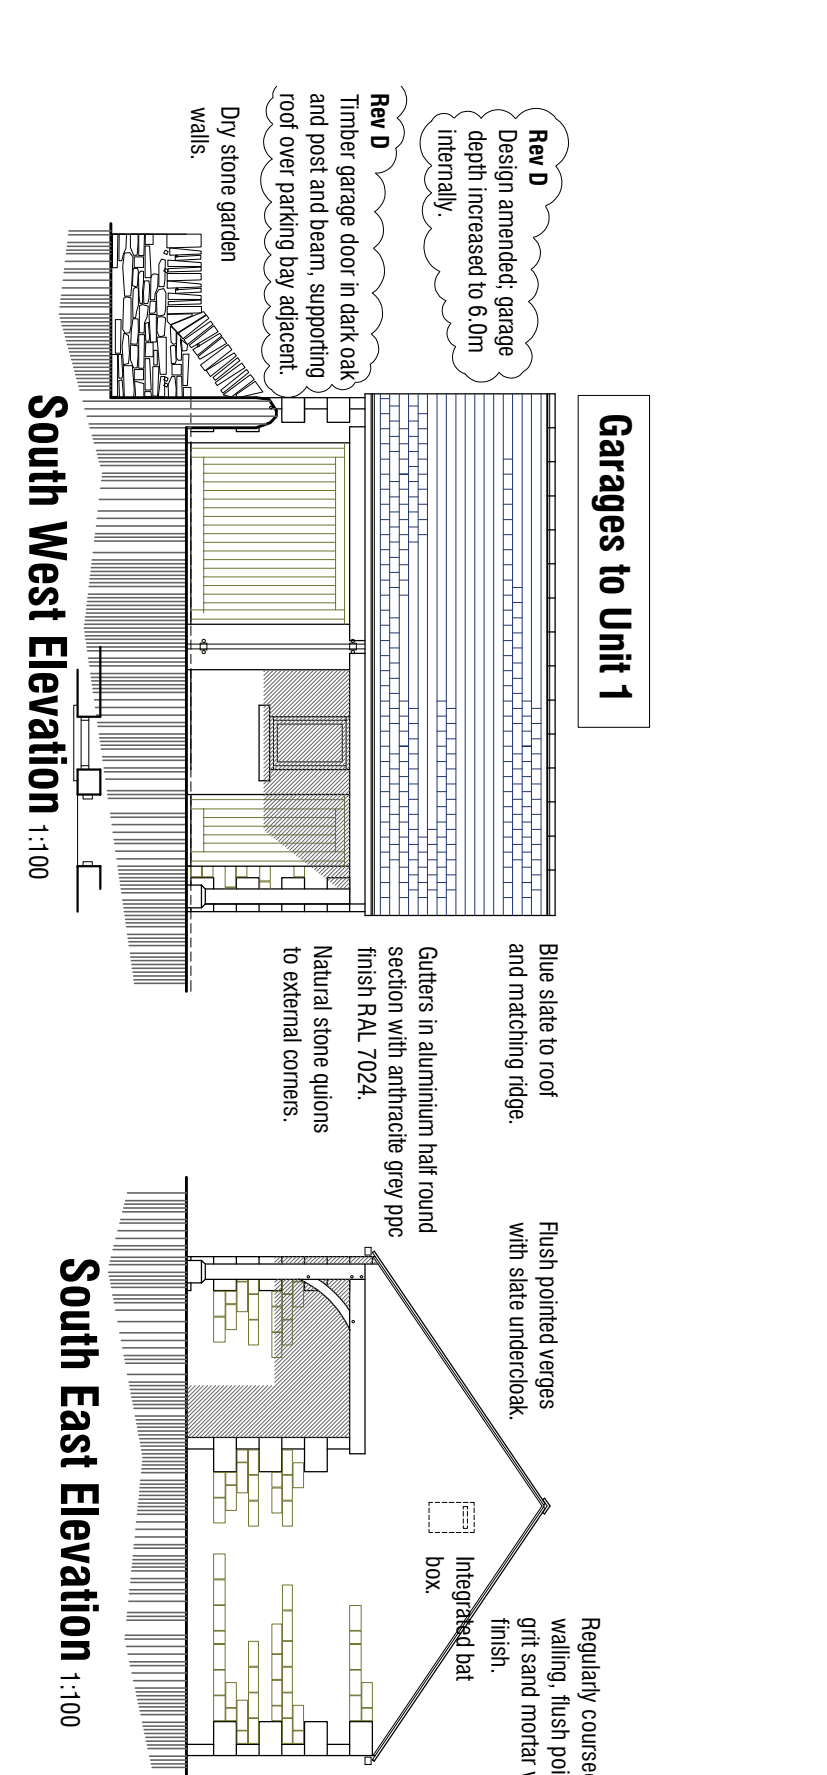
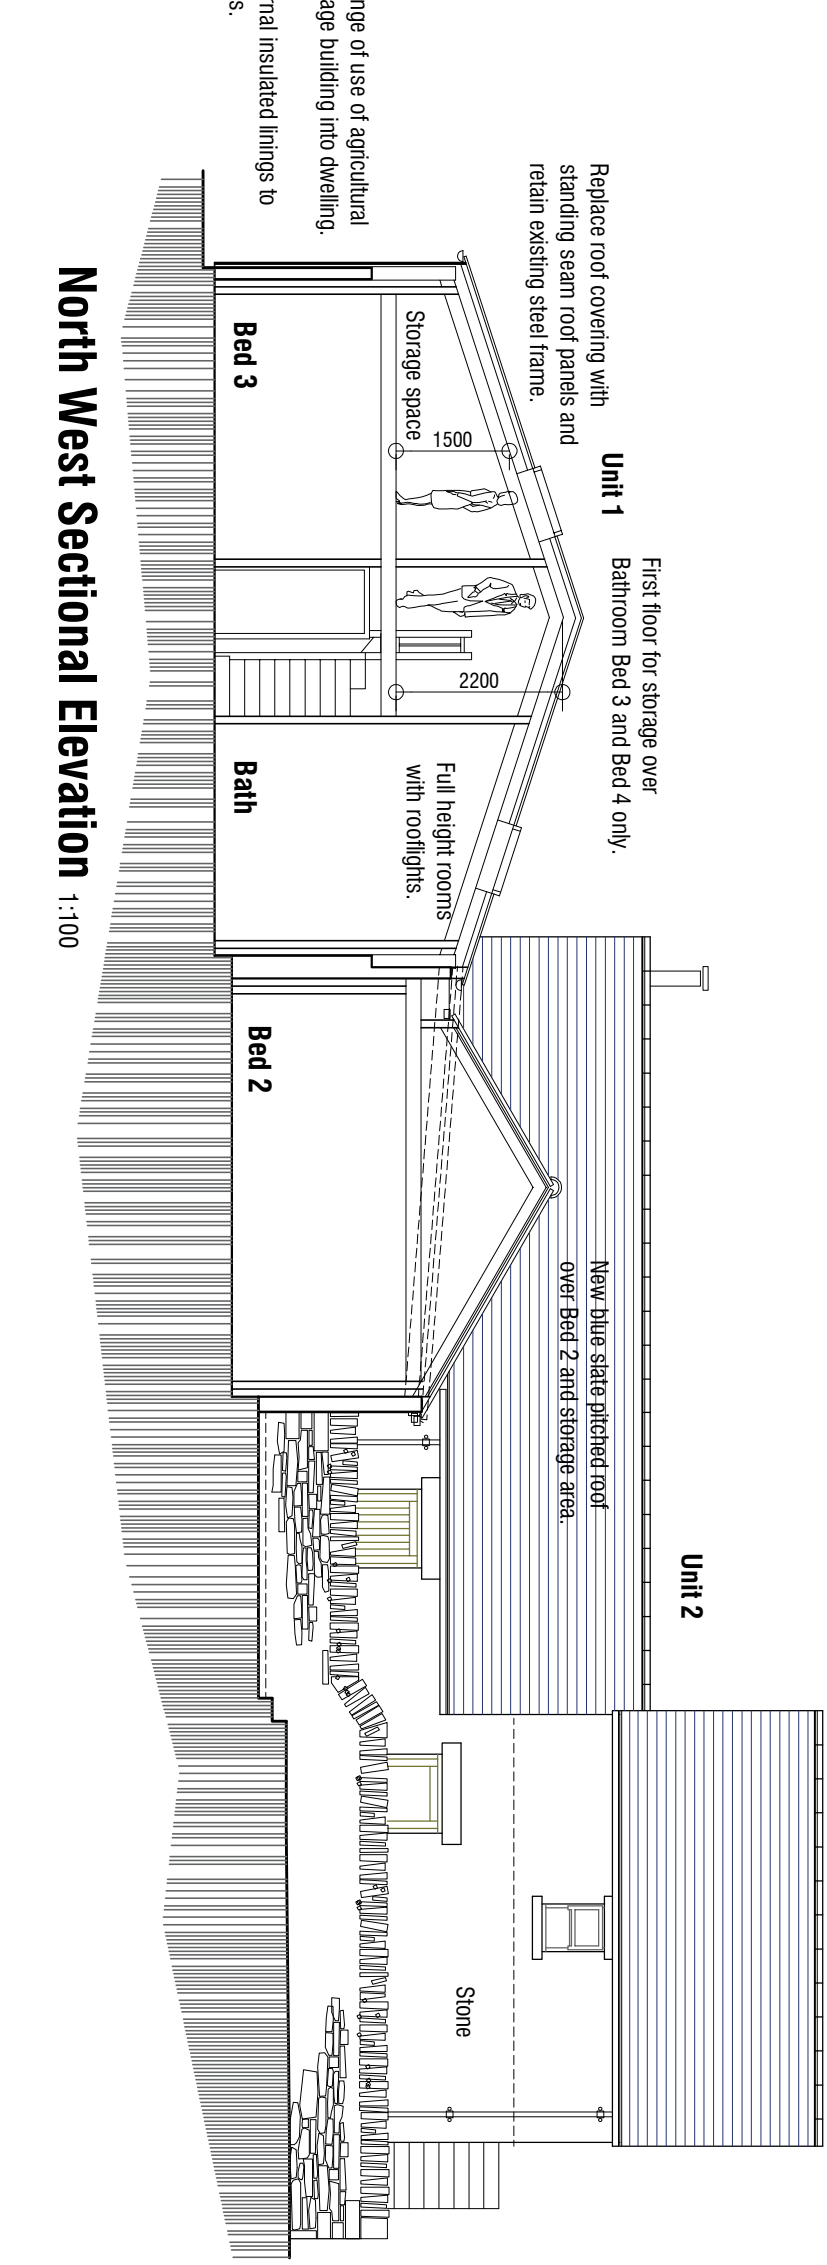
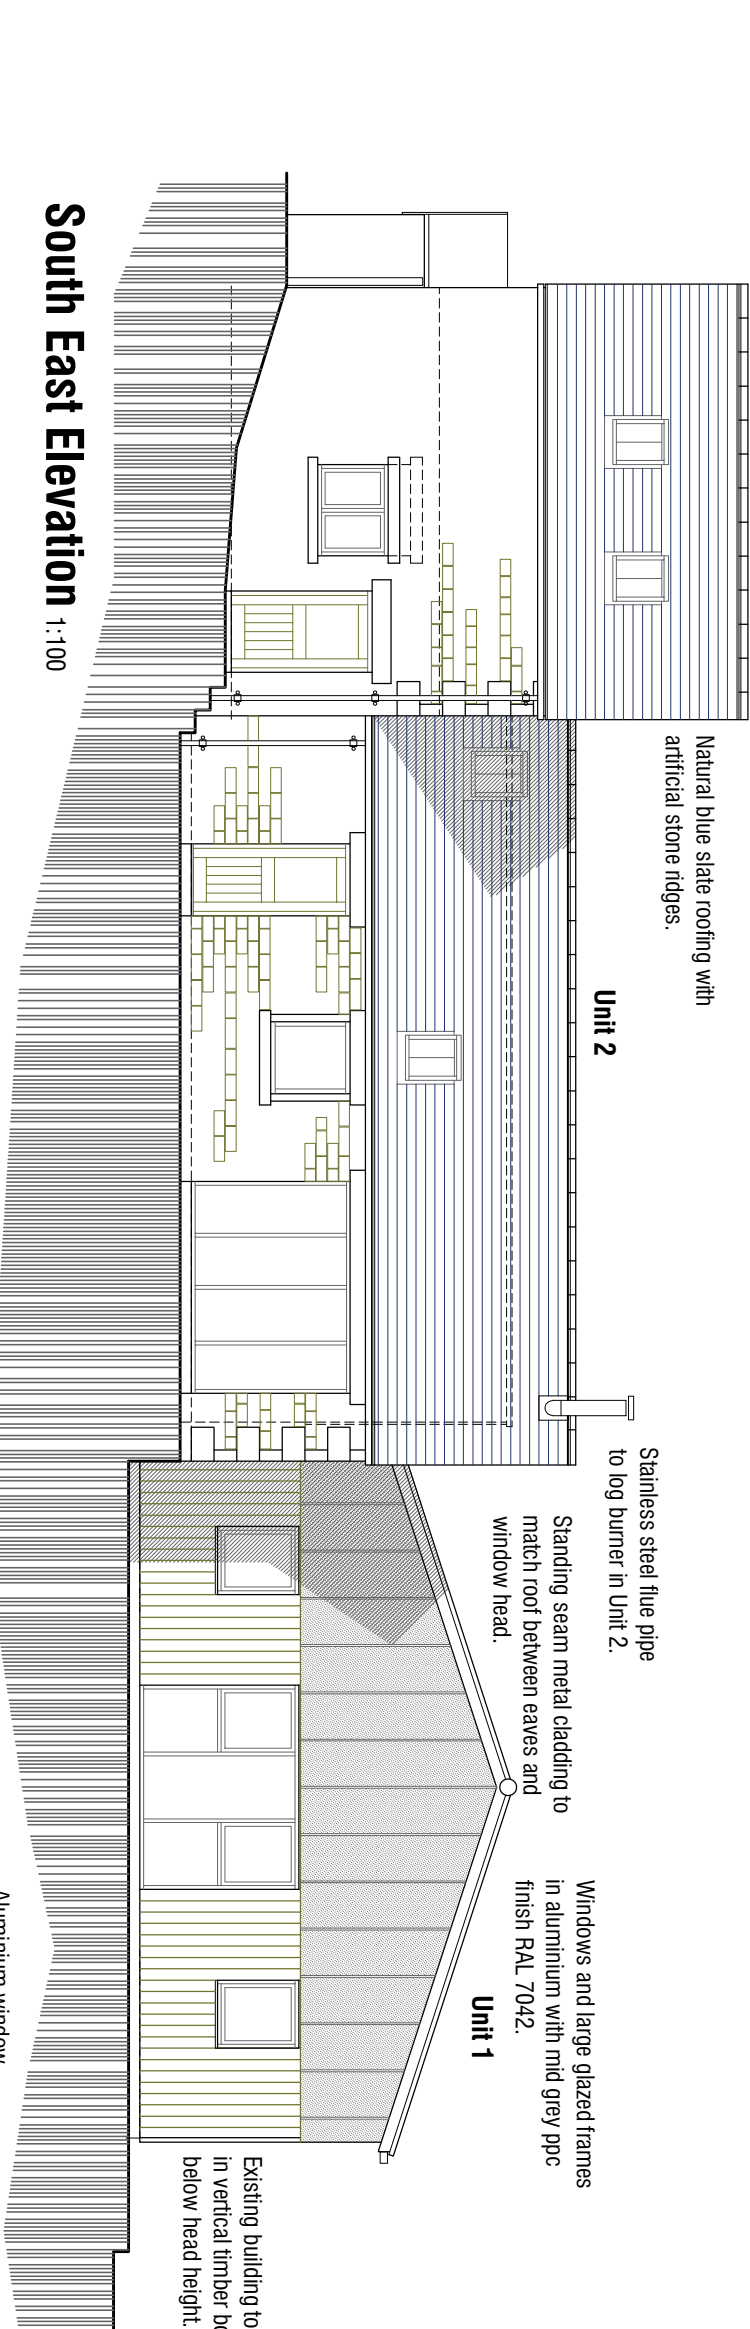
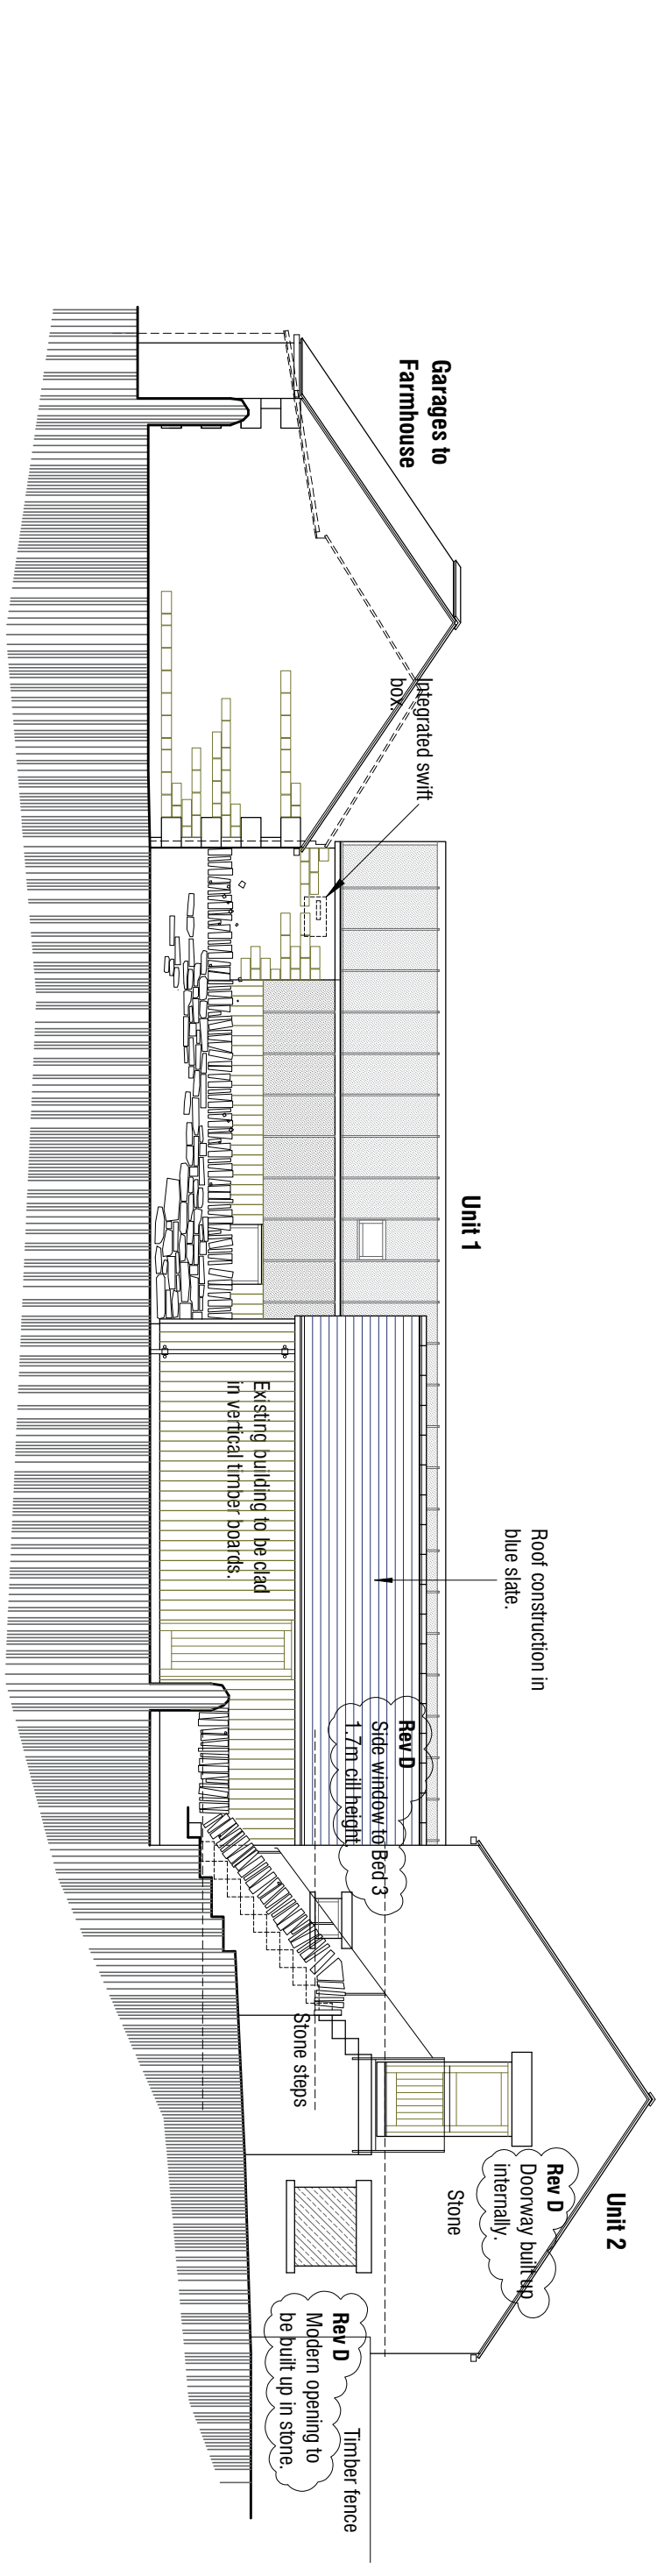
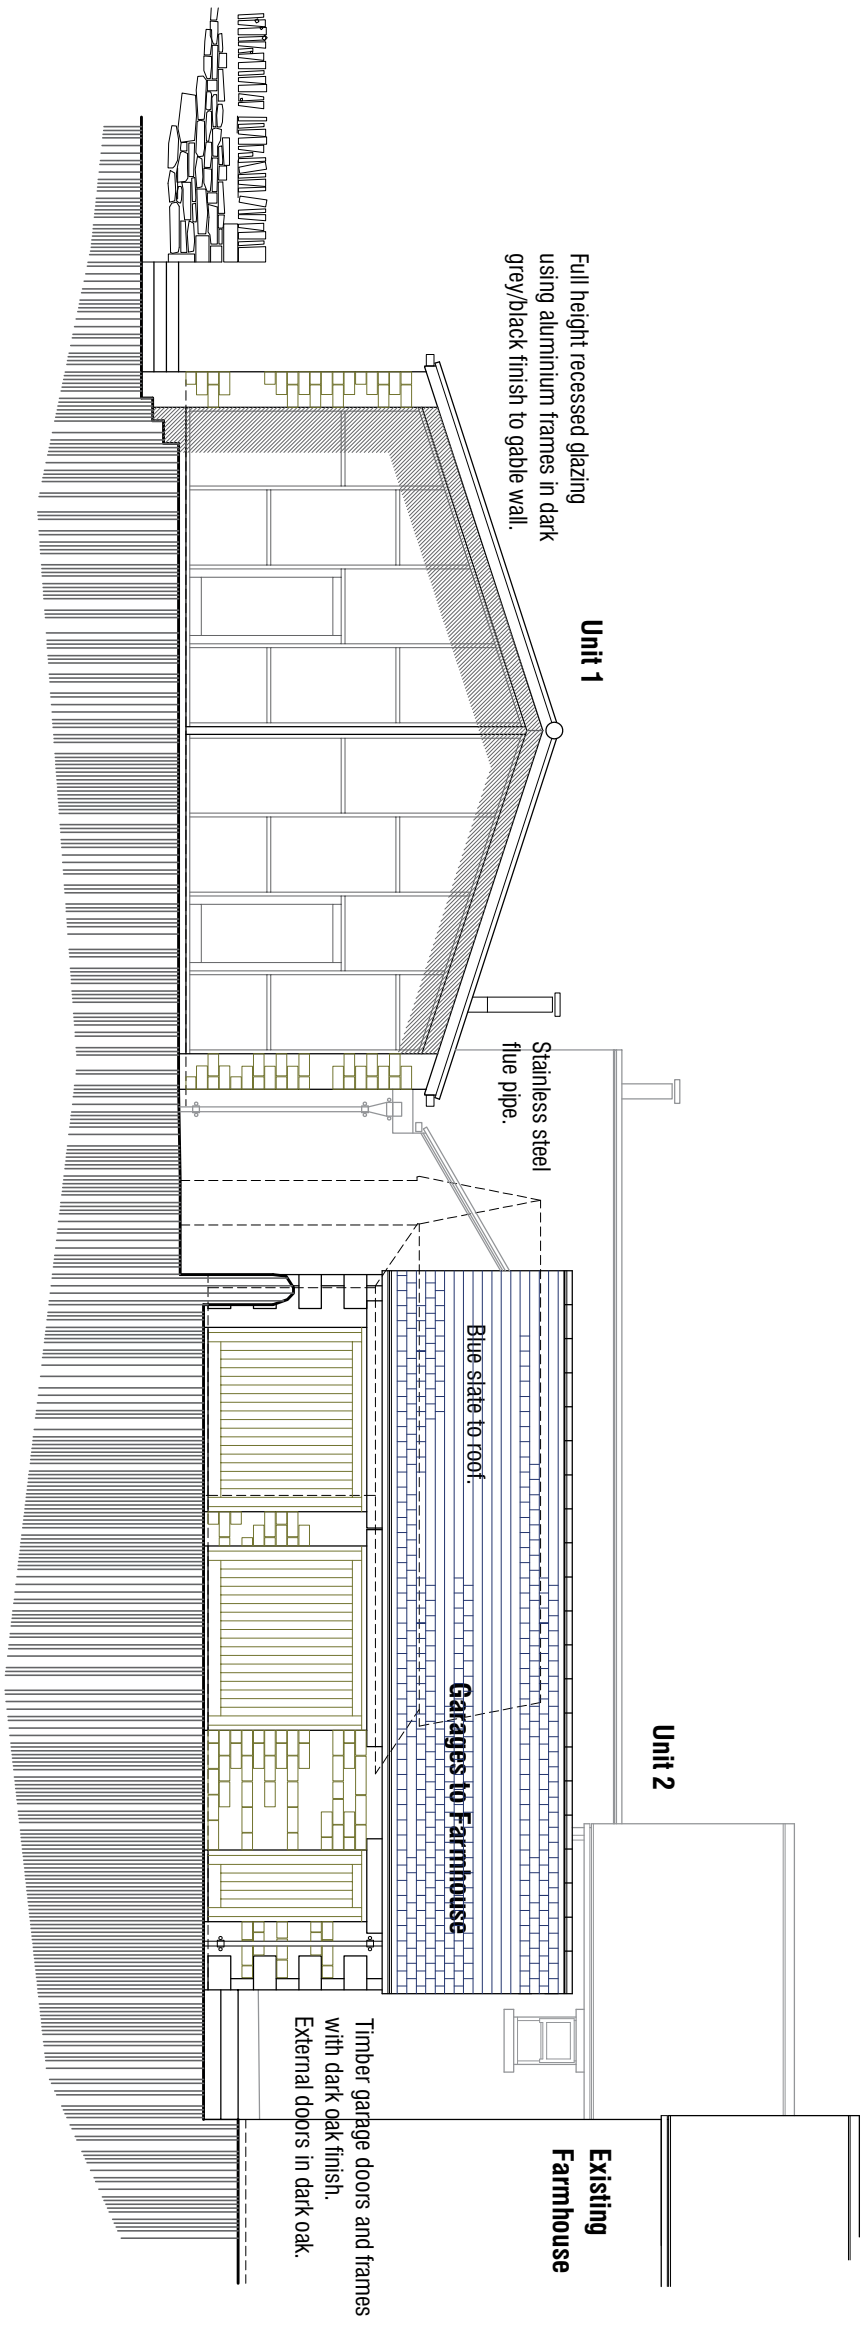


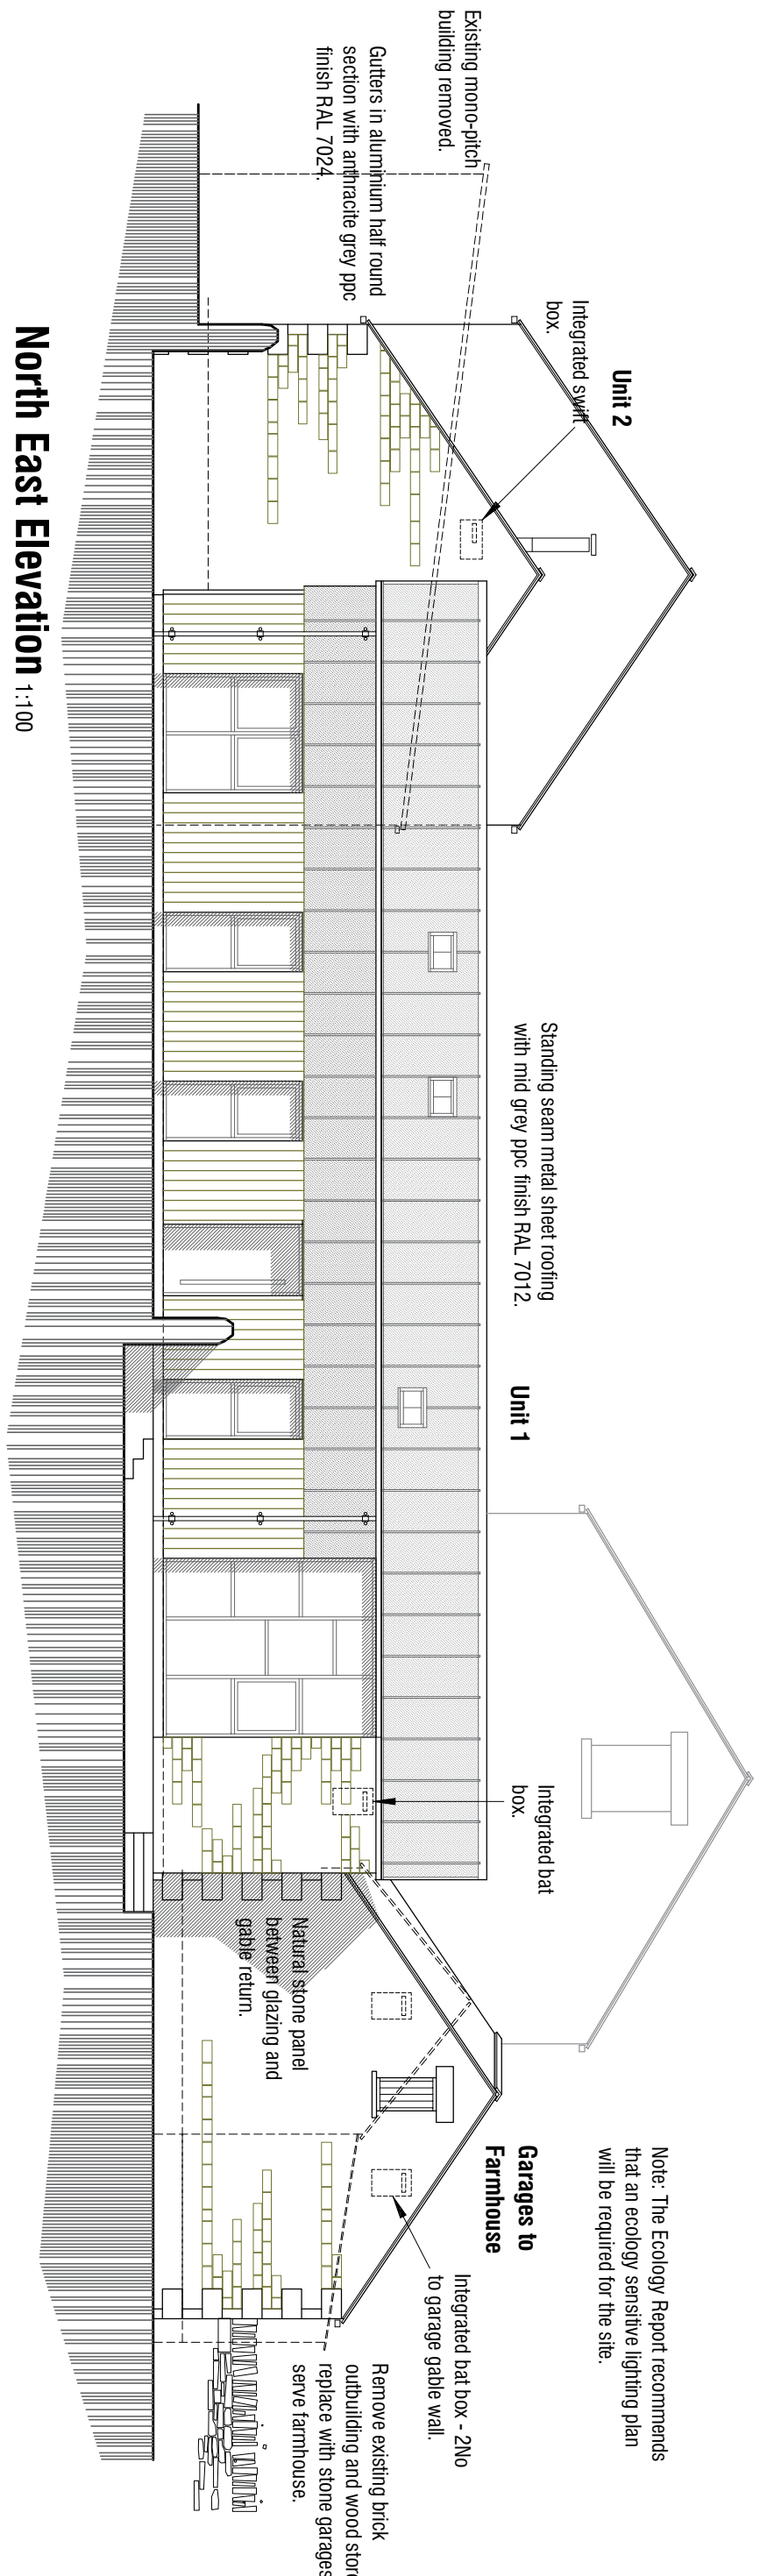

Proposals Elevations

Dance Lane Farm
Dance Lane
Crane Moor
Sheffield
S35 7AW

mbcoothdesign
architectural design and building consultants

Fairfield House
Barnesall Close Barnsley
Tf: 0114 276 300
E: mark@mbcoothdesign.co.uk

Scale 1:100 @ A1 Drawn MAB
Date Nov 2023 Ref. 23.09
Dwg No. P03 Rev. 0

Copyright in drawings: All drawings are copyright unless otherwise stated.
Unauthorized use or copying of drawings without written consent of mbcoothdesign is prohibited.