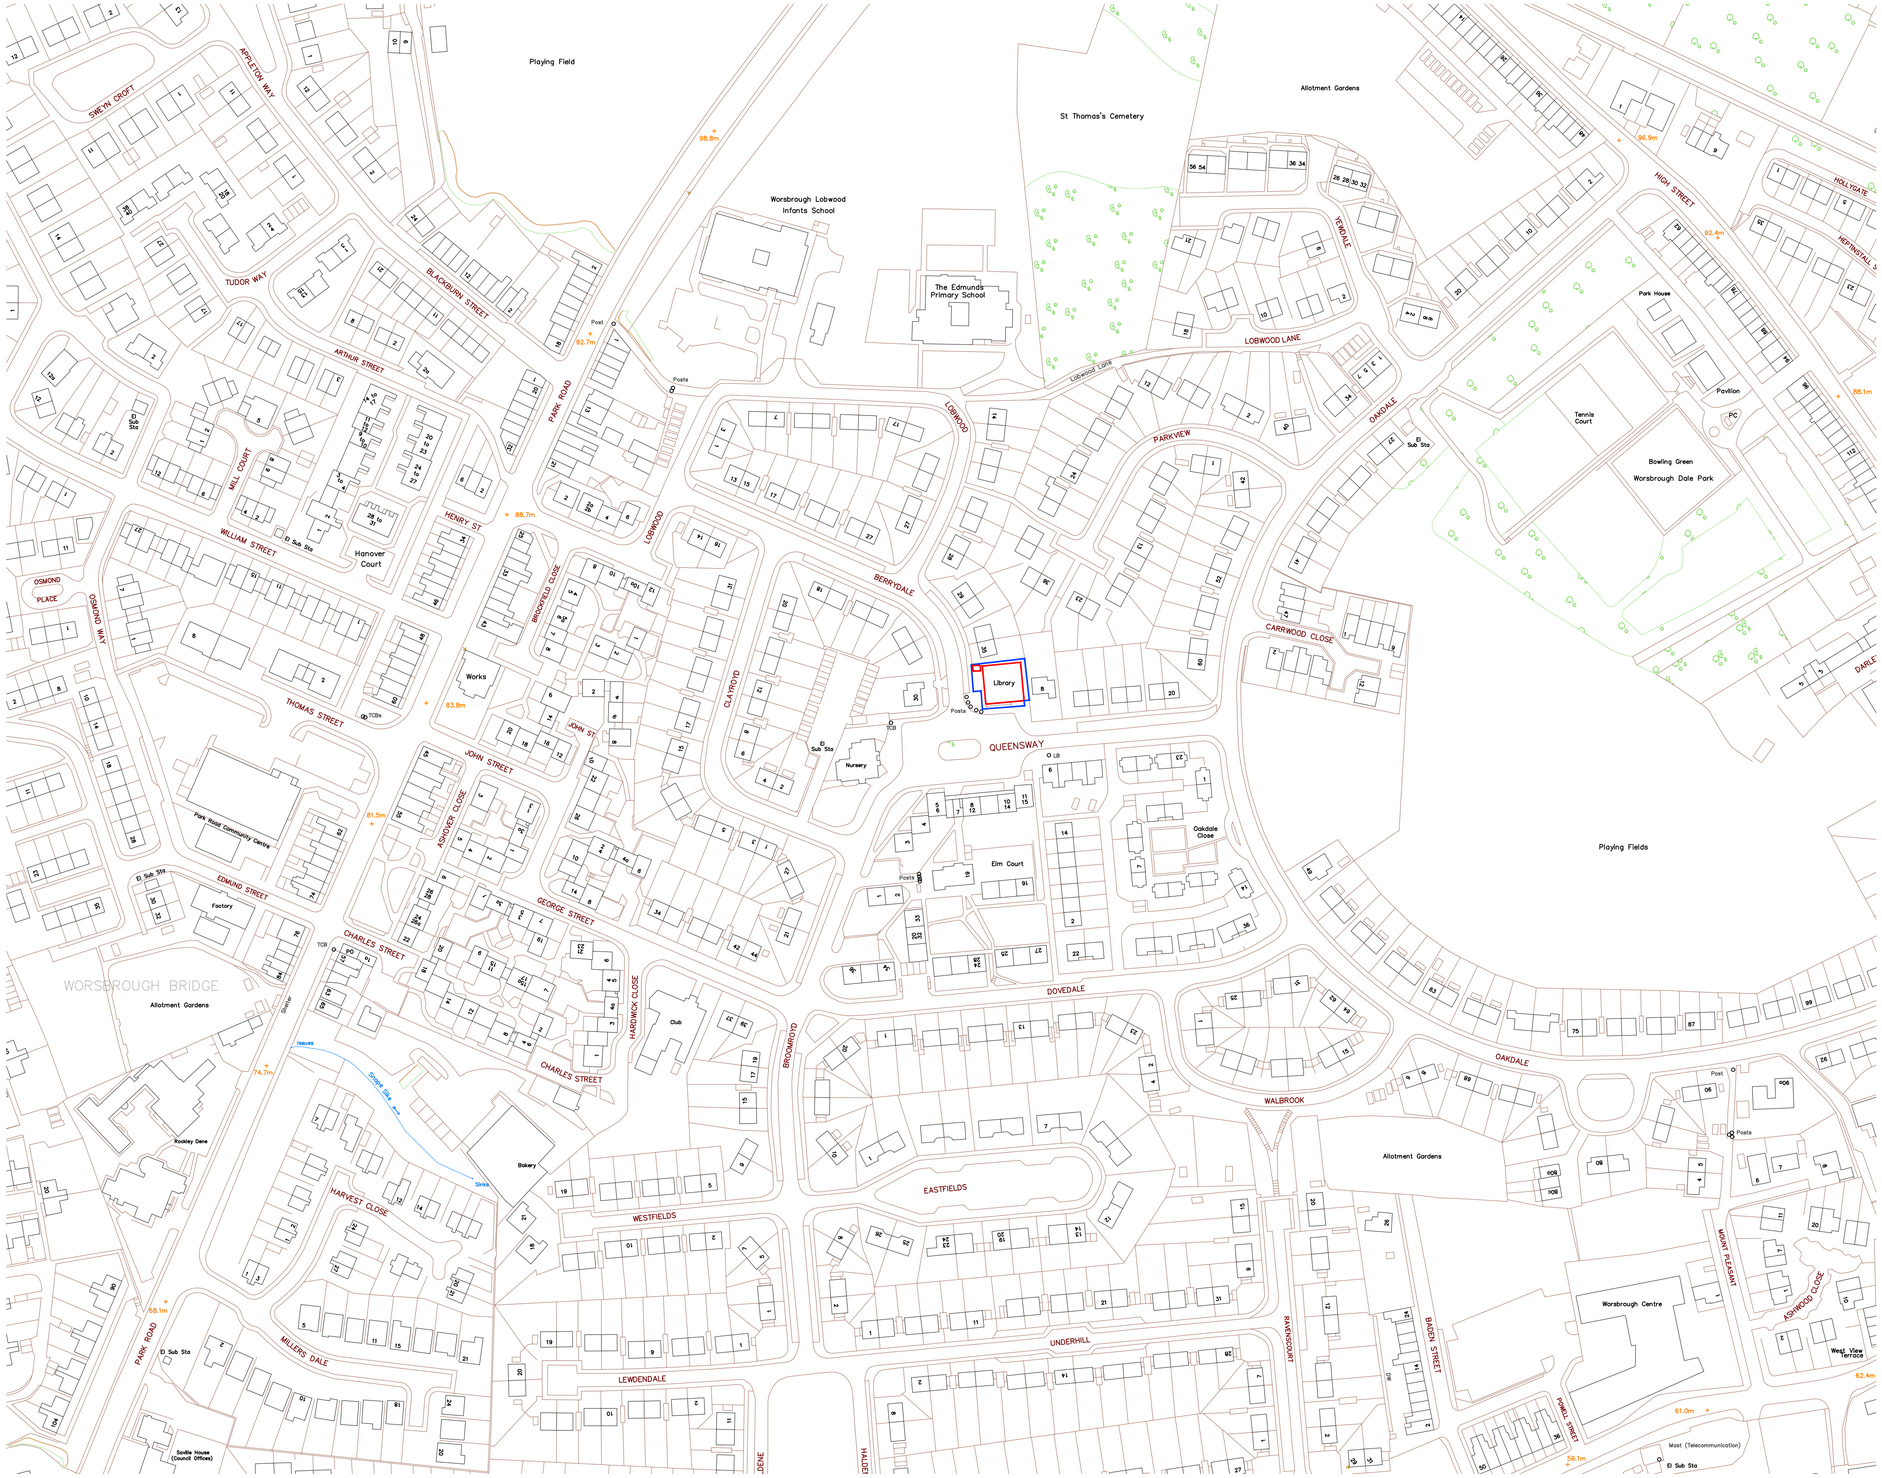


Site Location Plan

Scale 1:1250

N

Notes

This Drawing is an instrument of service and shall remain the property of Align Property Partners Ltd copyright ©. It may not be reproduced or copied in any form. It shall not be used for the construction, enlargement or alteration of a building or area other than the said project without the authorisation of the issuing office.
Contractors shall verify and be responsible for all dimensions and conditions and shall report any discrepancies to the issuing office before proceeding with any work. Drawings shall not be scaled.

Drawing Key:

Denotes Area of Works

Denotes Site Boundary

"This map is reproduced from ordnance Survey material with the permission of Ordnance Survey on behalf of the Controller of Her Majesty's Stationery Office © Crown Copyright. Unauthorised reproduction infringes Crown Copyright and may lead to prosecution or civil proceedings. Barnsley Metropolitan Borough Council 100022264."

P1	Planning	MJS 26/06/23	BJL 26/06/23	SAS 26/06/23
Ver.	Details	Author & Date	Checked & Date	Approv'd & Date

align PROPERTY PARTNERS

Mount View, Standard Way, Northallerton, North Yorkshire, DL6 2YD Tel: 01609 797373

Client: Barnsley Metropolitan Borough Council

Project name: Worsbrough Library Refurbishment Works

Drawing Title: Site Location Plan

Purpose: Planning

Scale	Drawn	Checked	Approved
1:1250	MJS	BJL	SAS
Original Size	Date	Date	Date
A1	26/06/23	26/06/23	26/06/23

Drawing Number: BC2303-APP-XX-XX- M2-000001 Version: P1

0 50 100 150 m

SCALE 1 : 1250

Align Property Partners Ltd copyright ©