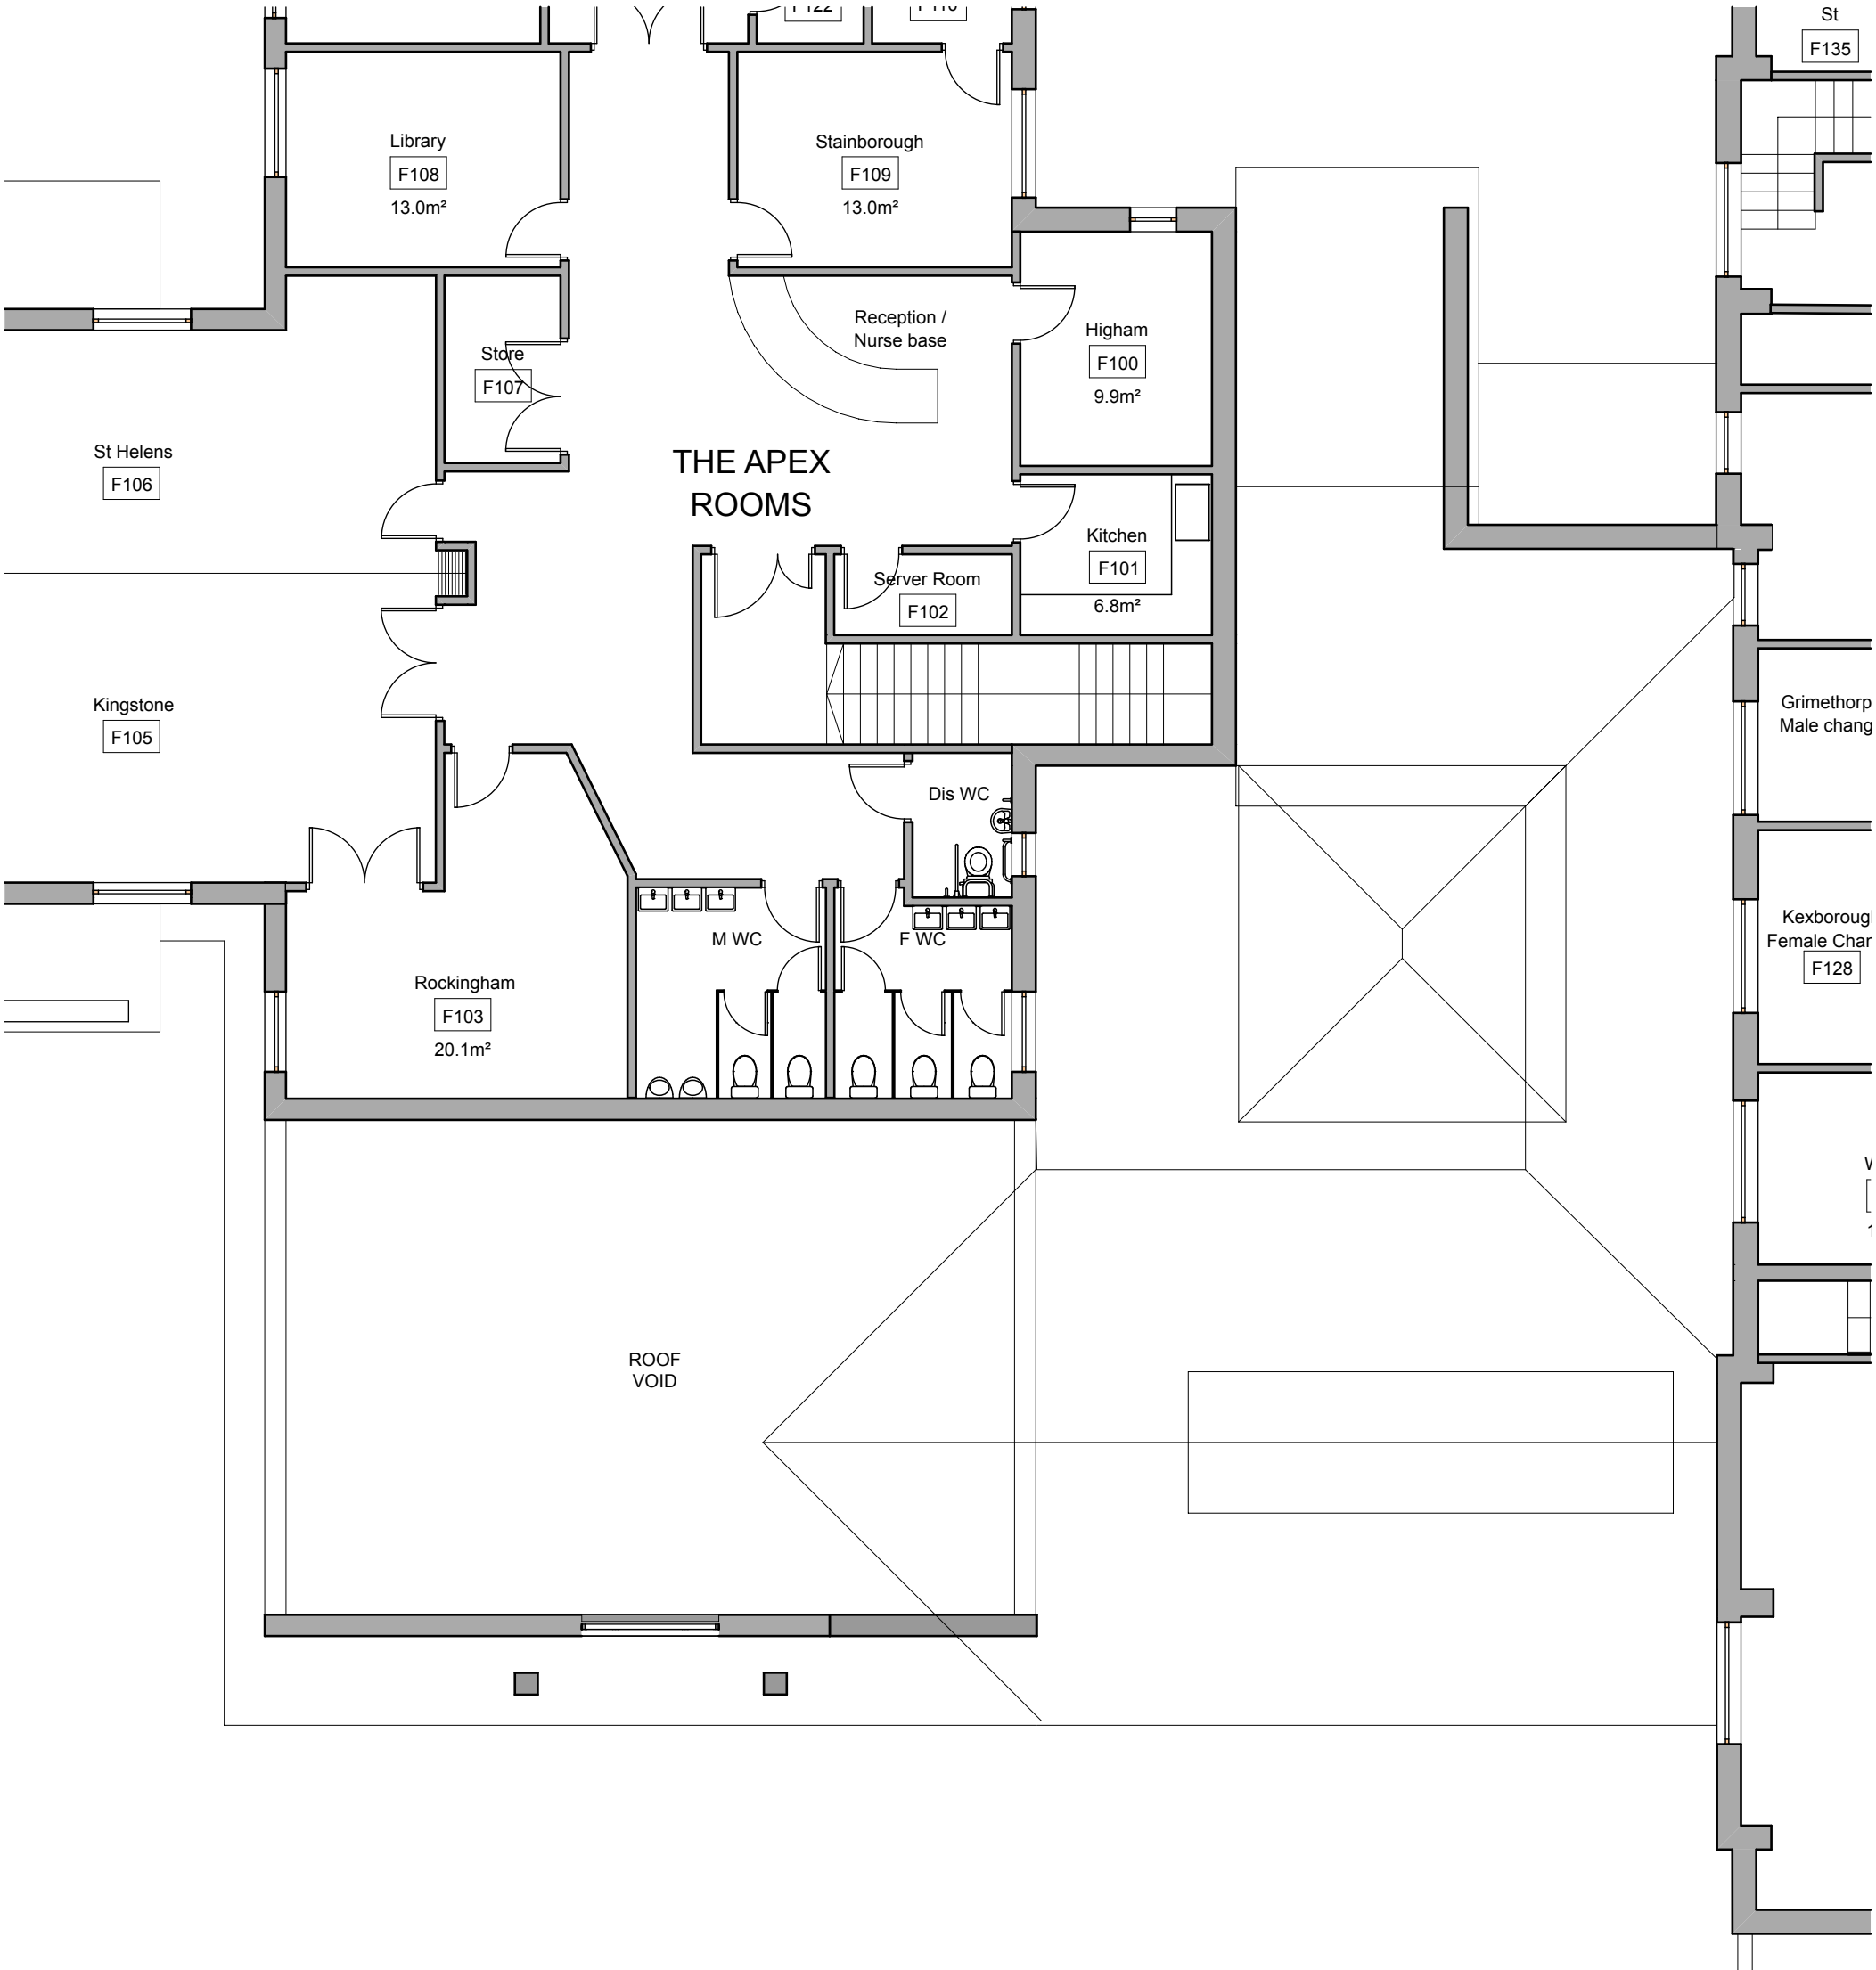


Redfern Architecture
4 Westminster Close | Bramley | Rotherham S66 1WJ
info@redfernarchitecture.com
www.redfernarchitecture.com
T: 01709 546577

Barnsley Hospice

Church Street, Gawber,
Barnsley, S75 2RL, UK

IPU Alterations & Extension

Part Existing First Floor GA Plan

Date
23/10/2012
Do not scale from drawing, refer to Redfern Architecture for confirmation

Drawing Scale
1:100

Layout Size
A3

Layout ID
12/003/04

Revision