
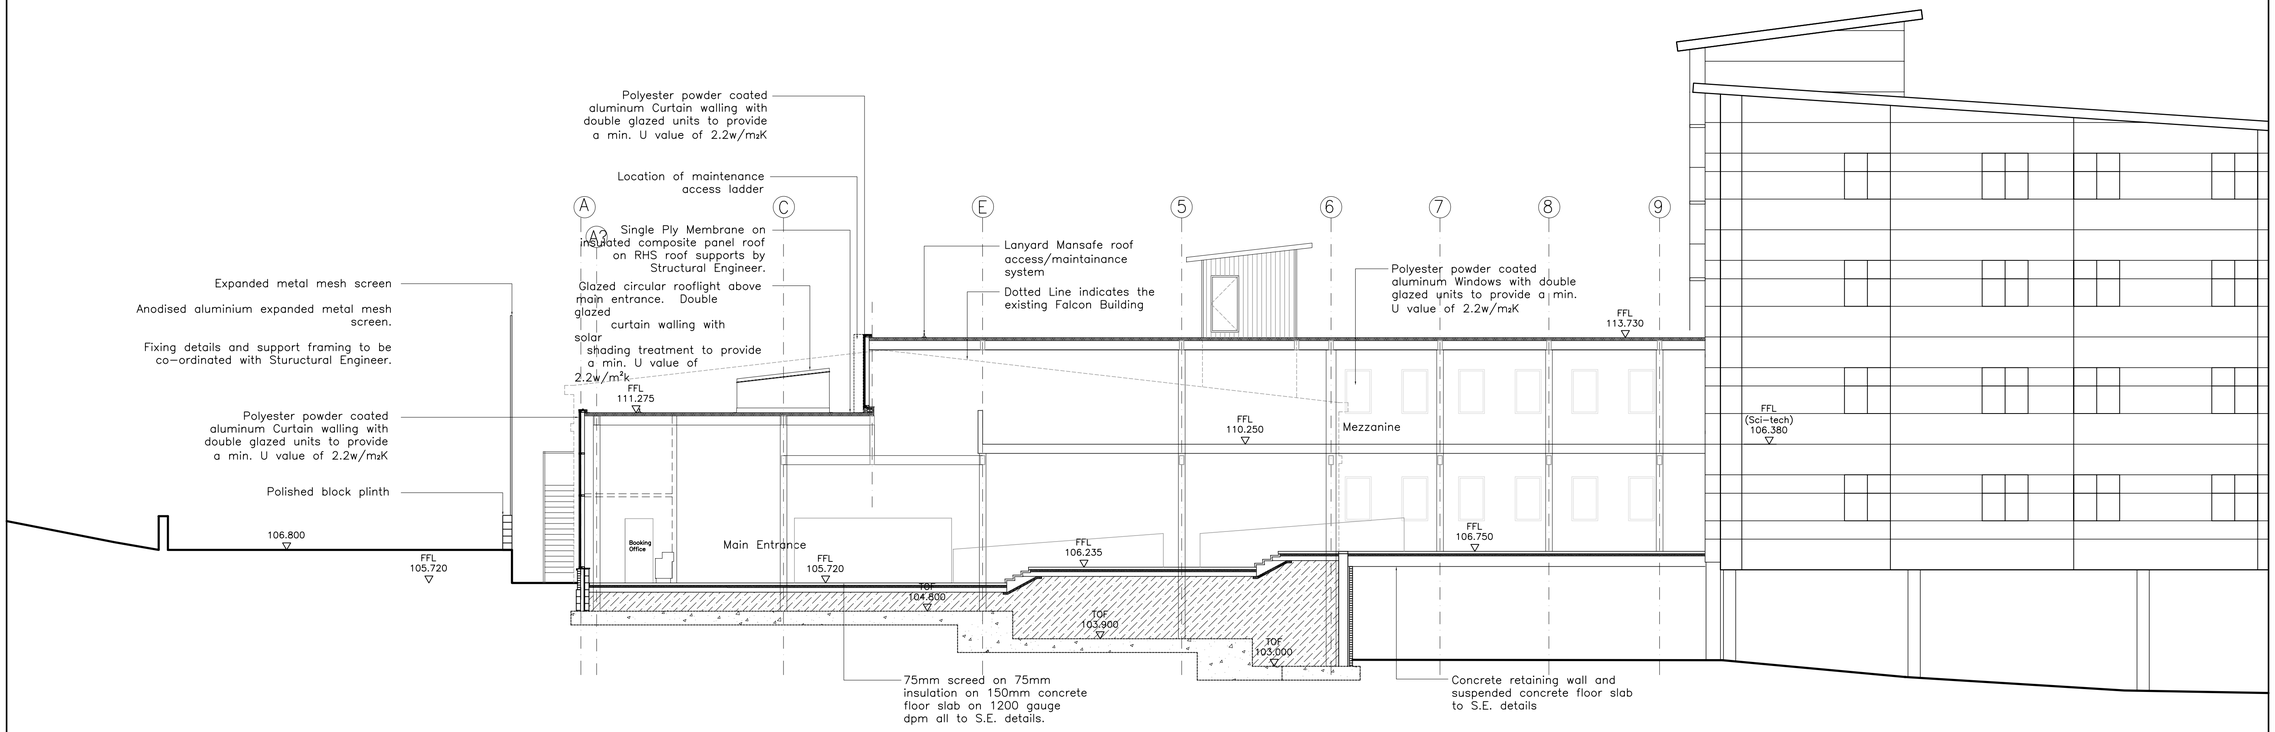


Section A - A

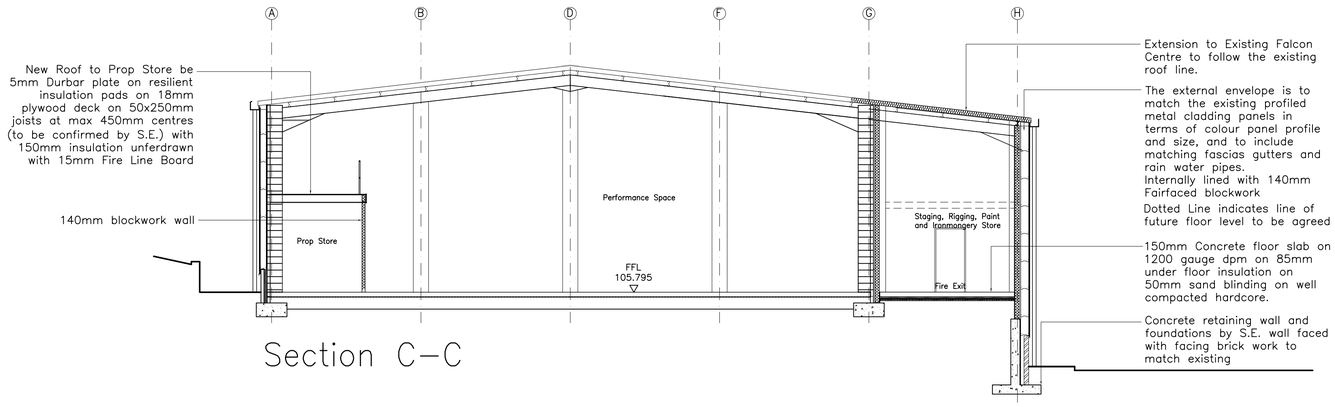

Section C-C

Do not scale from this drawing
The contractor is to check all dimensions on site and report any discrepancies to the architect
All rights described in chapter IV of the copyright, designs and patents act 1988 have been generally asserted

Planning Issue

D	19.11.10	Drawn: AL	Check: PP

Issued for Planning Approval

C	12.11.10	Drawn: AL	Check: PP

Issued for tender

B	05.11.10	Drawn: AL	Check: PP

Section updated to coordinate with GA layouts

A	19-10-10	Drawn: CA	Check: PP

Initial Issue as part of Stage D Report

-	10-09-10	Drawn: CA	Check: PP

Initial Issue as part of Interim Stage C Report

Fulcrum
2 Sidney Street
Sheffield S1 4RH
Telephone +44(0)1142761651
Facsimile +44(0)1142799191
Website www.jeffersonsheard.com

Jefferson Sheard Architects

Drawn	AL
Check	PP

Project
Barnsley College
Performing Arts Centre

Drawing
Sections A - A C - C

Scale	Date
1:100@A1	19/10/10

Ref.	Number	Rev.
0011	4101	D