
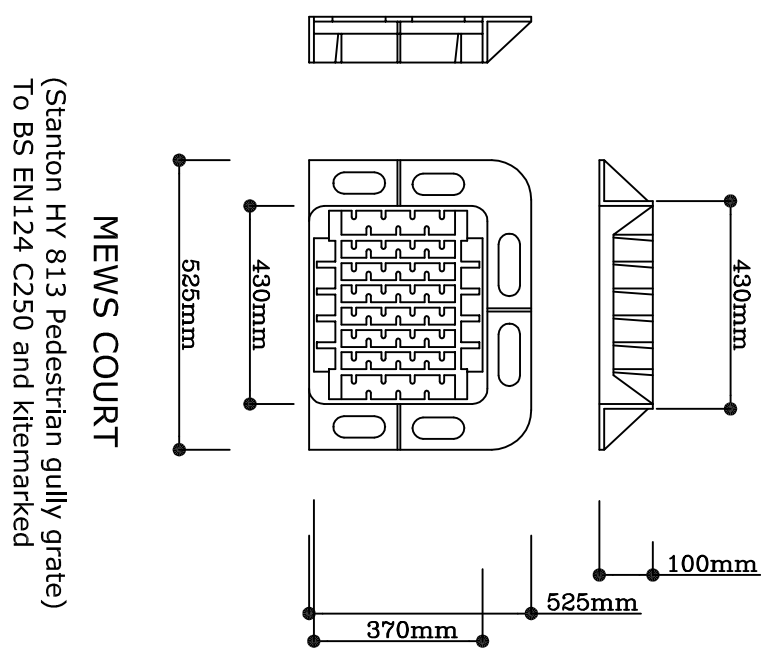





All adoptable roads are to be constructed in accordance with the South Yorkshire Design Guide specification.

GULLY GRATING & FRAME
TO BS EN 124 SET ON CLASS 1 CEMENT
MORTAR 5mm BELOW FINISHED CHANNEL LEVEL.


MINIMUM 1, MAXIMUM 4 COURSES
OF CLASS B ENGINEERING
BRICKS TO B.S. 3921 LAID ON CLASS
CEMENT MORTAR.

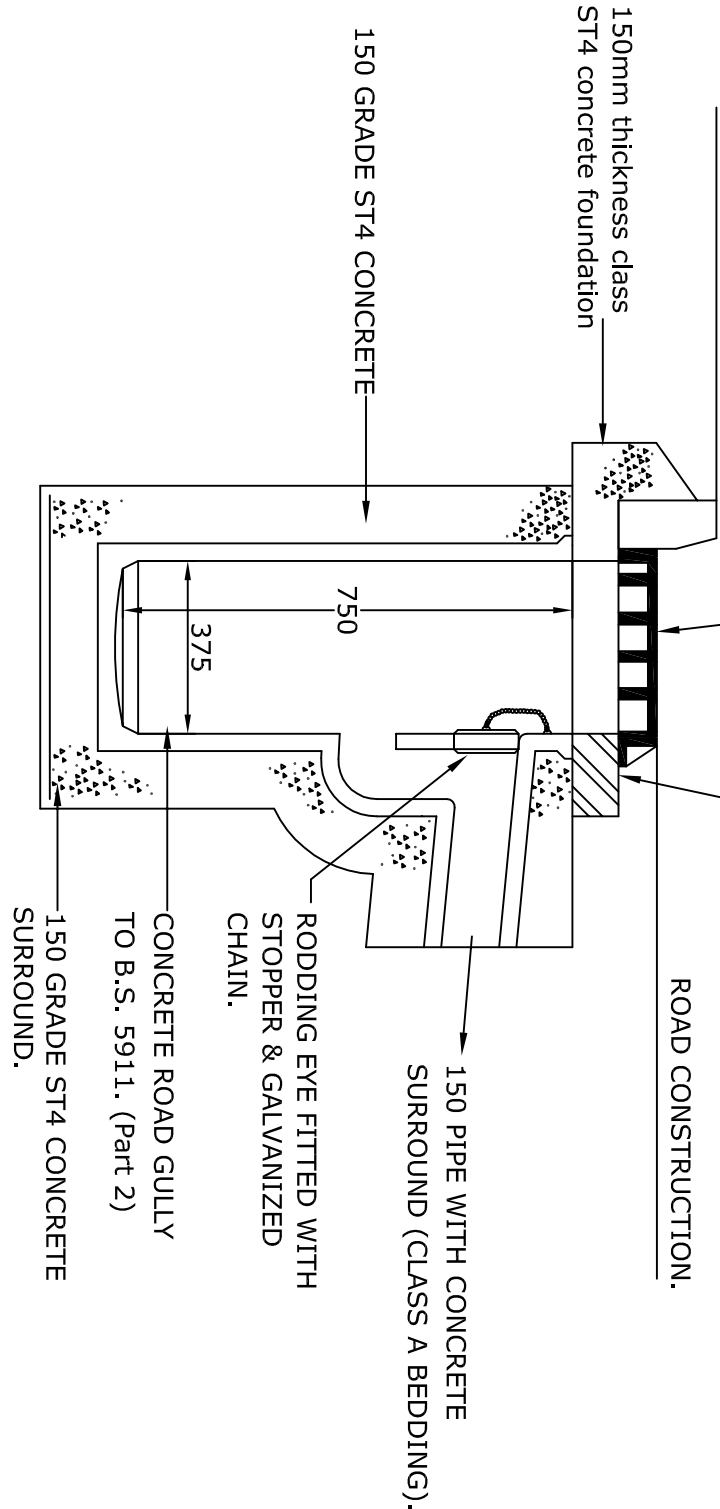


TYPICAL ROAD GULLY

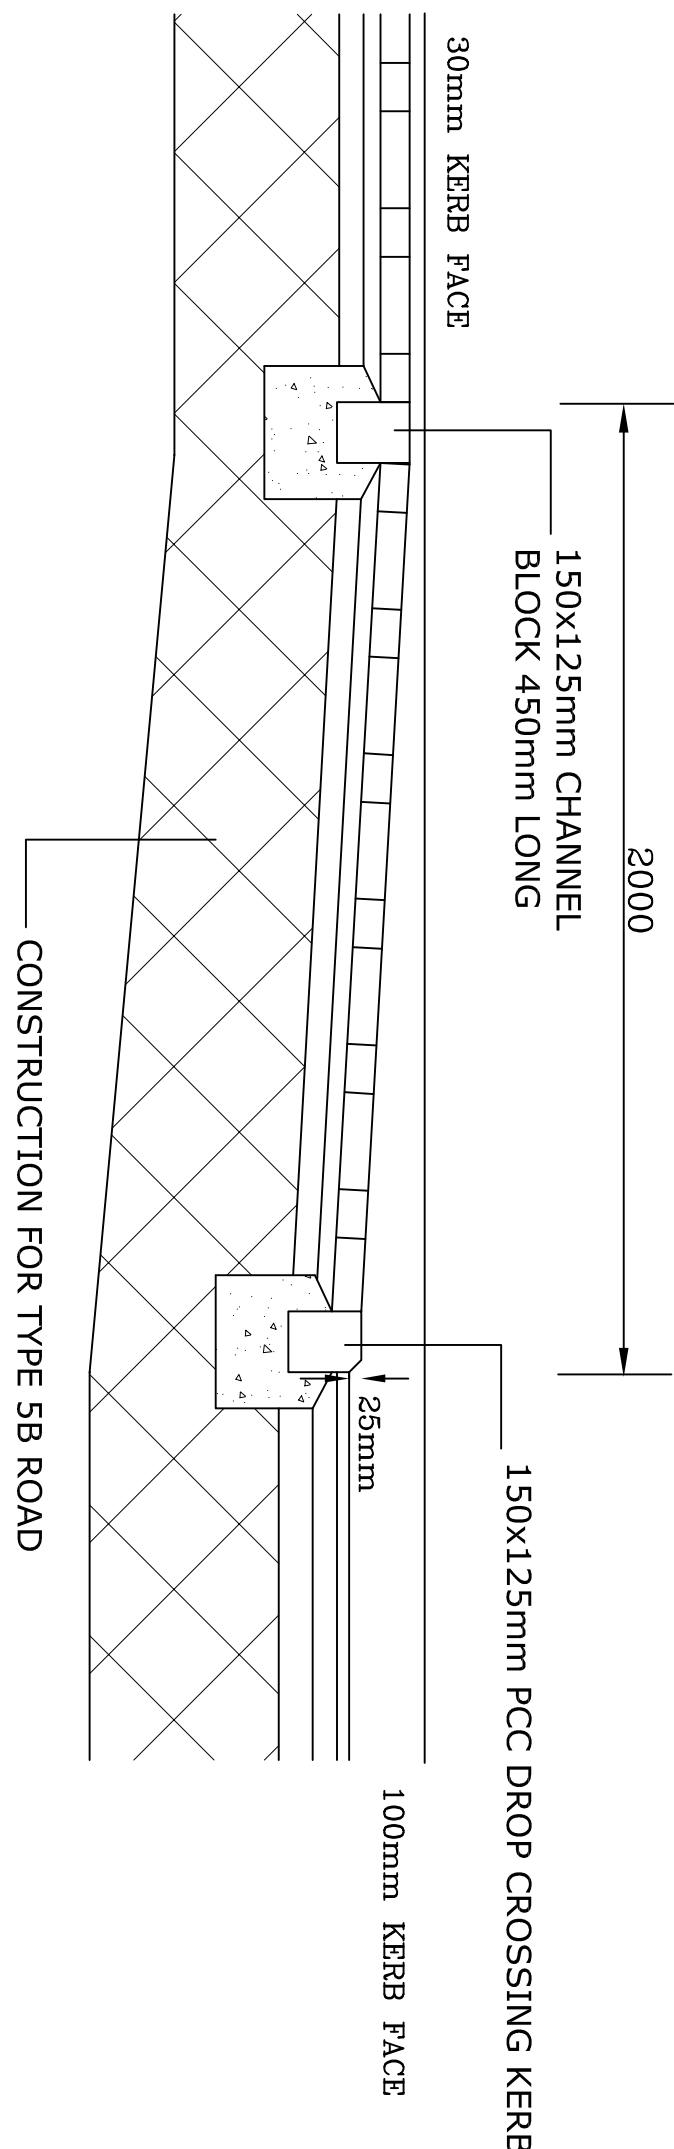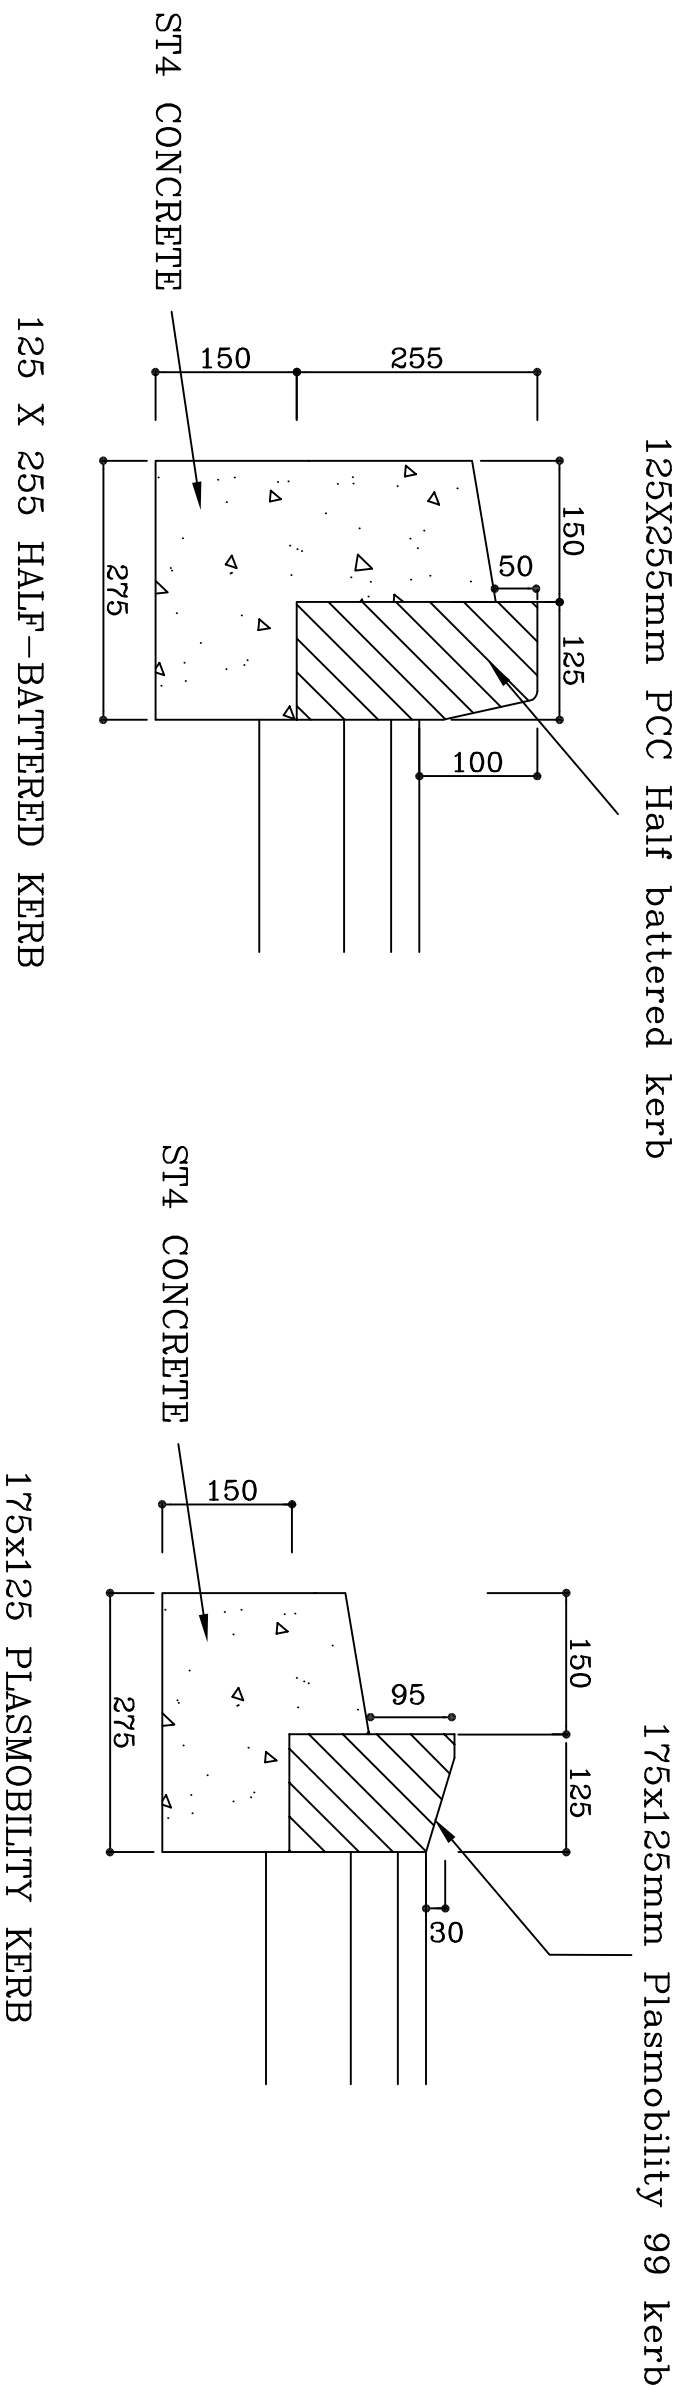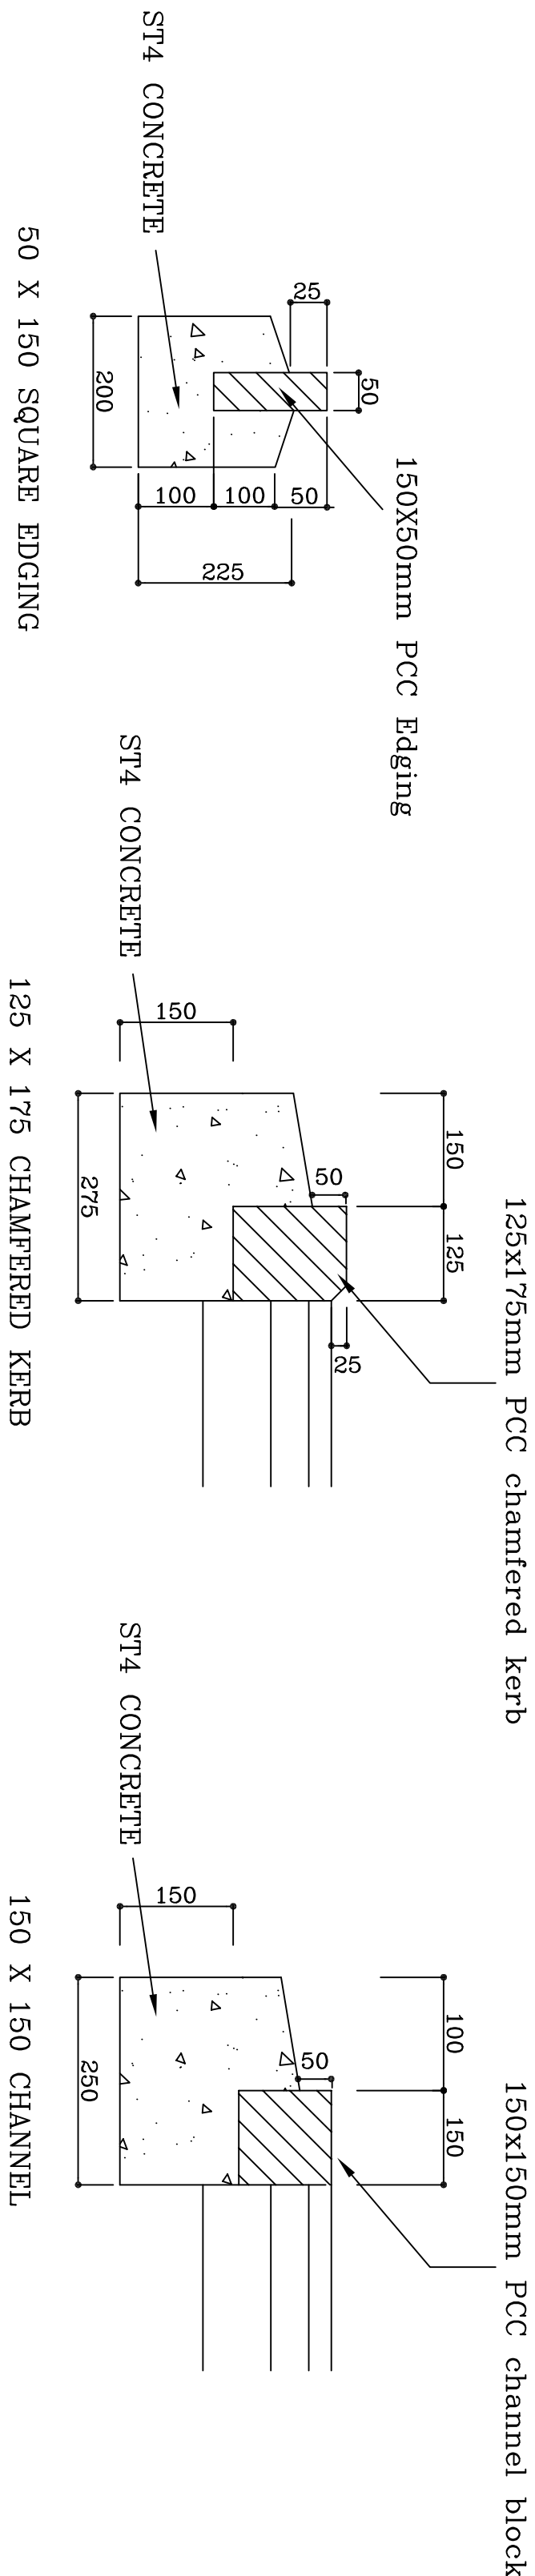

ENTRANCE RAMP TO MEWS COURT

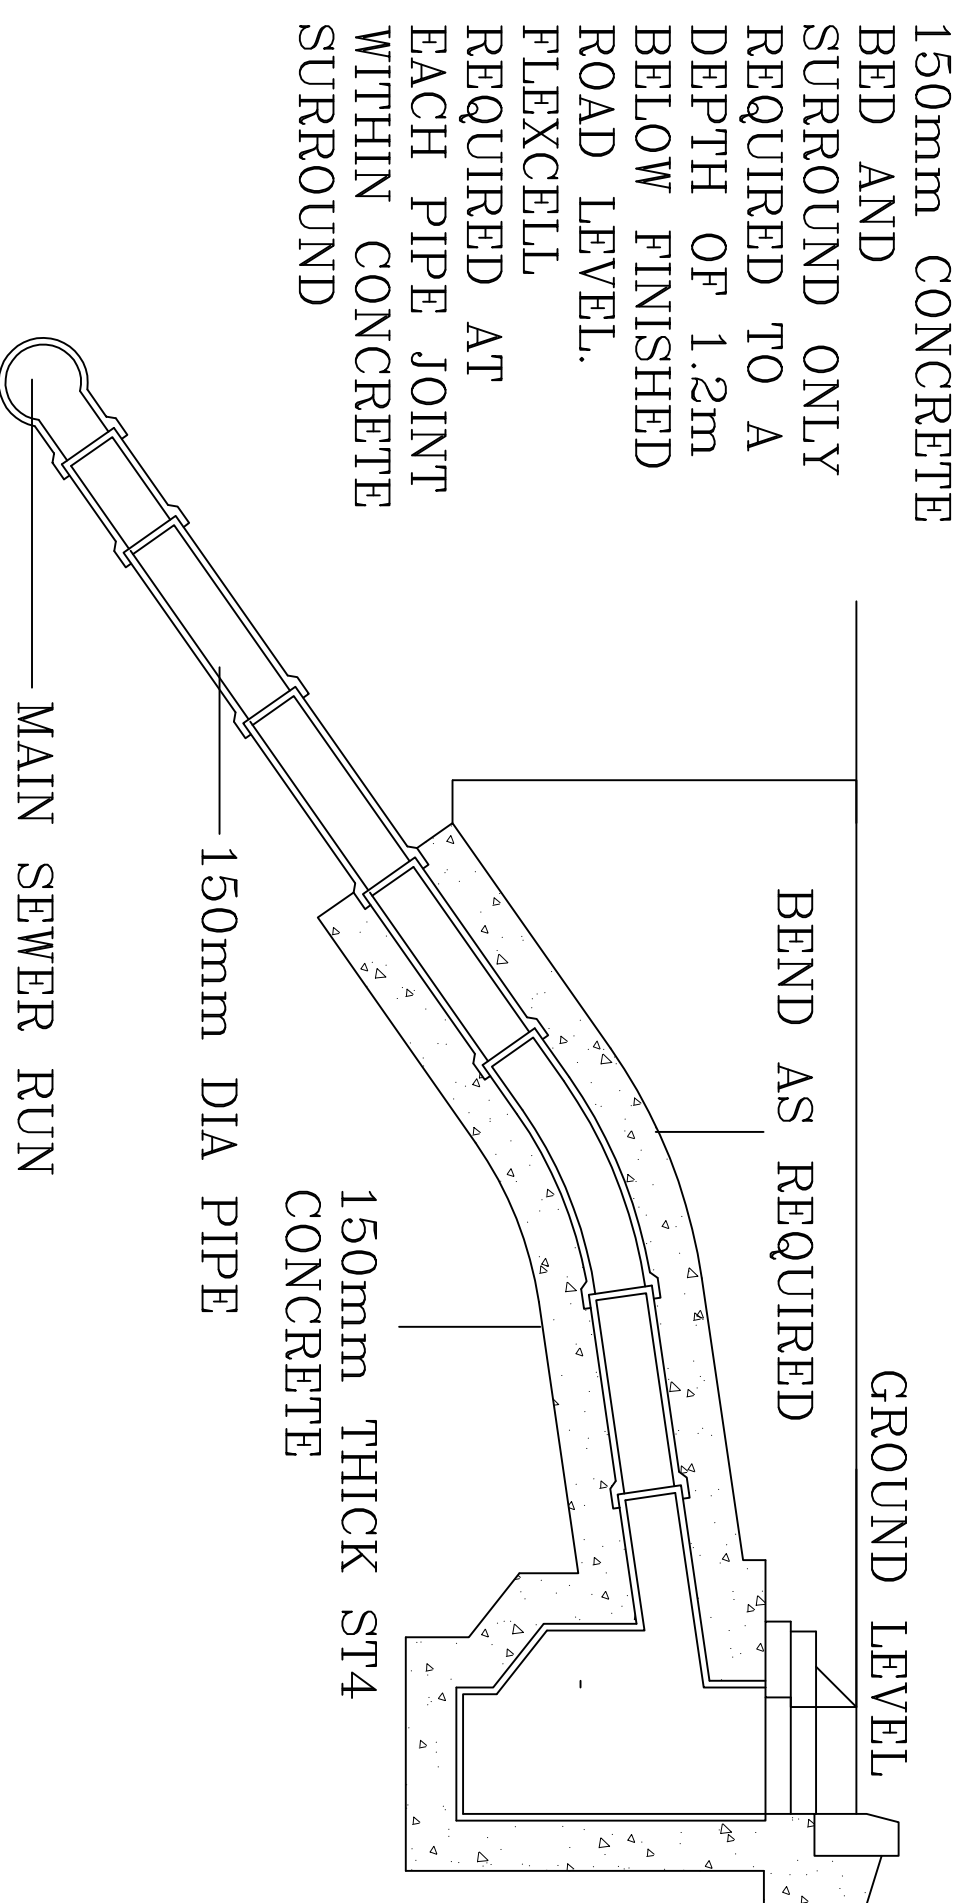

GULLY CONNECTION

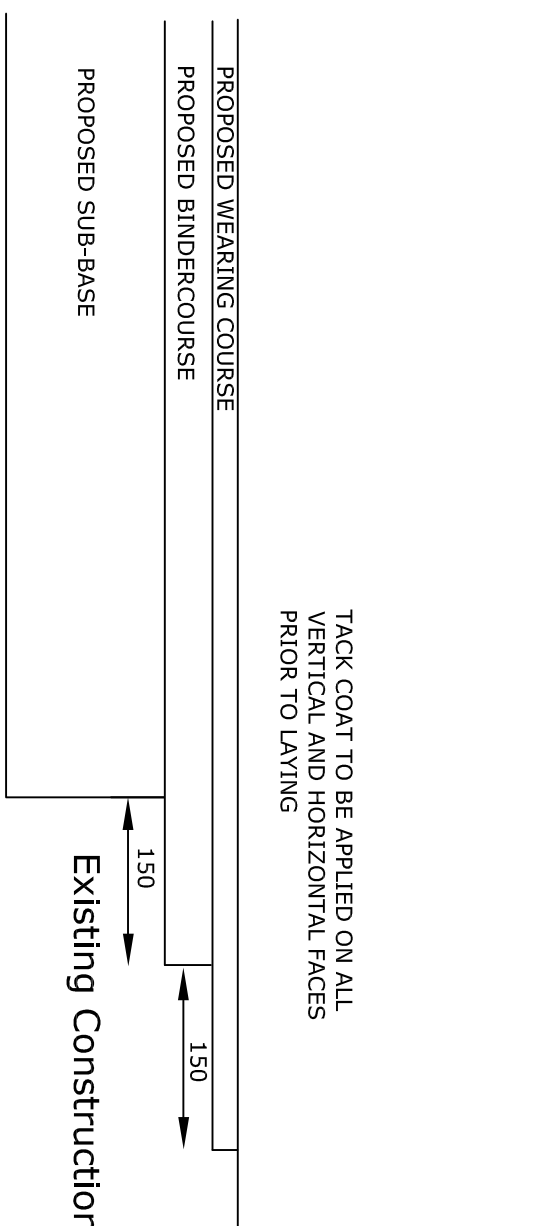

TIE-IN TO EXISTING HIGHWAY

Rev				
	Details			
		Date	Drawn	Chk.
Avant Homes				
Pilleay Green Pilleay, Barnsley				

Road Construction details
Sheet 2 of 2

Dwg No.: STE/19/28/06/02
Date: 11-12-19
Scale: Not to scale
Copyright © Shaun Tonpe Engineering