

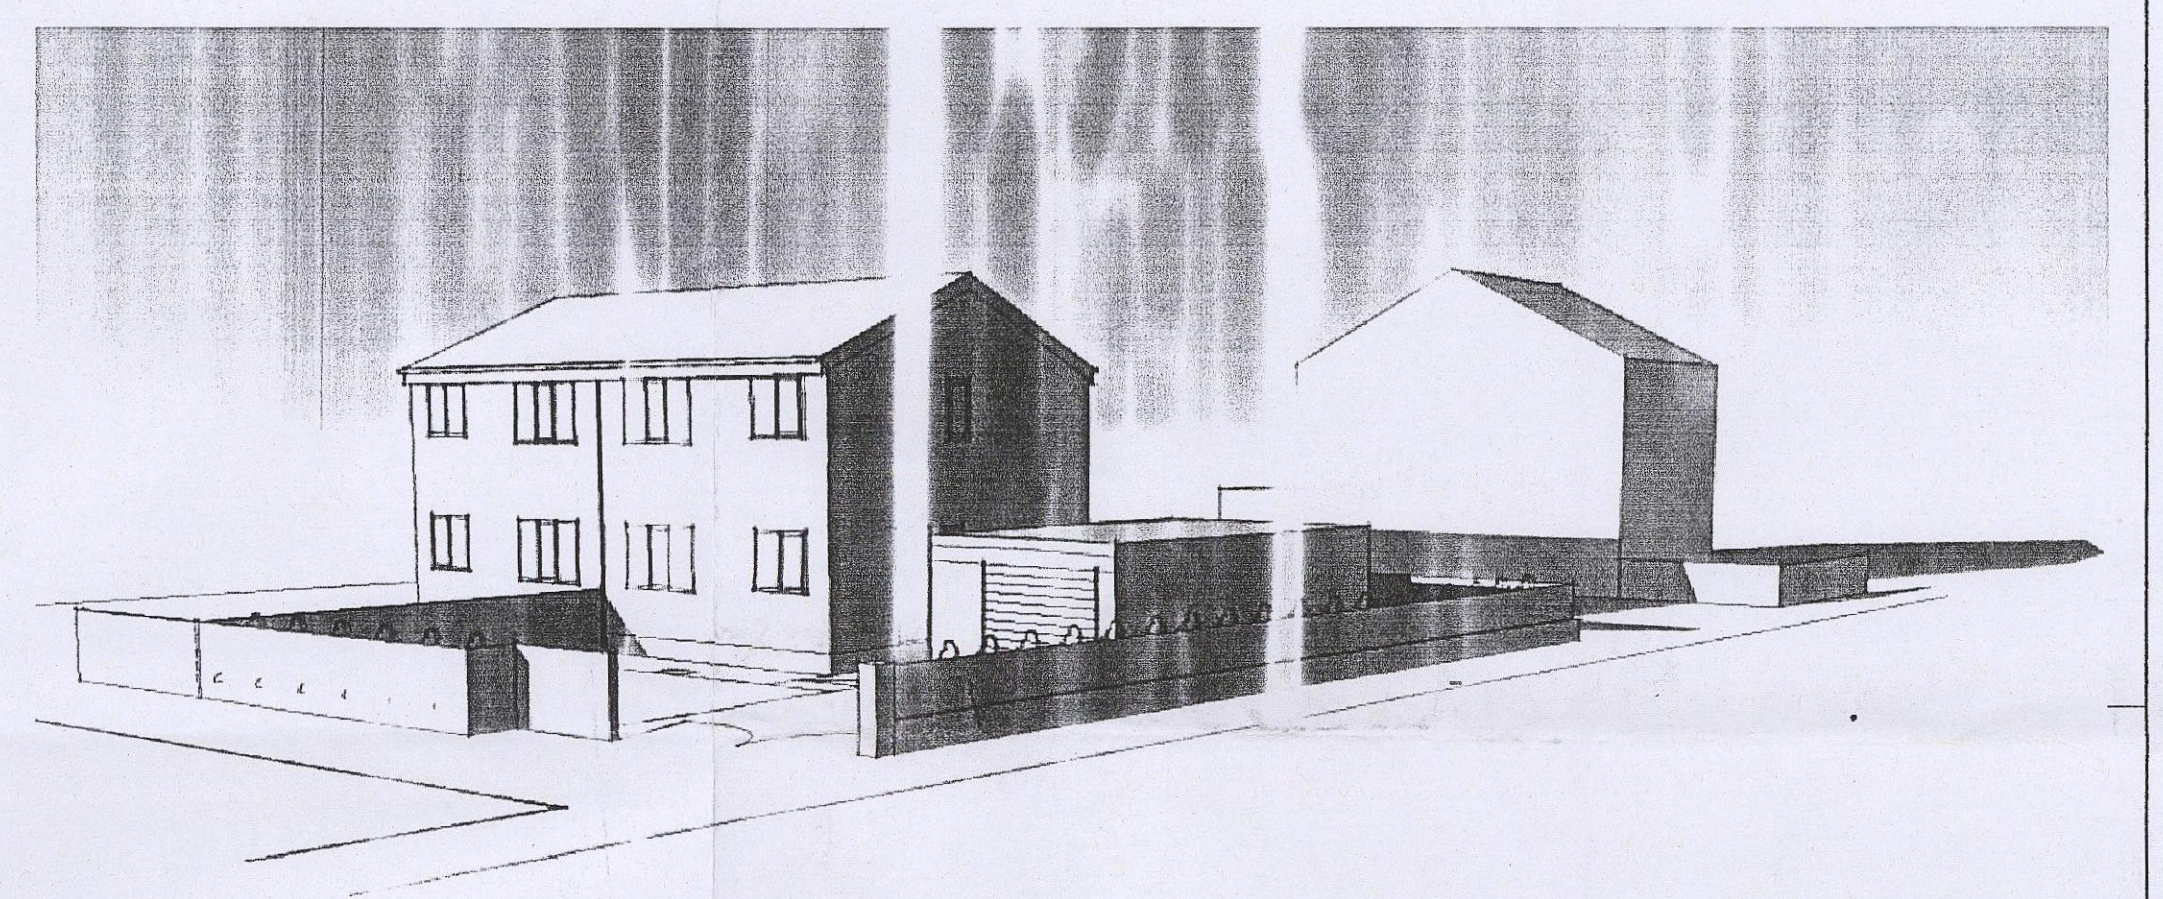
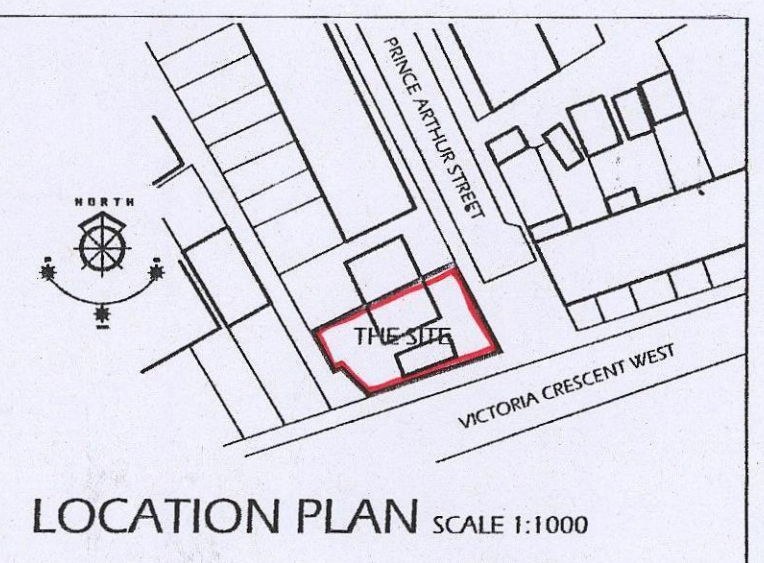
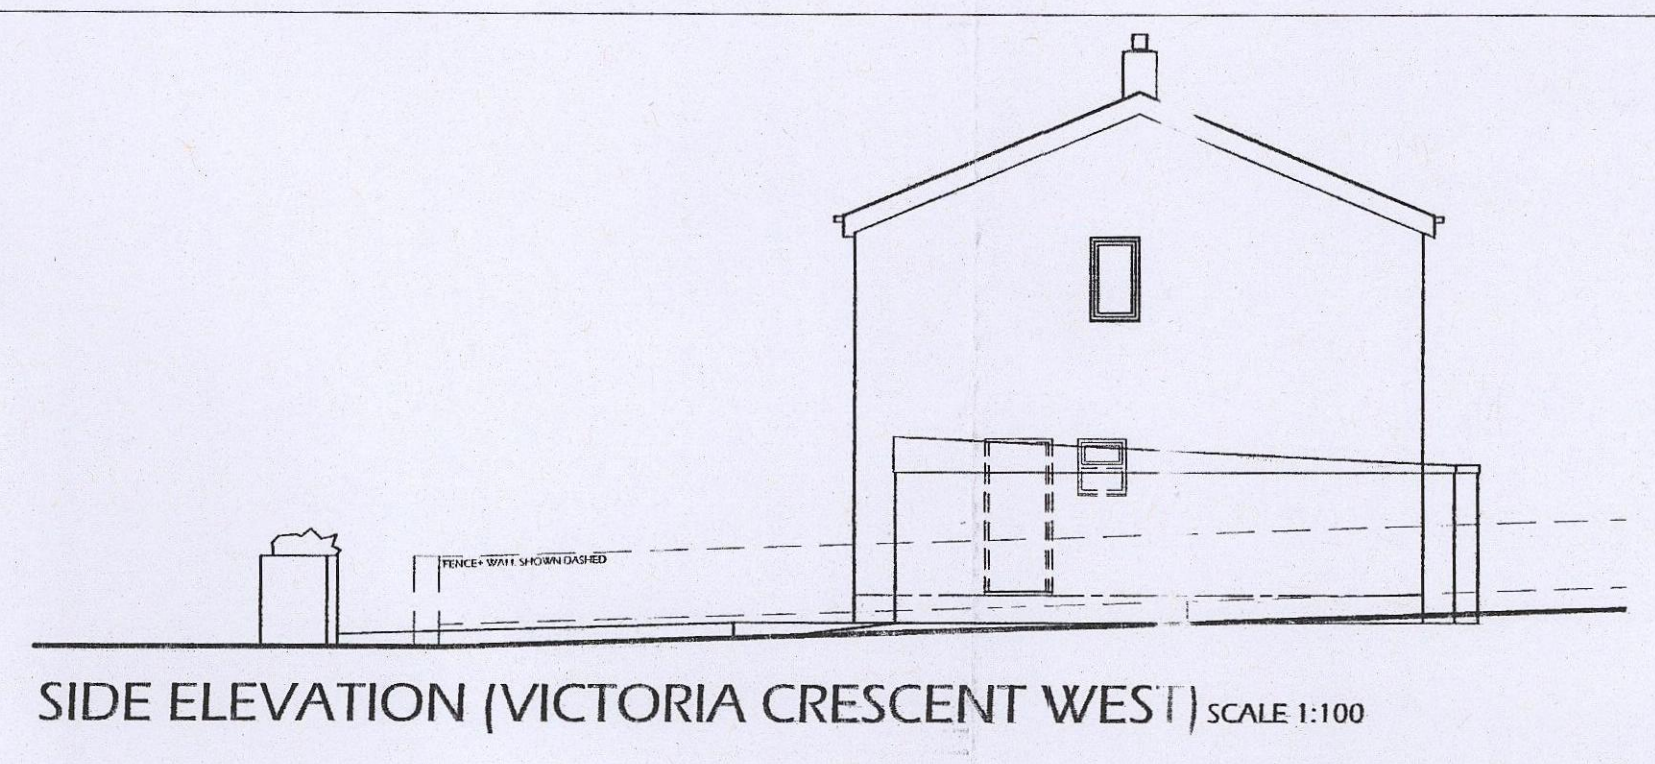
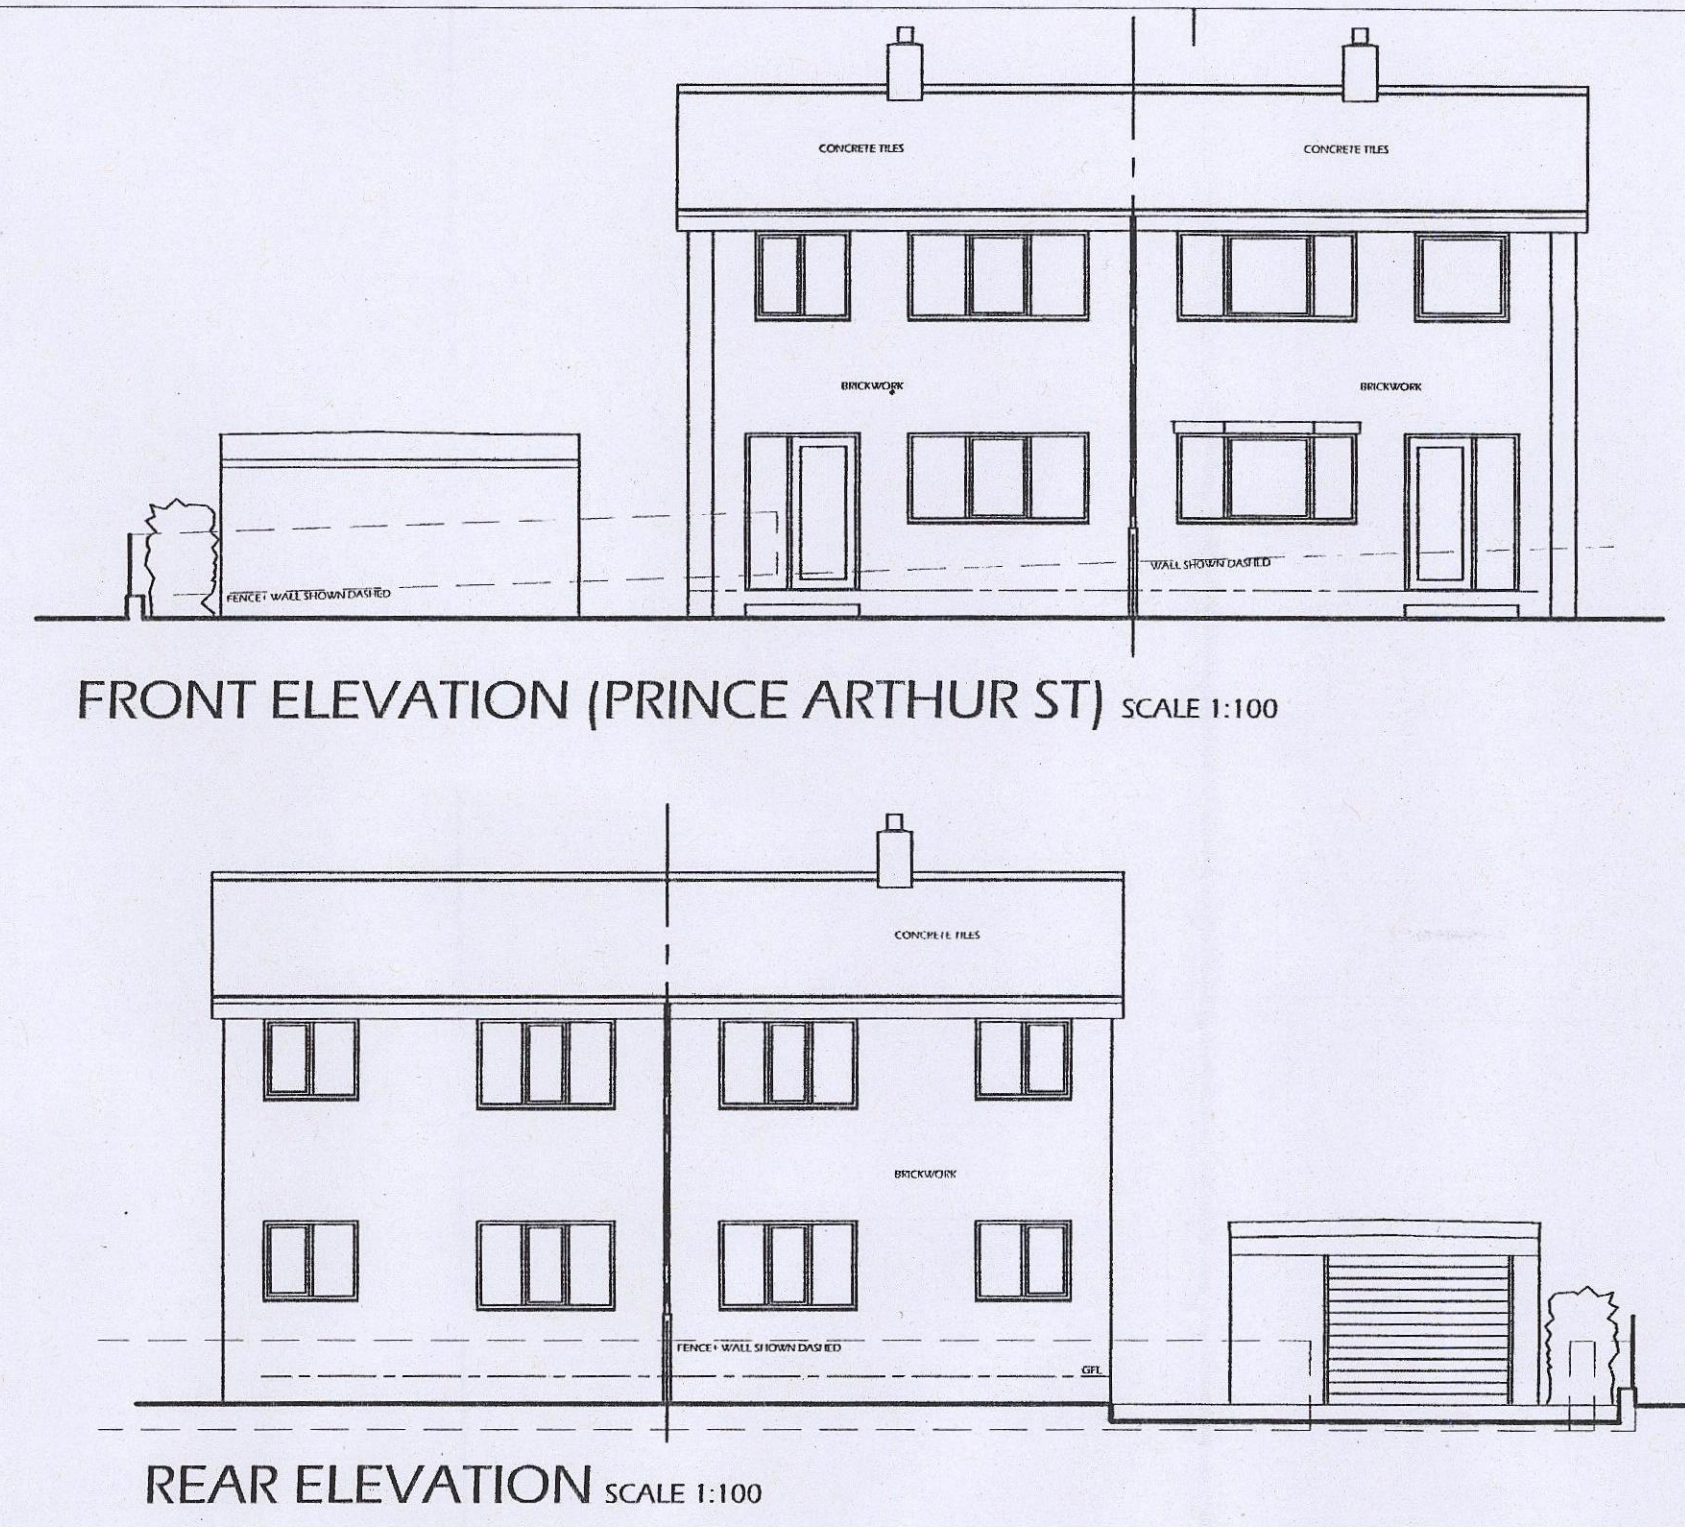


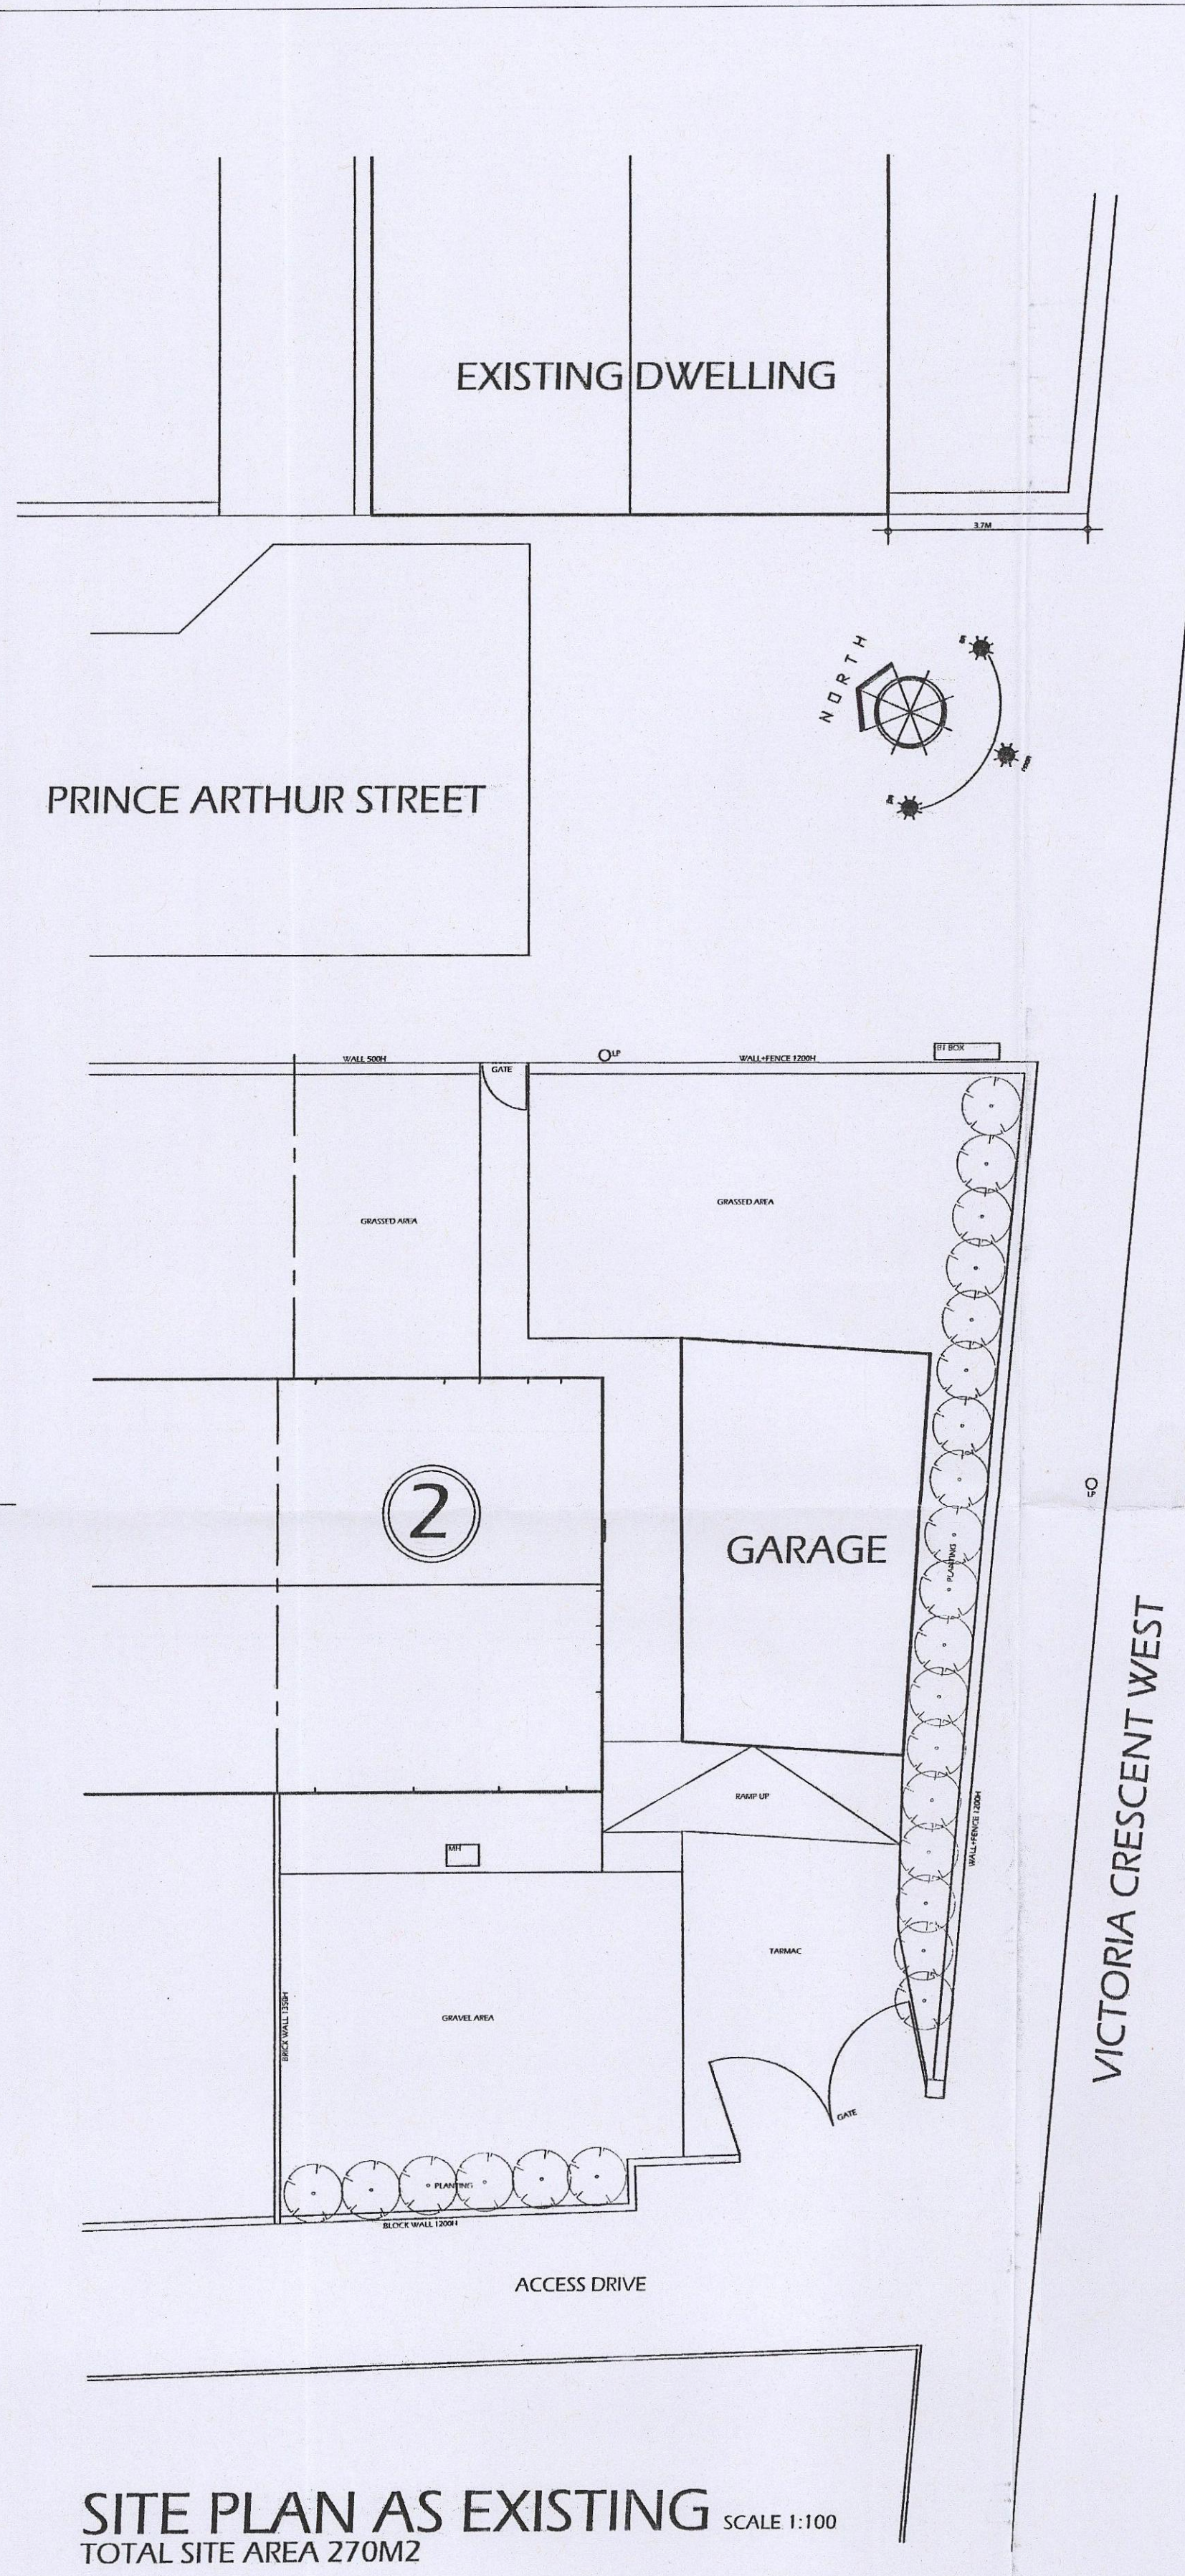

EXISTING 3D VIEW 1

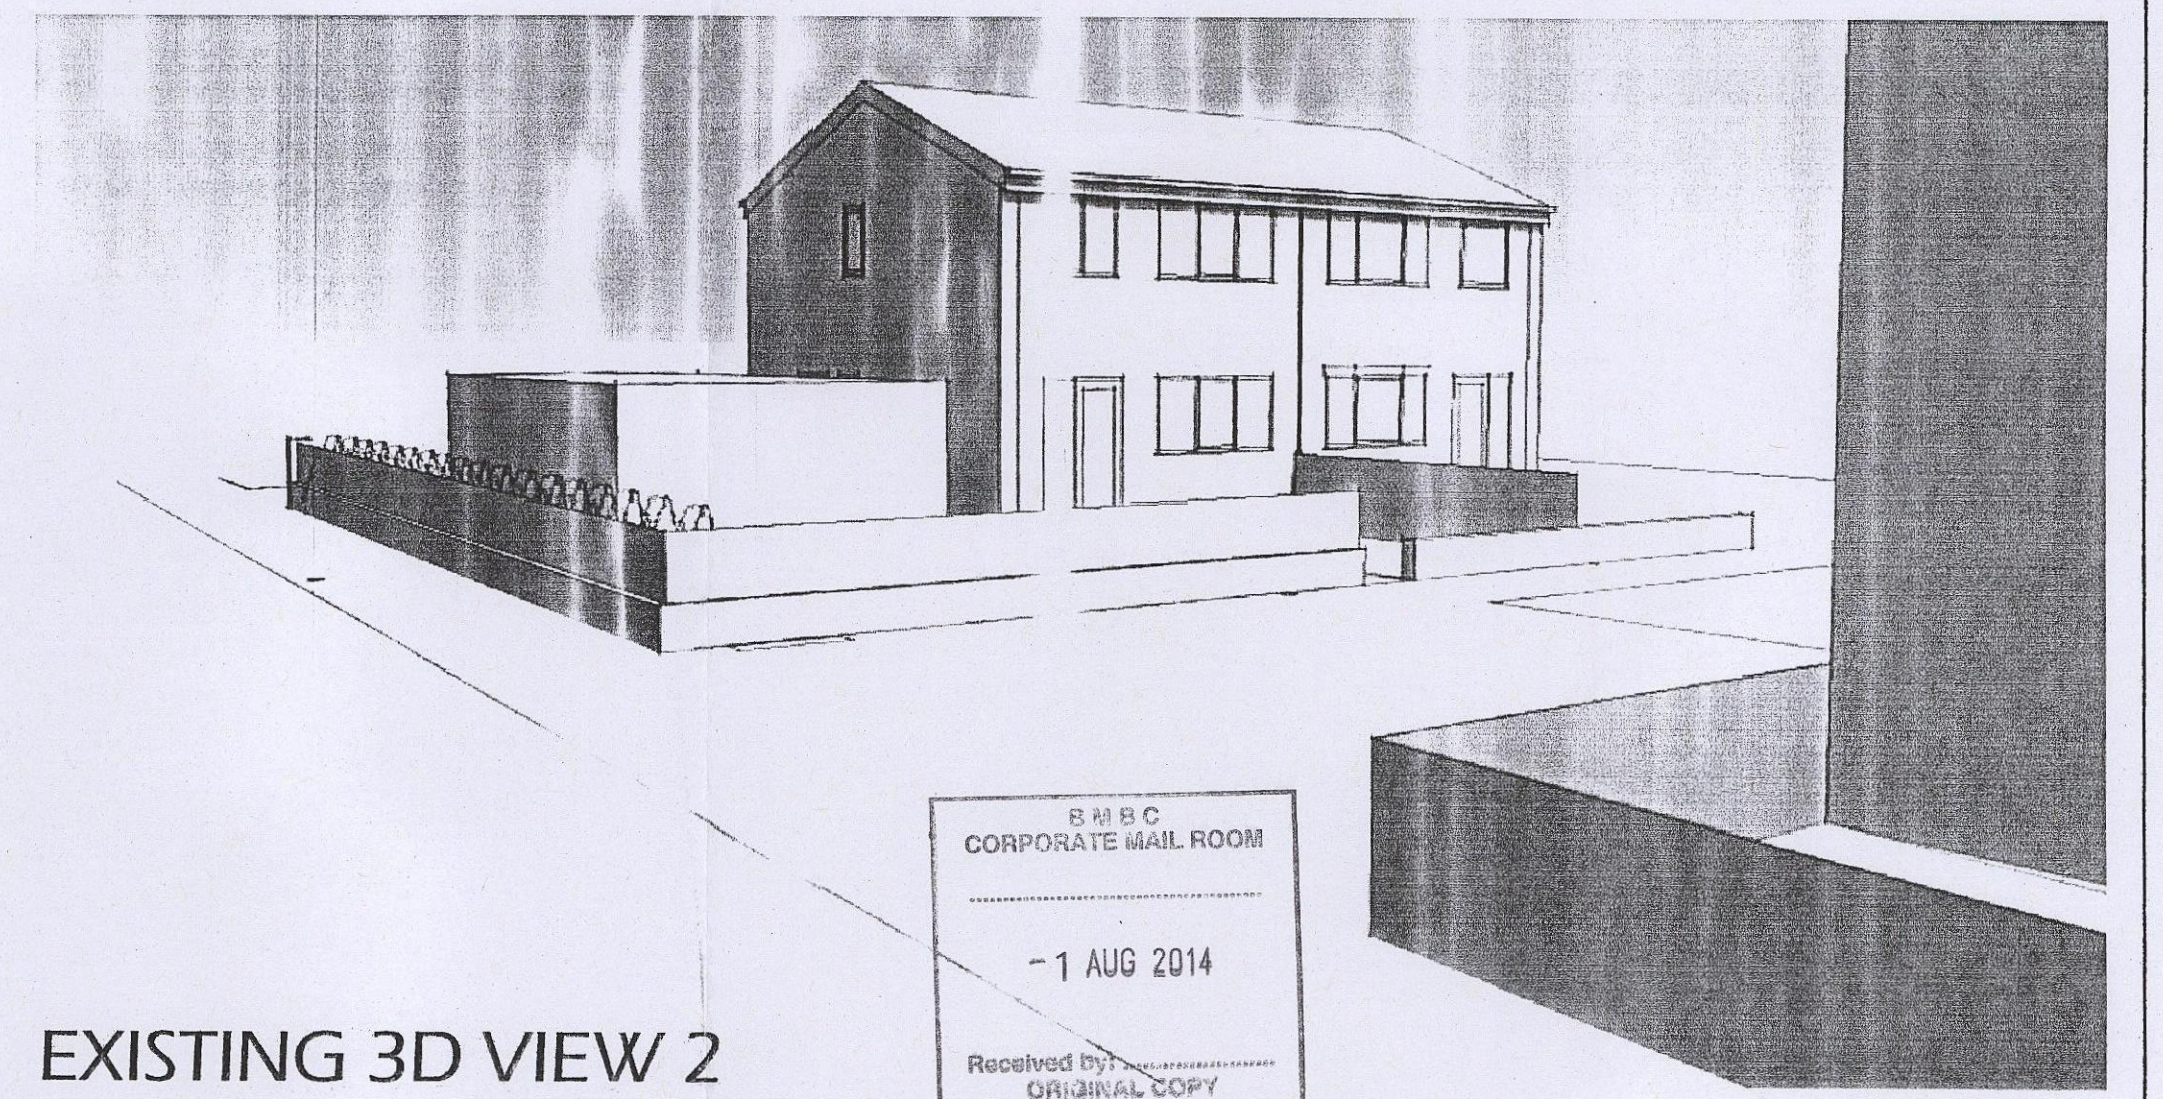

EXISTING 3D VIEW 2

Notes.

1. THIS DRAWING AND THE COPYRIGHTS AND PATENTS THEREIN ARE THE PROPERTY OF NYP ARCHITECTURAL SERVICES LLP REGISTERED IN ENGLAND AND WALES No. 4631338 AND MAY BE USED OR REPRODUCED ONLY UNDER CONTRACT.
2. CONTRACTORS AND SUB-CONTRACTORS MUST CHECK AND AGREE ALL DIMENSIONS BEFORE PREPARING SHOP DRAWINGS OR COMMENCING WORK ON SITE.
3. CONTRACTORS ARE RESPONSIBLE FOR INFORMING THE DESIGNER OF ANY DISCREPANCY DISCOVERED ON THIS DRAWING OR BETWEEN THIS DRAWING AND ANY OTHER RELATED DOCUMENT ISSUED UNDER THE STANDARD FORM OF CONTRACT IN RESPECT OF THE WORK.
4. WRITTEN DIMENSIONS ONLY ARE TO BE USED FROM THIS DRAWING. IF IN ANY DOUBT ASK FOR CLARIFICATION.






Revisions.

Date	Suffix	Description	Date	Suffix	Description


NYP ARCHITECTURAL SERVICES
The Grove, High Street, Barnsley, S75 3RQ. Tel: 01228 200889. E-mail: scott@nypas.co.uk / stephen@nypas.co.uk

Project. PROPOSED NEW HOUSE LAND AT 2 PRINCE ARTHUR ST, BARNSELY		Client. MR J SENIOR	
Drawing Title. SURVEY AS EXISTING	Date. JULY 2014	Scale. AS INDICATED	Rev. 01
Ref. 01/05	Dwg. No. 01		

SHEET SIZE A1

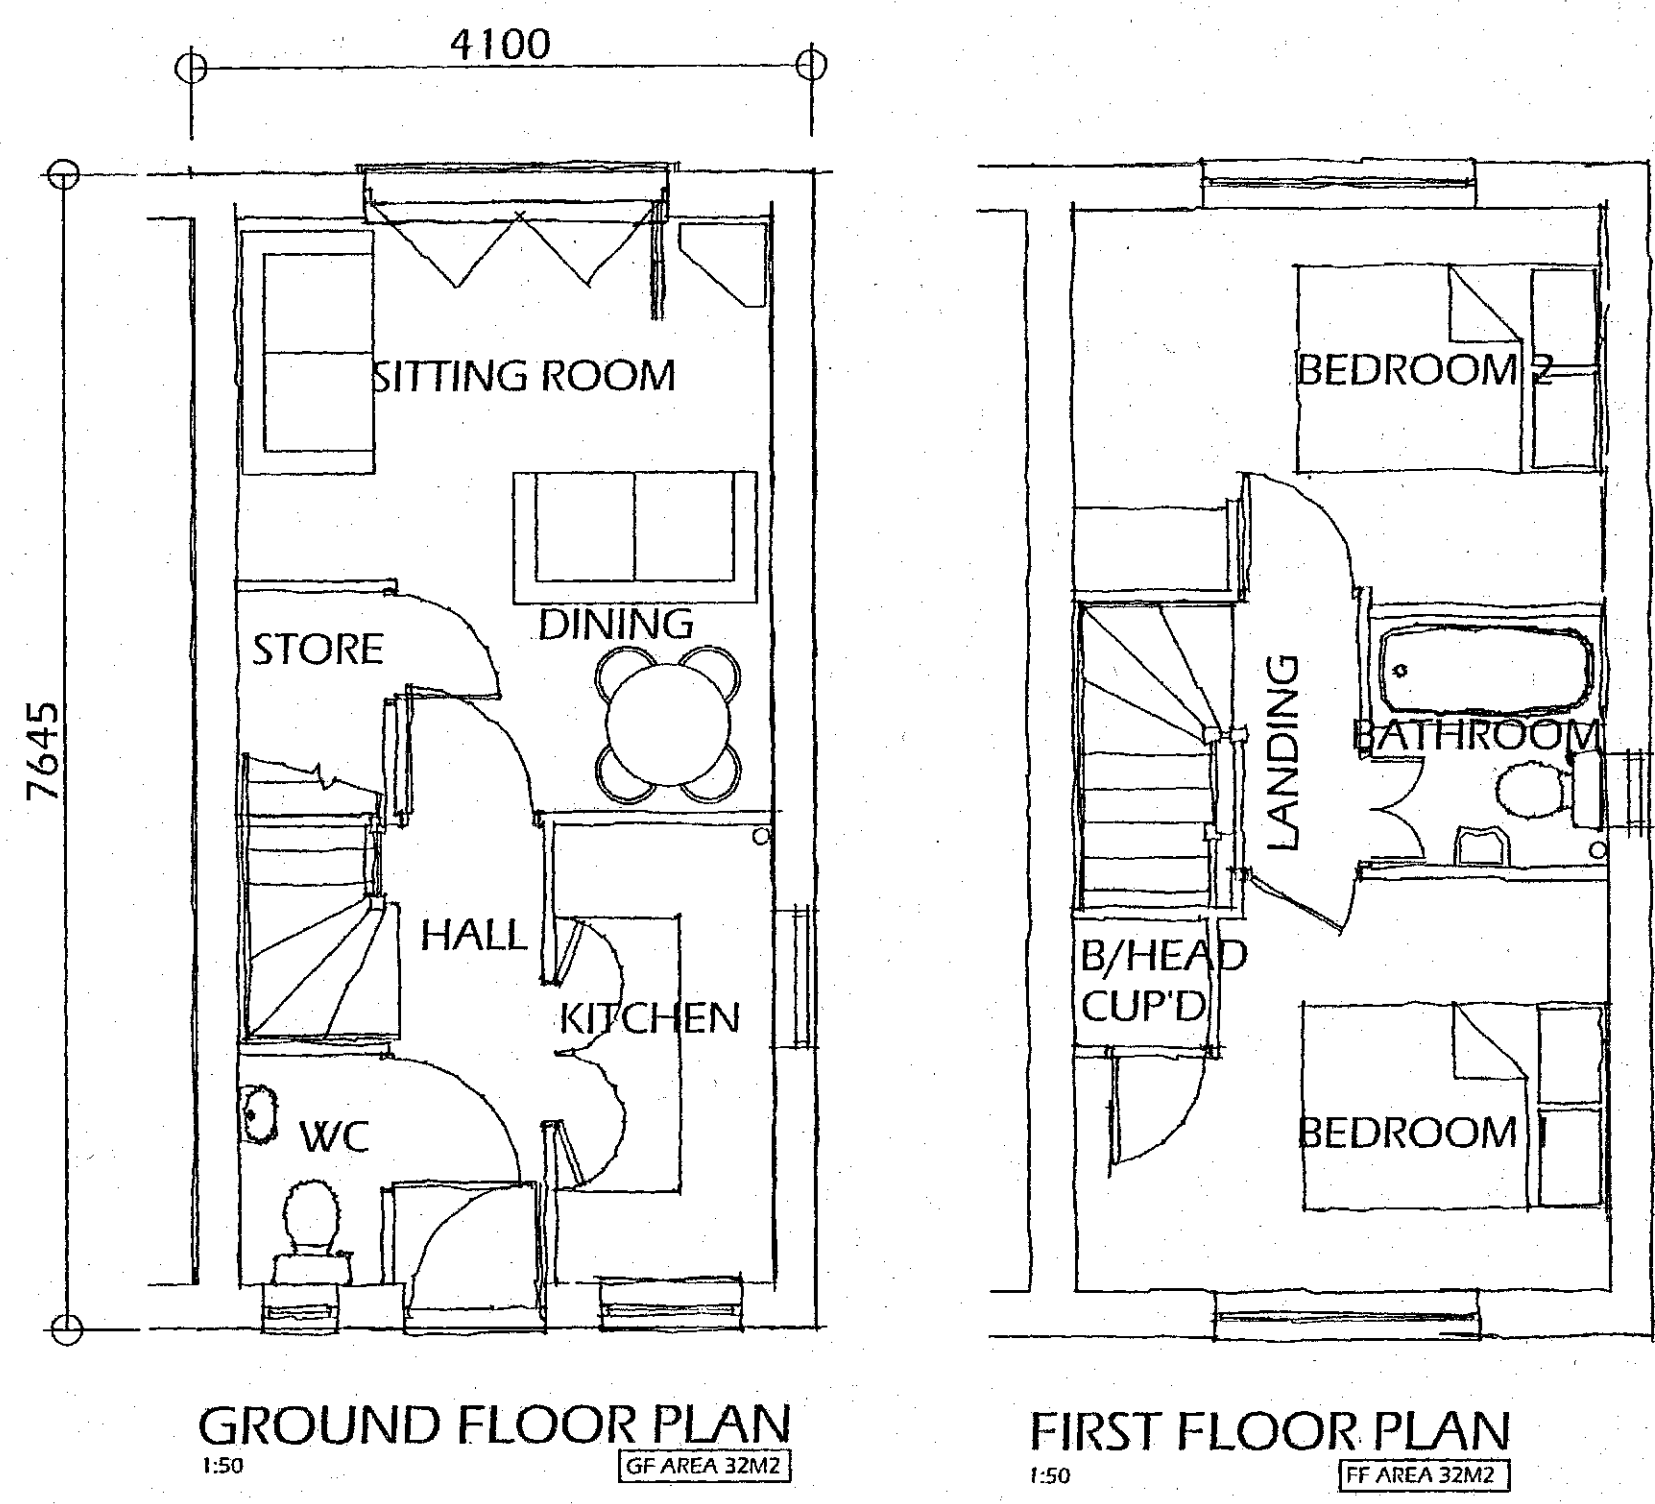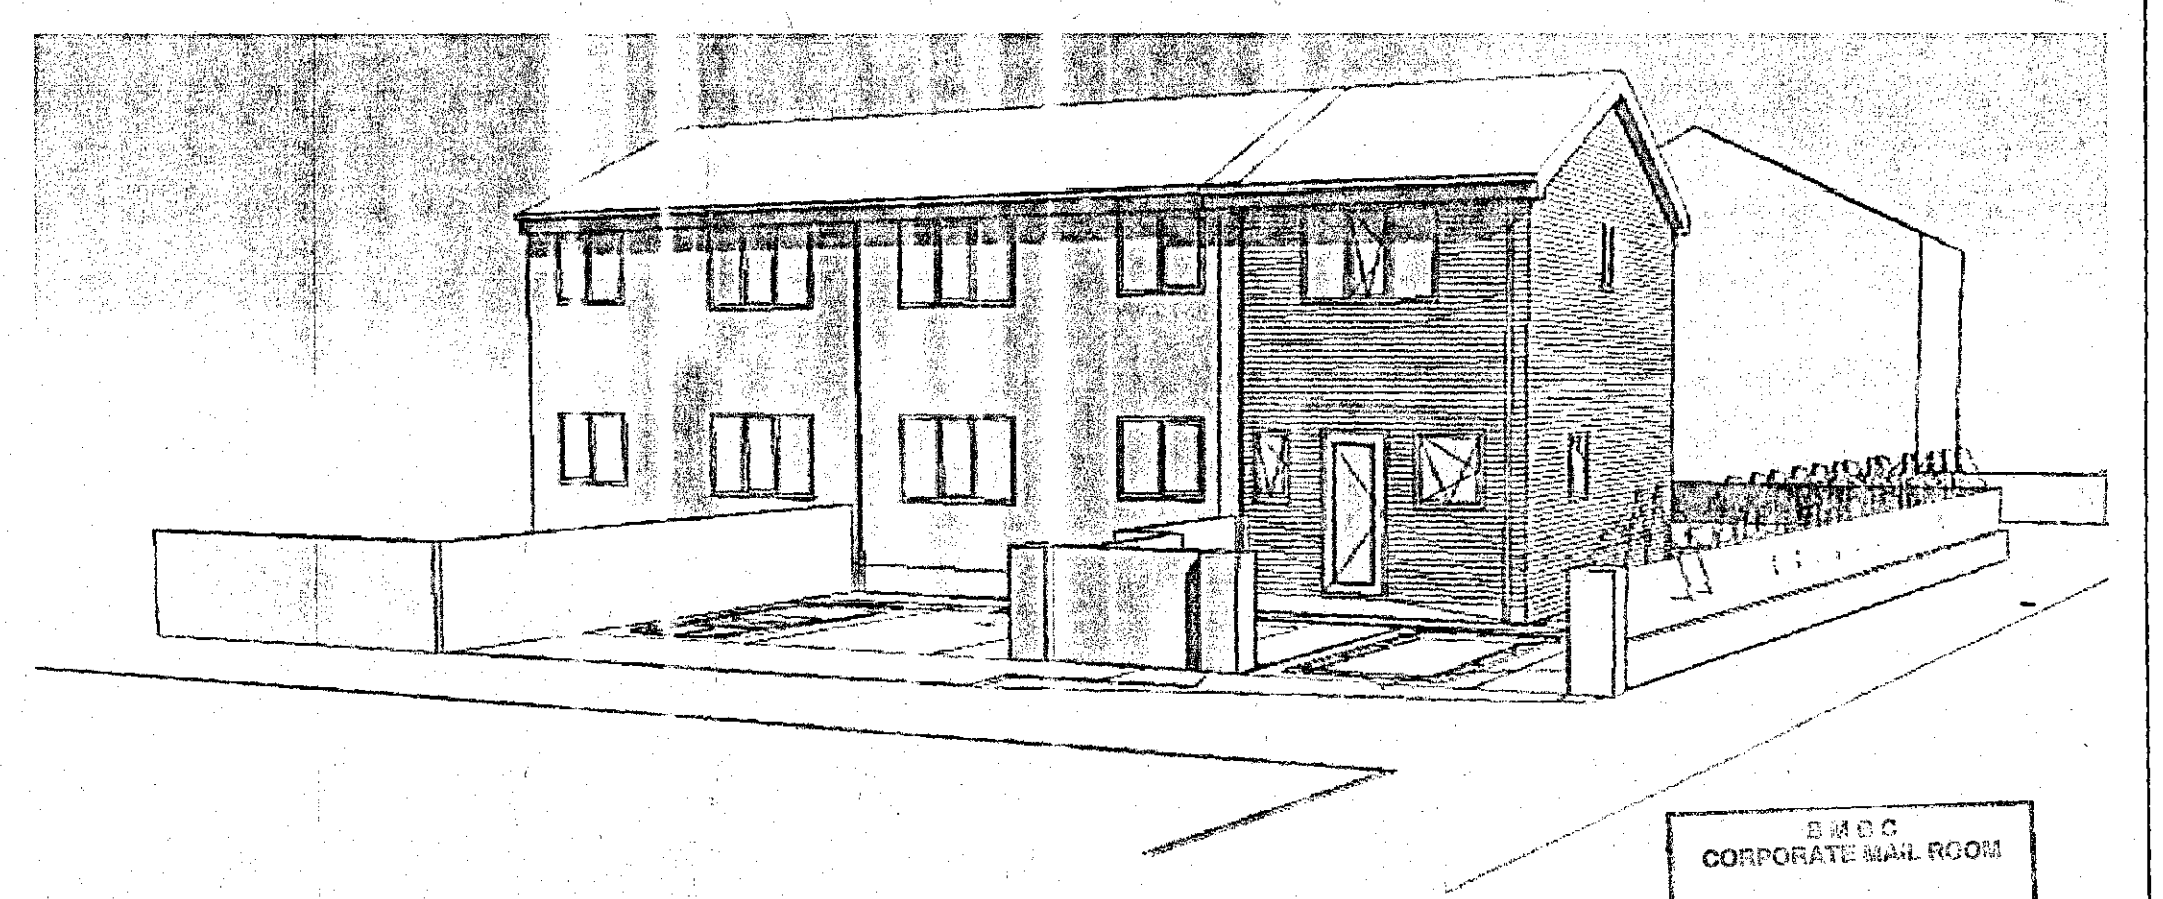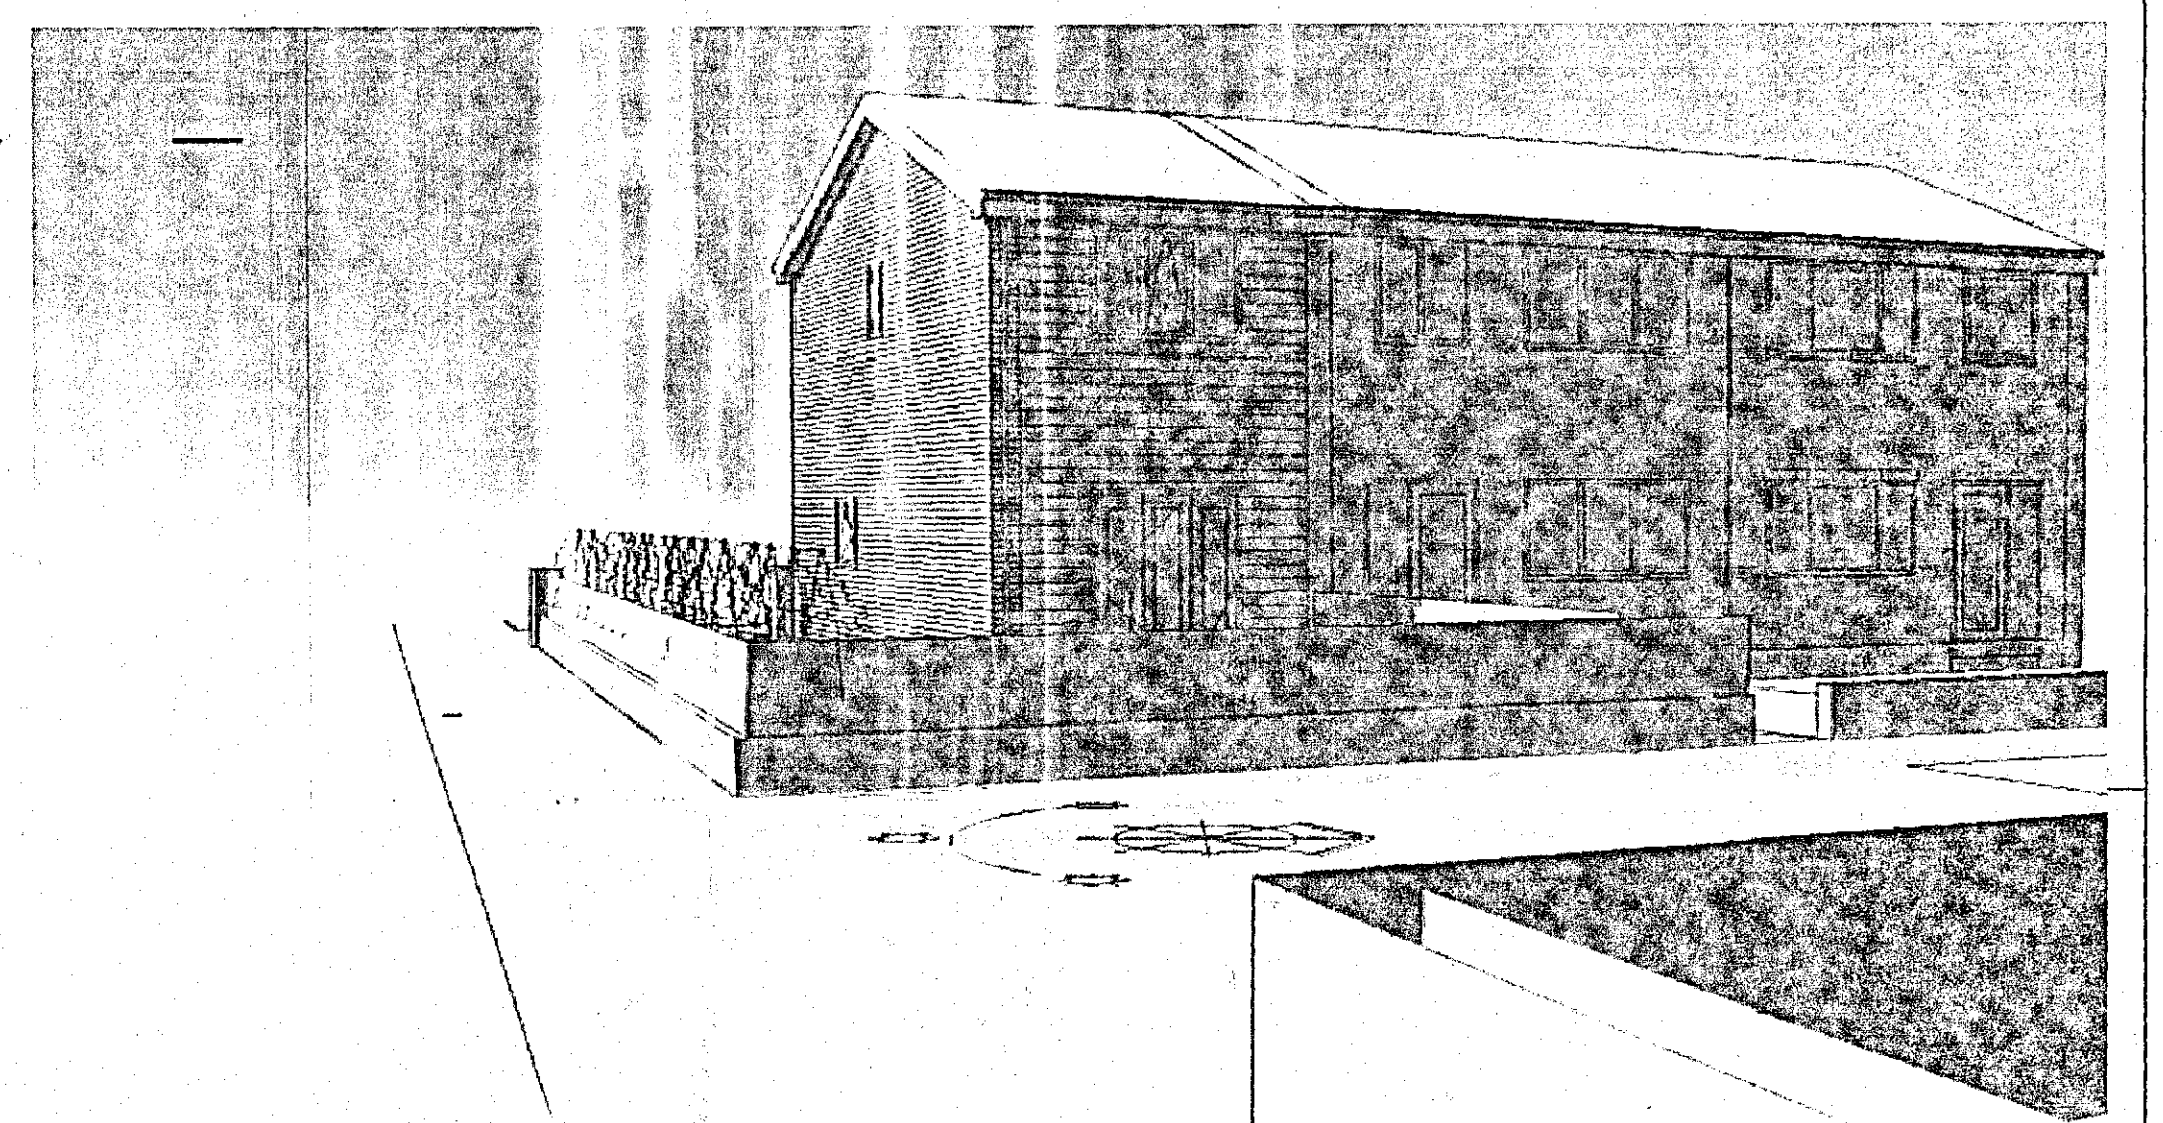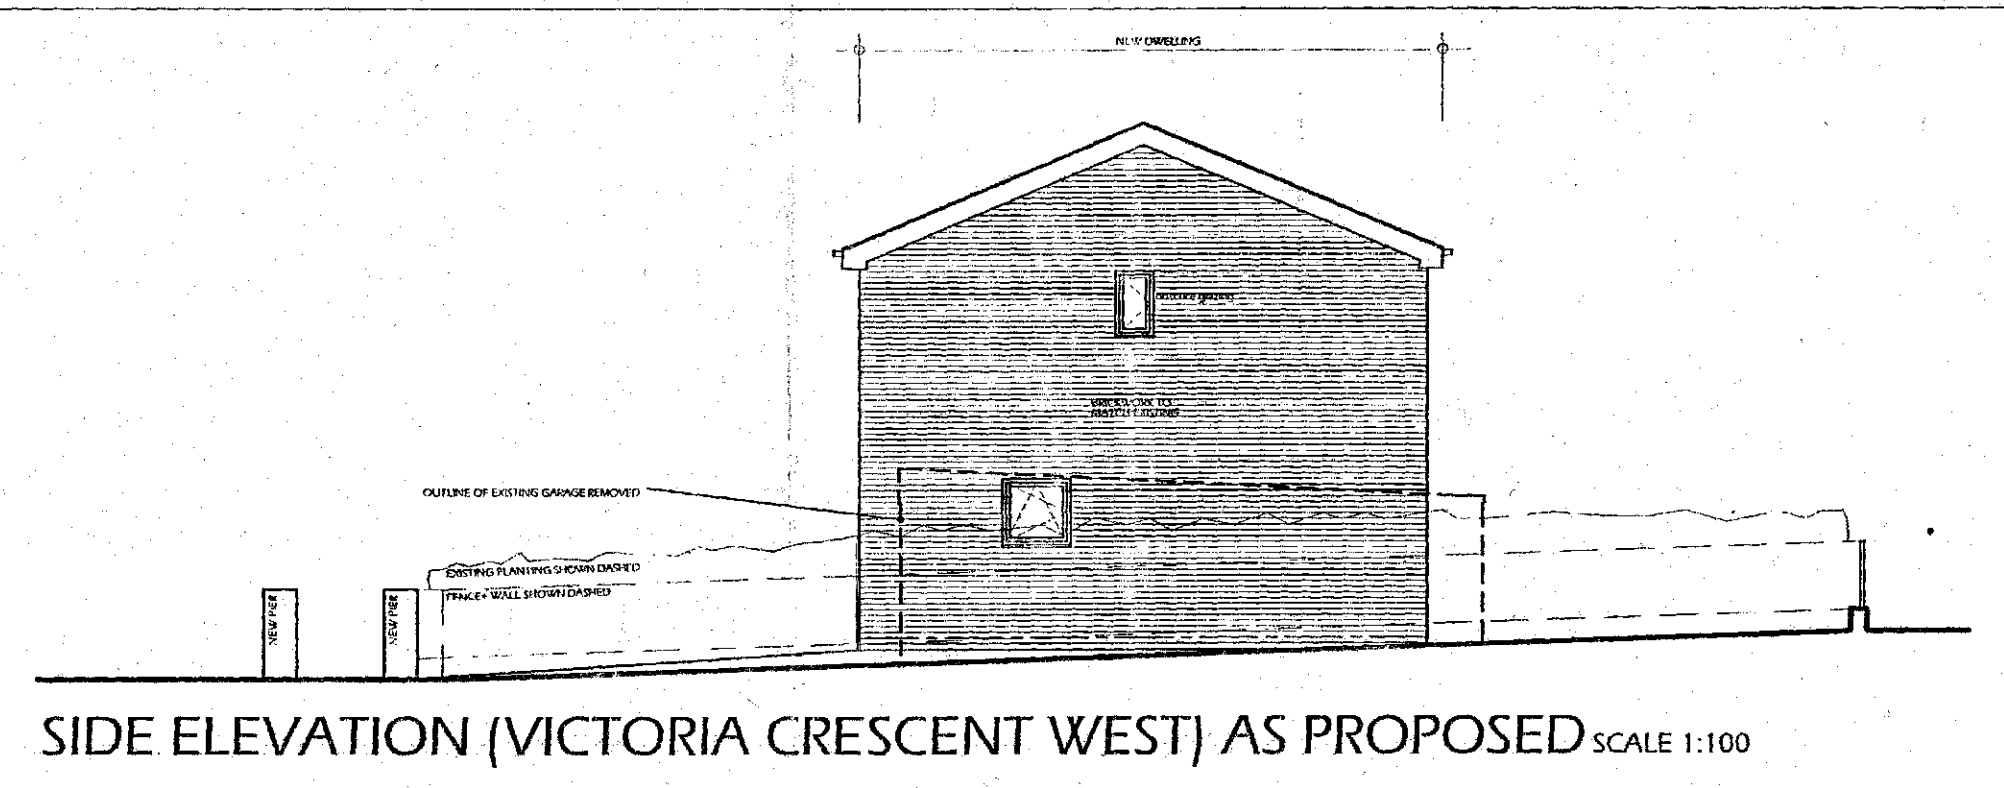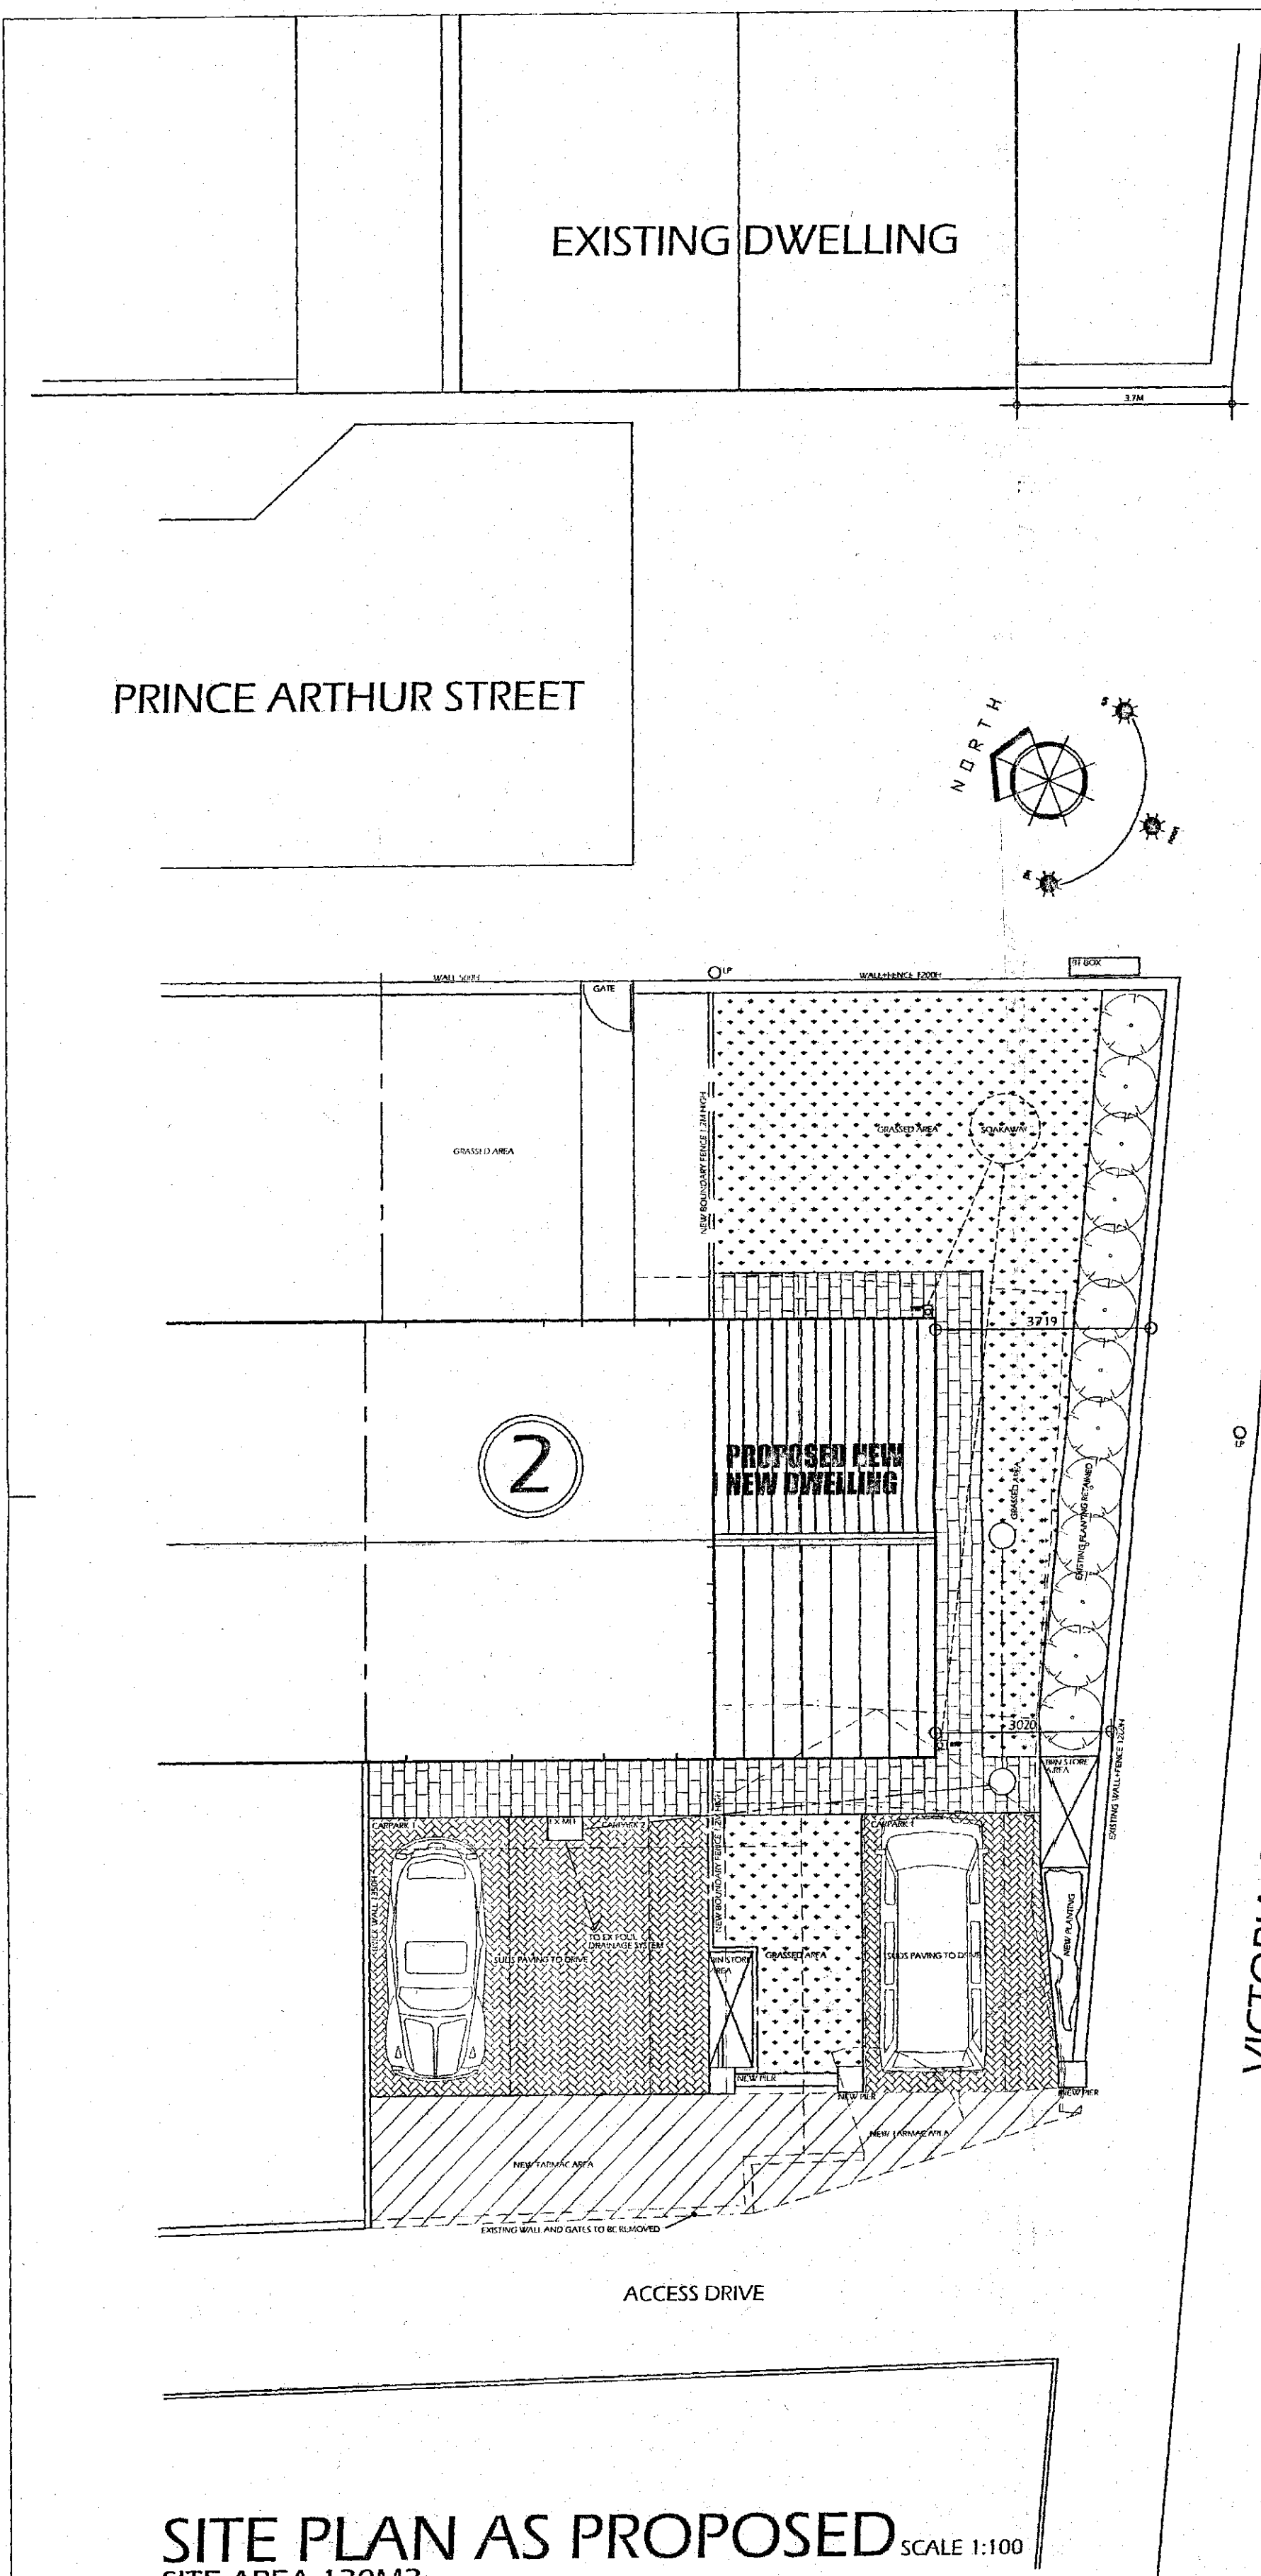

B.A.C.
CORPORATE MAIL ROOM
- 1 AUG 2014
Received by: ...
ORIGINAL COPY

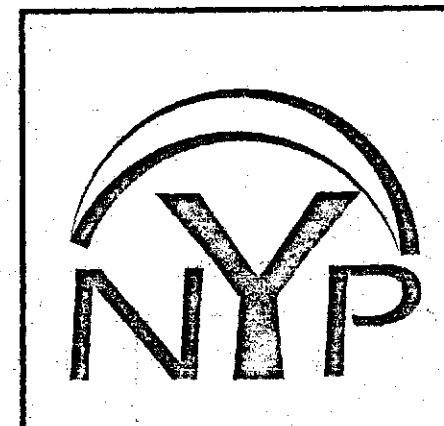

1. THIS DRAWING AND THE COPYRIGHTS AND PATENTS THEREIN ARE THE PROPERTY OF NYP ARCHITECTURAL SERVICES LLP REGISTERED IN ENGLAND AND WALES No. 4531338 AND MAY BE USED OR REPRODUCED ONLY UNDER CONTRACT.
2. CONTRACTORS AND SUB-CONTRACTORS MUST CHECK AND AGREE ALL DIMENSIONS BEFORE PREPARING SHOP DRAWINGS OR COMMENCING WORK ON SITE.
3. CONTRACTORS ARE RESPONSIBLE FOR INFORMING THE DESIGNER OF ANY DISCREPANCY DISCOVERED ON THIS DRAWING OR BETWEEN THIS DRAWING AND ANY OTHER RELATED DOCUMENT ISSUED UNDER THE STANDARD FORM OF CONTRACT IN RESPECT OF THE WORK.
4. WRITTEN DIMENSIONS ONLY ARE TO BE USED FROM THIS DRAWING. IF IN ANY DOUBT ASK FOR CLARIFICATION.

Notes.
MATERIALS:-
WALLS: BRICKWORK TO MATCH EXISTING
STONEWORK TO MATCH EXISTING
ROOF: ROOF TILES TO MATCH EXISTING
WINDOWS/DOORS: UPVC COLOUR WHITE
FASCIA/SOFFITS: UPVC COLOUR WHITE
RWP & GUTTERS: WHITE PLASTIC
DRAINAGE:-
SURFACE WATER: To soakways/SUDS
FOUL WATER: To existing combined drainage system as indicated

Revisions.					
Date	Suffix	Description	Date	Suffix	Description

NYP ARCHITECTURAL SERVICES					
The Grove, High Street, Dodworth, Barnsley, S75 3RD. Tel: 01226 200689. E-mail: scott@nypas.co.uk / stephen@nypas.co.uk					
Project.	PROPOSED NEW HOUSE LAND AT 2 PRINCE ARTHUR ST, BARNSELEY		Client.	MR J SENOR	
Drawing title.	SKETCH SCHEME PROPOSAL		Date.	JULY 2014	Scale.
Ref.	01/05		Rev.	AS INDICATED	0 A1
			Dwg. No.	SK02	

SHEET SIZE A1