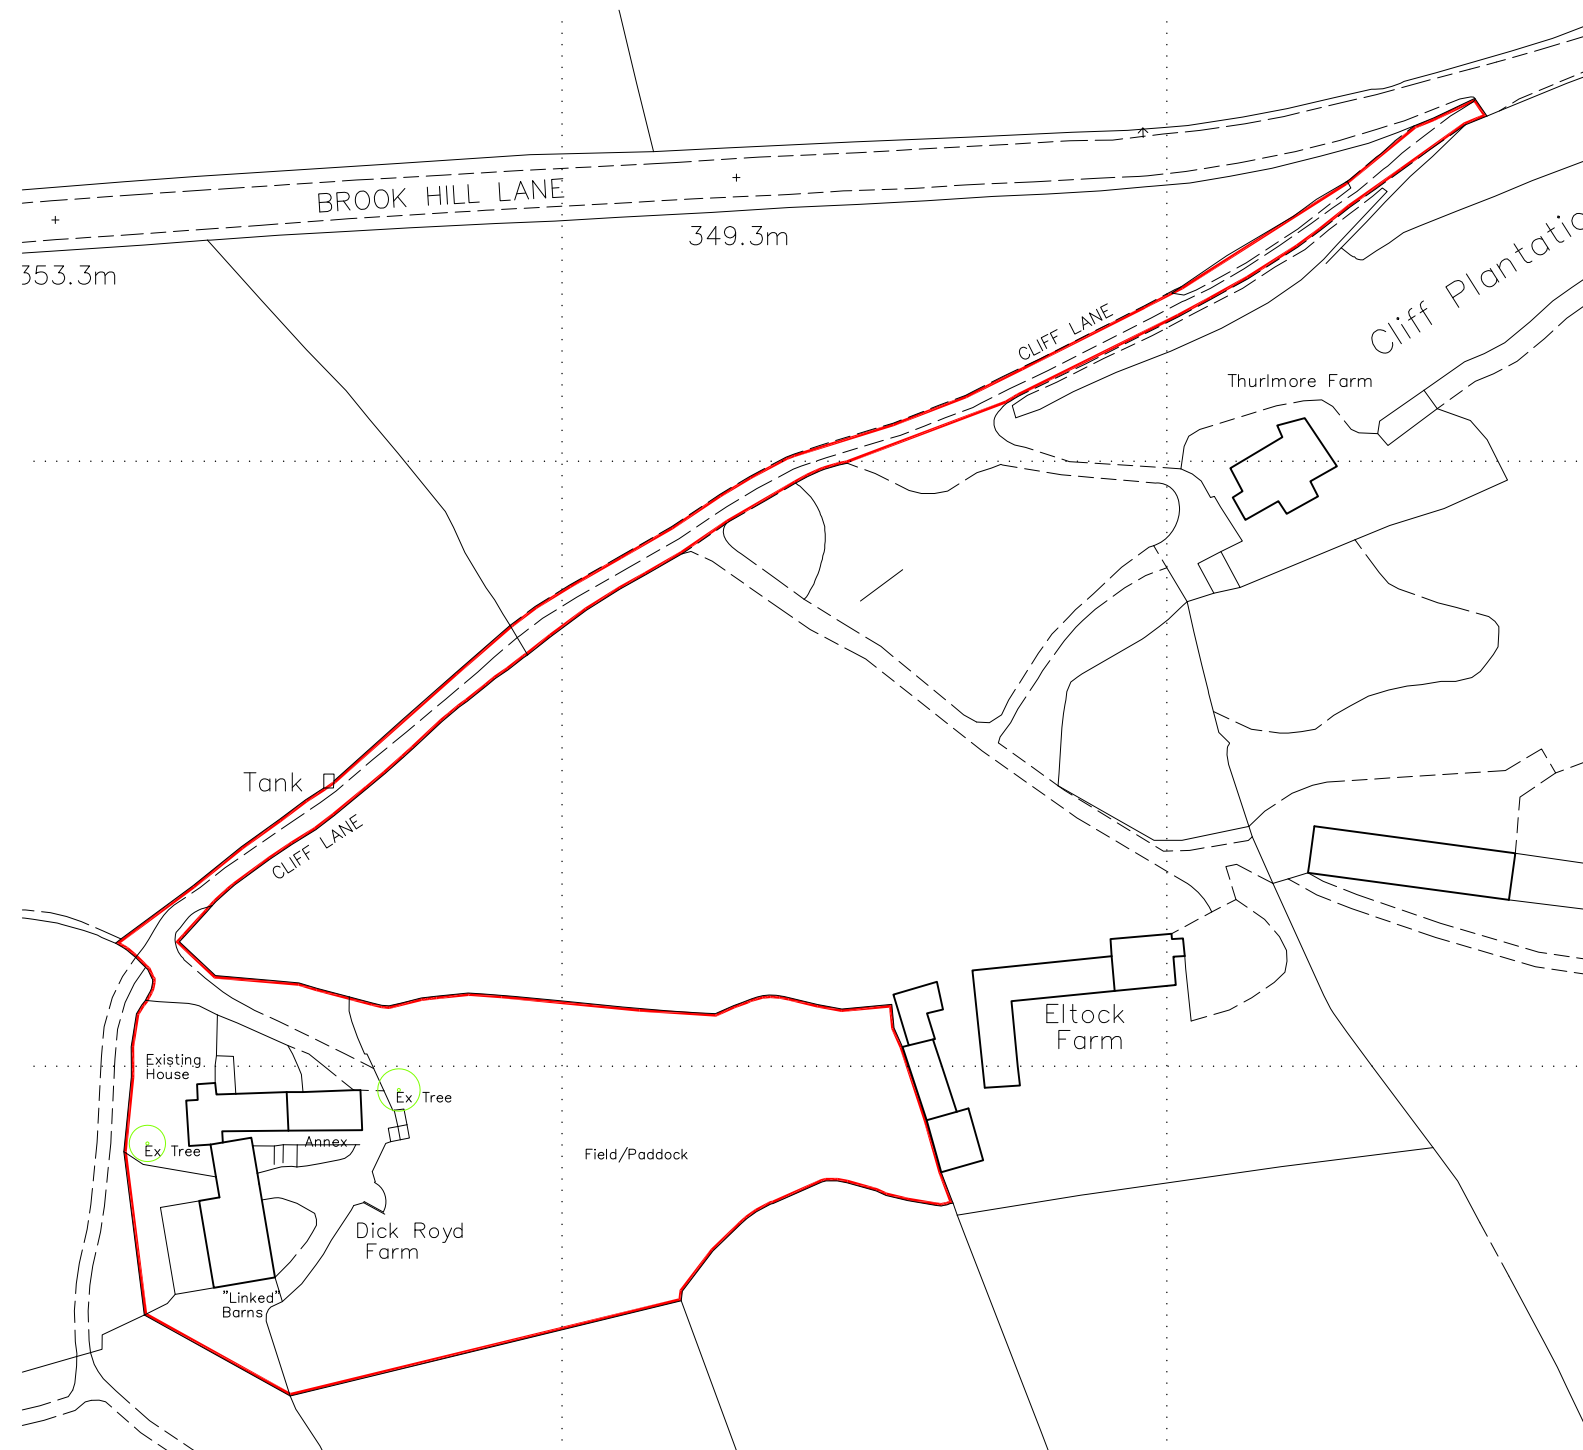


DICK ROYD FARM, CLIFF LANE,  
OFF BROOK HILL LANE, CARLECOTES,  
SHEFFIELD, S36 4TG.

## SITE LOCATION PLAN

0 cm 2 cm 4 cm 6 cm 8 cm 10 cm 12 cm 14 cm 16 cm 18 cm 20 cm

Ref: 201419

Drwg No: 03

Scale: 1:1250 @ A3

Date: MARCH 2015

This drawing and the copyright is the Architectural Company's property and maybe used or reproduced only by agreement. All Dimensions in Millimetres unless specified otherwise and subject to verification on site.



JE Architectural Ltd  
23 Windmill Road, Wombwell,  
Barnsley, S73 8PW.  
Tel: 01226 754507  
Email: jealtd@btconnect.com