
APPROX GABLE HT OF No 3

APPROX GABLE HT ADJACENT HOUSE

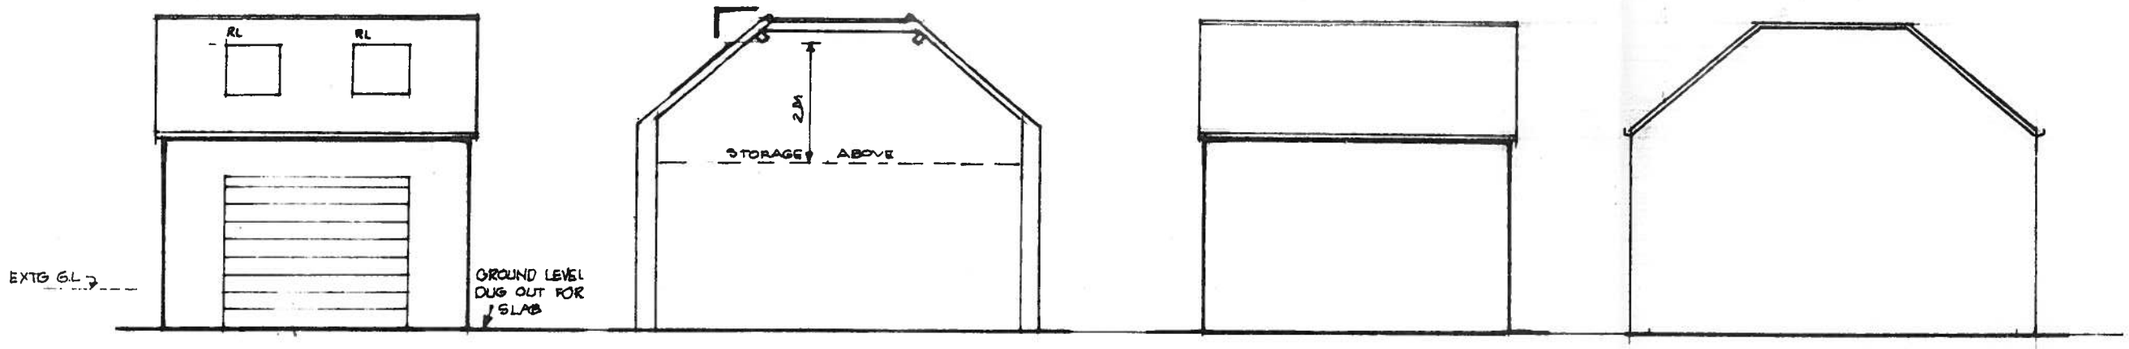


SOUTH

WEST / SECTION


NORTH

WEST / EAST

PLAN

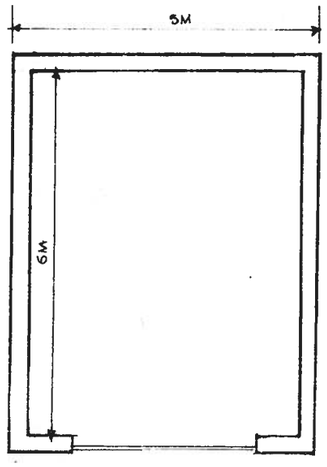

NEW GARAGE AND STORE ADJACENT No 3 THE MALTINGS PROPOSED PLANS
11/2013 REV 3/2014

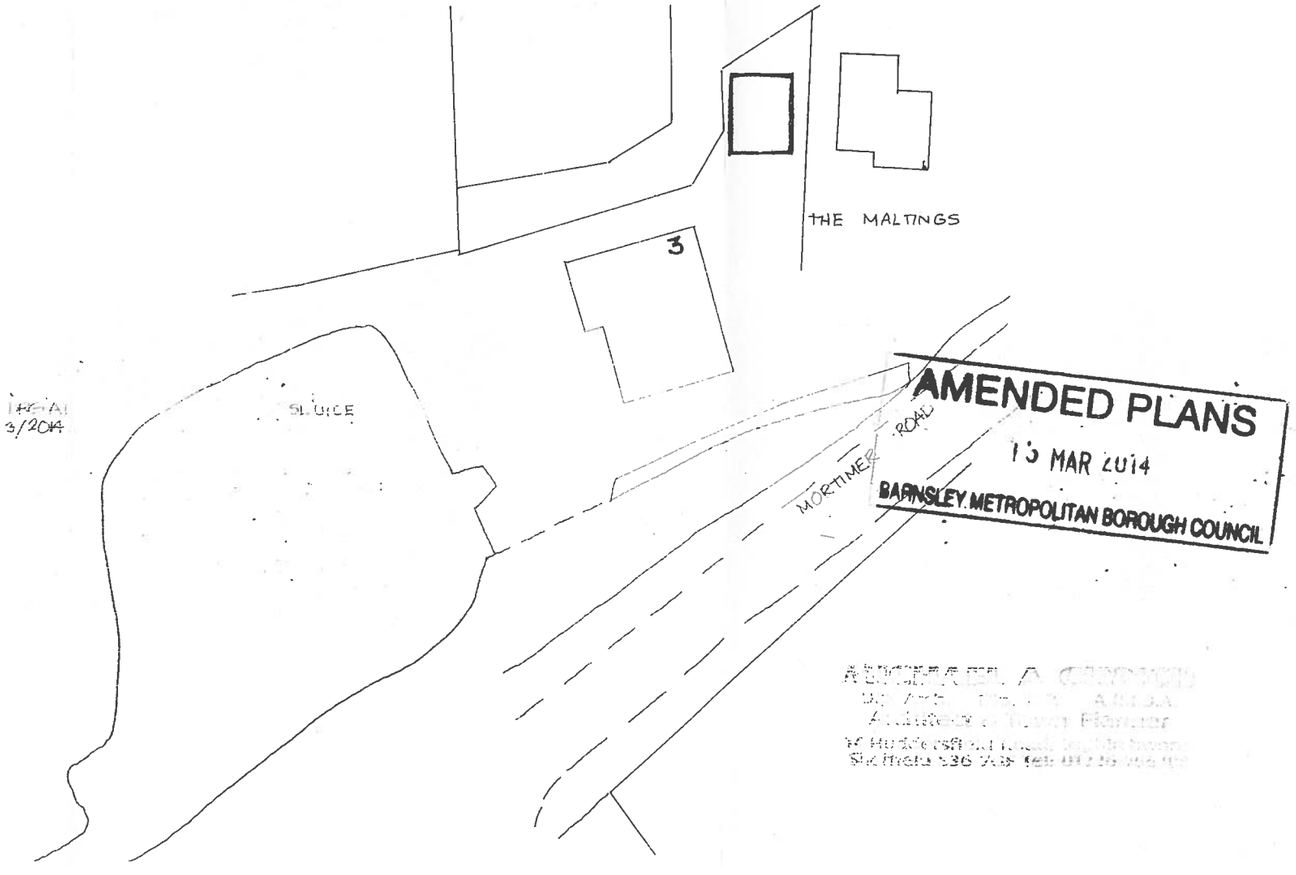

AMENDED PLANS
13 MAR 2014
BARNSLEY METROPOLITAN BOROUGH COUNCIL