


location plan @ 1:2500ft.

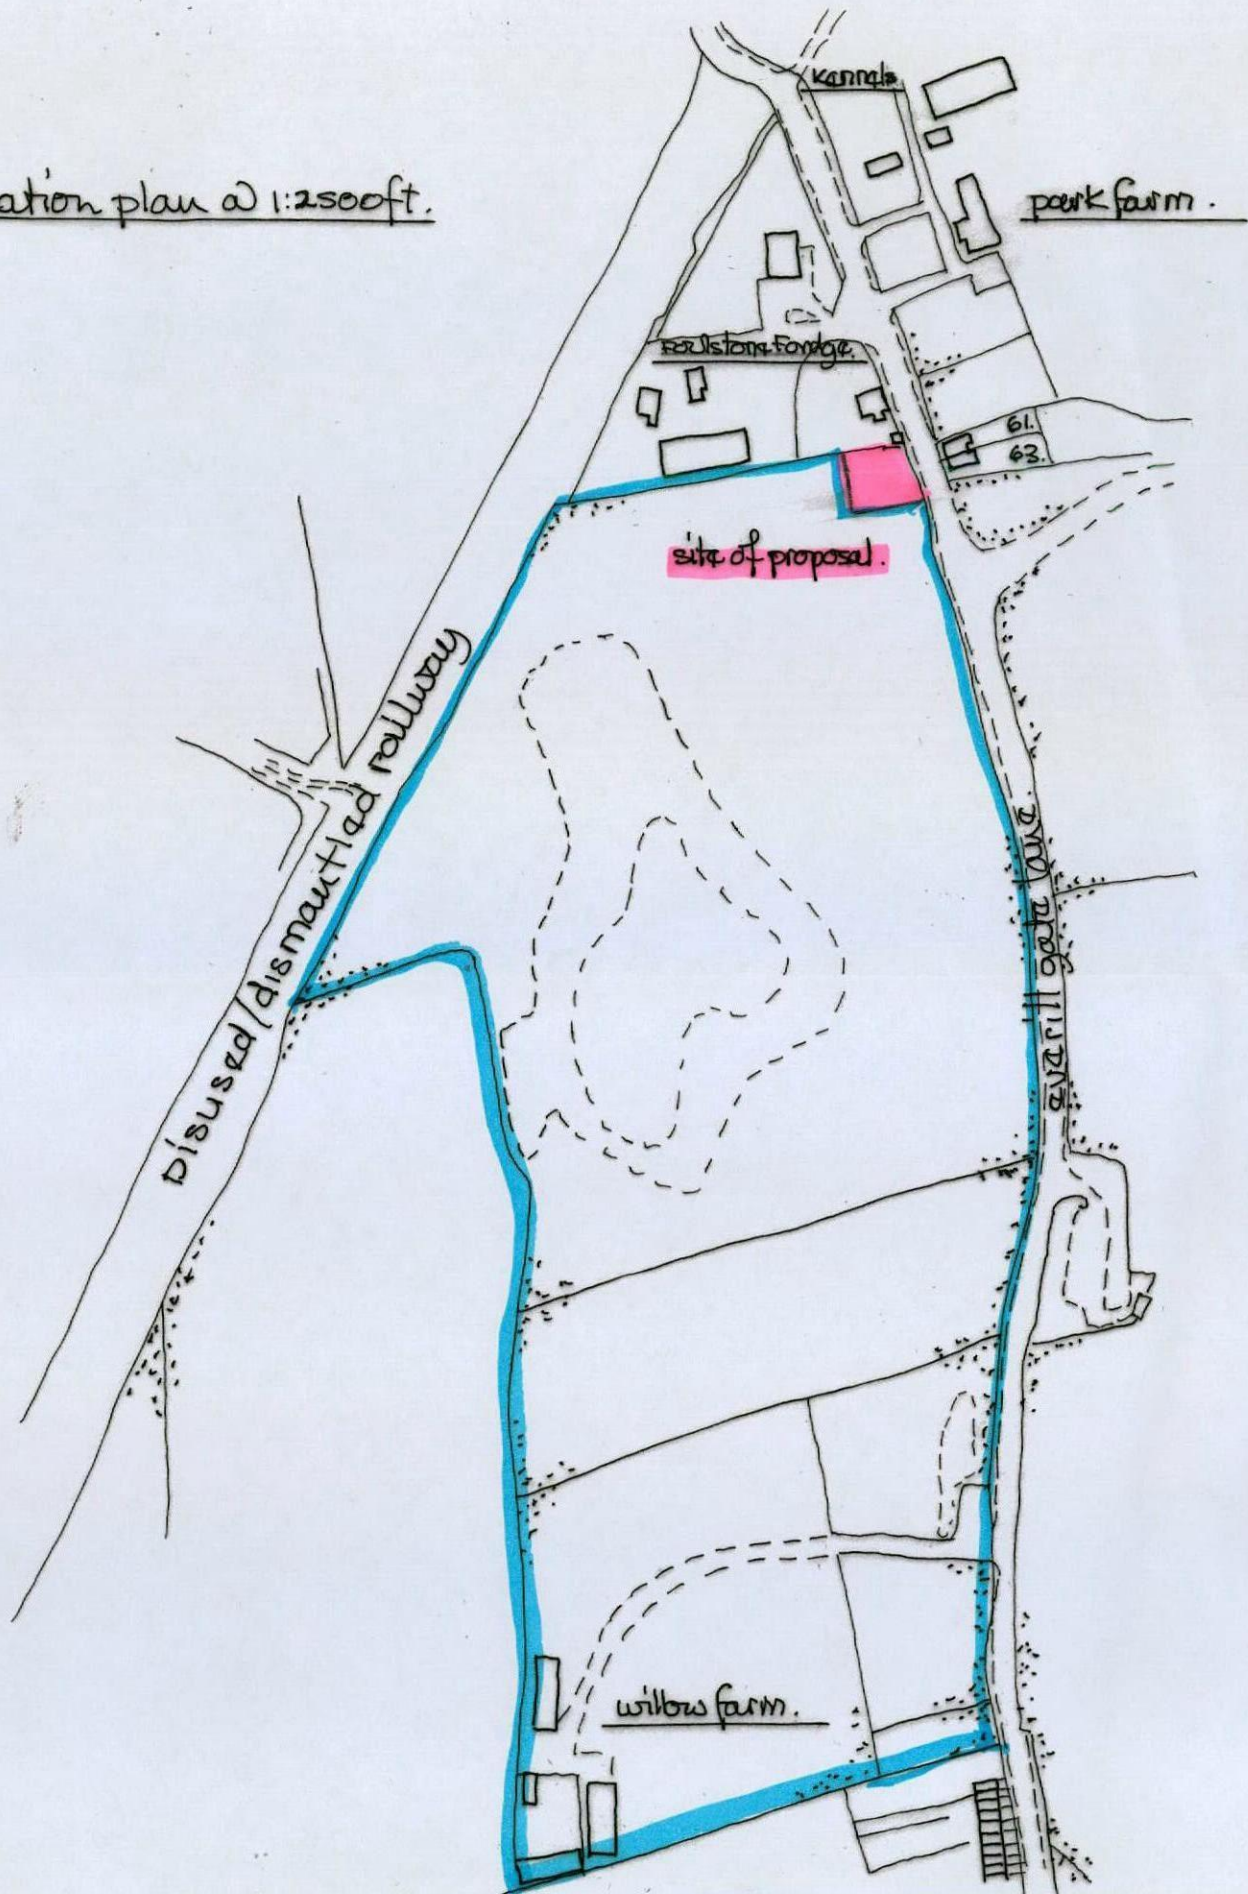

site plan at 1:500m.



61.63.

everill gate lane.

well compact hardcore.

faulstone forge.

150  $\phi$  UPVC drains to trench,  
excavated soakaway 5m min  
from all buildings sized to suit  
ground conditions.

expansion joint.

plan view (footprint is 28m x 9.14m = 60ft x 30ft).

fire safety outward opening door.



150 UPVC gutters + fall pipes.

front view  
(facing van/ gate house).

reclaimed stone

dark grey flat profile concrete tiles  
(dark grey UPVC coated sheet alt).

rear view.

scale 1:100 m.

gable/end view.

gable/end view.