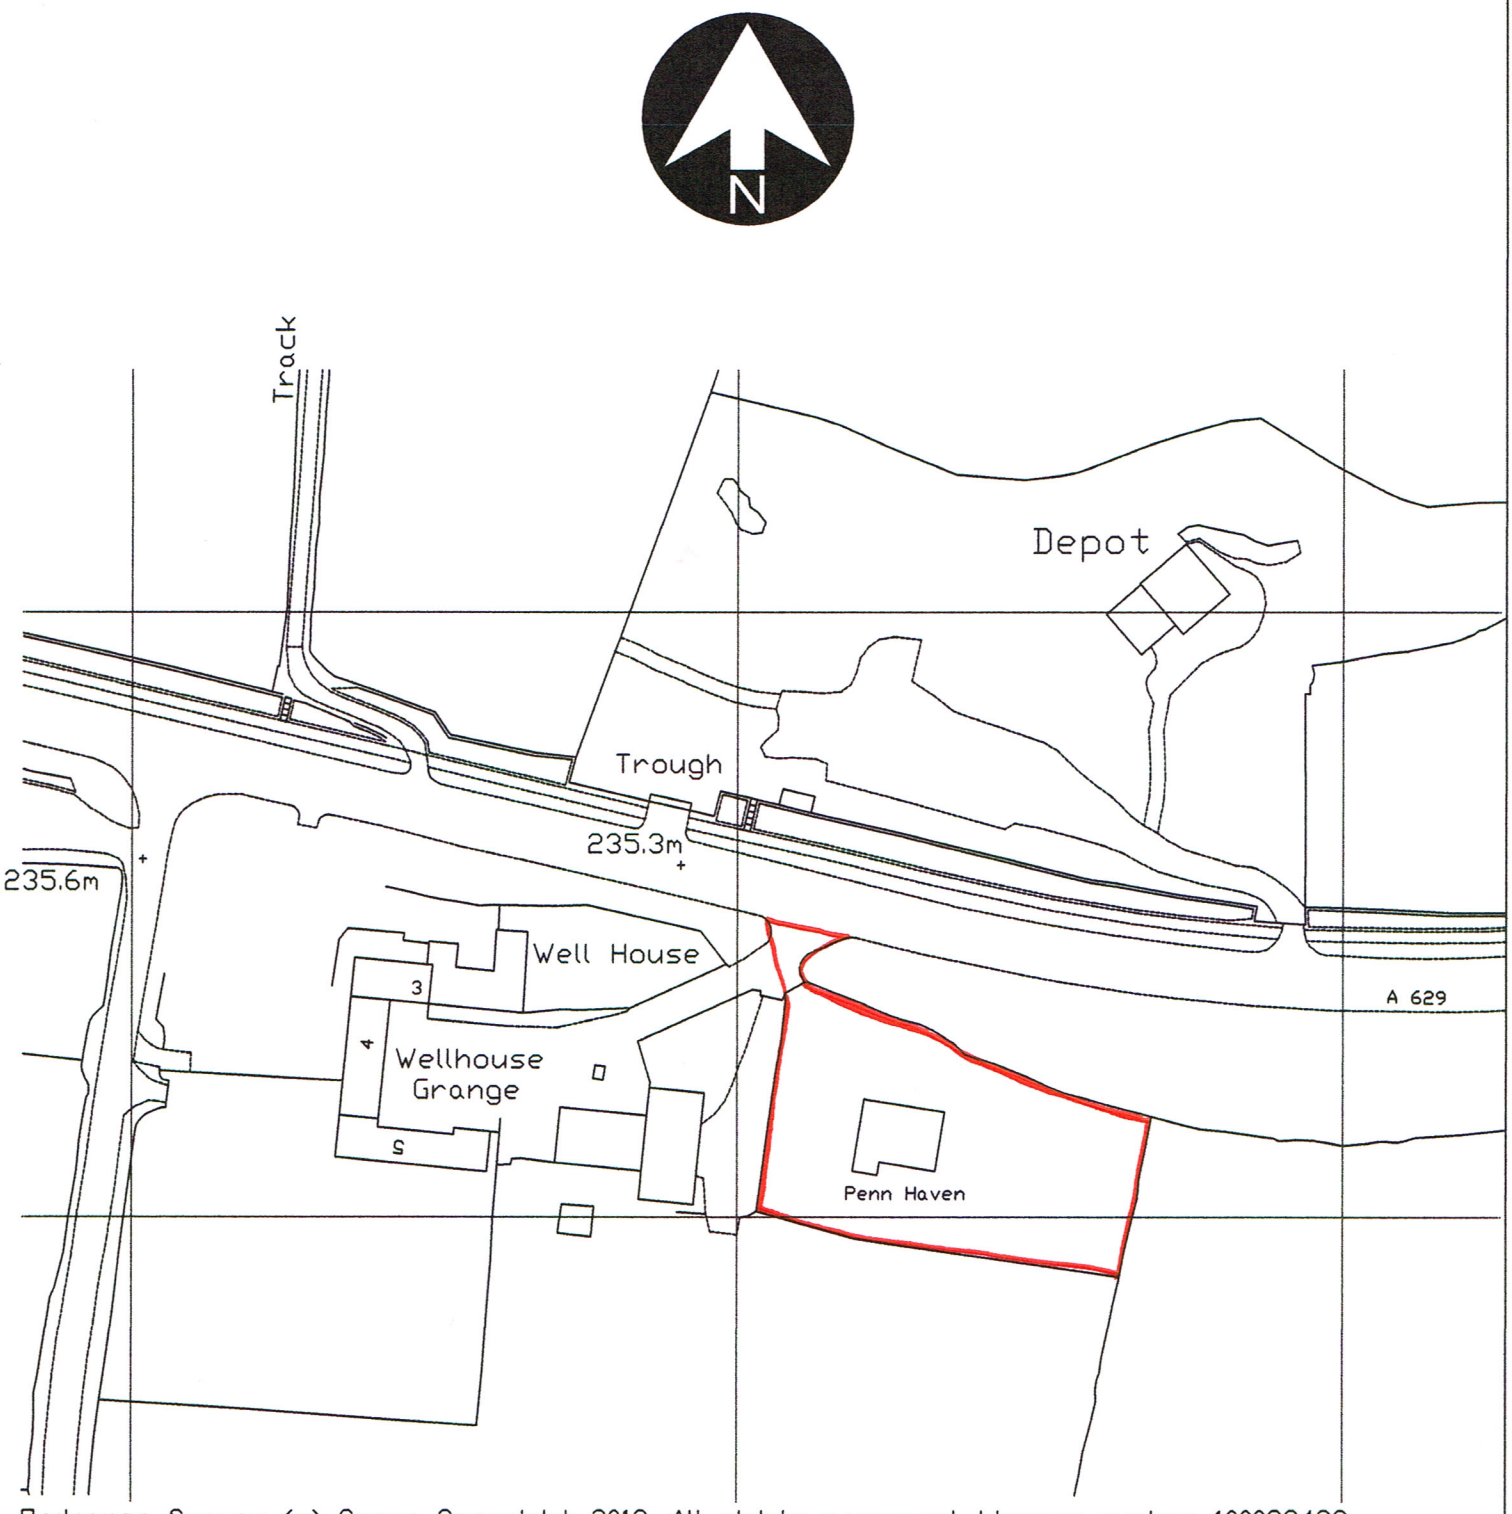


Ordnance Survey (c) Crown Copyright 2013. All rights reserved. Licence number 100022432

Ian Pick BSc (Hons) MRICS
Llewellyn House
Middle Street
Kilham
Driffield
East Yorkshire
YO25 4RL
Tel/Fax (01262) 421807
Mobile 07702814950
Ian Pick Associates

CLIENT J Salmon-Bockin c/o Broadman Ltd Wiltshire Road Hull HU4 6PA	JOB TITLE Penn Haven, Halifax Road	SCALE 1:1250	Rev -
	DWG. TITLE Location Plan	DWG. NUMBER IP/JB/01	DATE July 13