
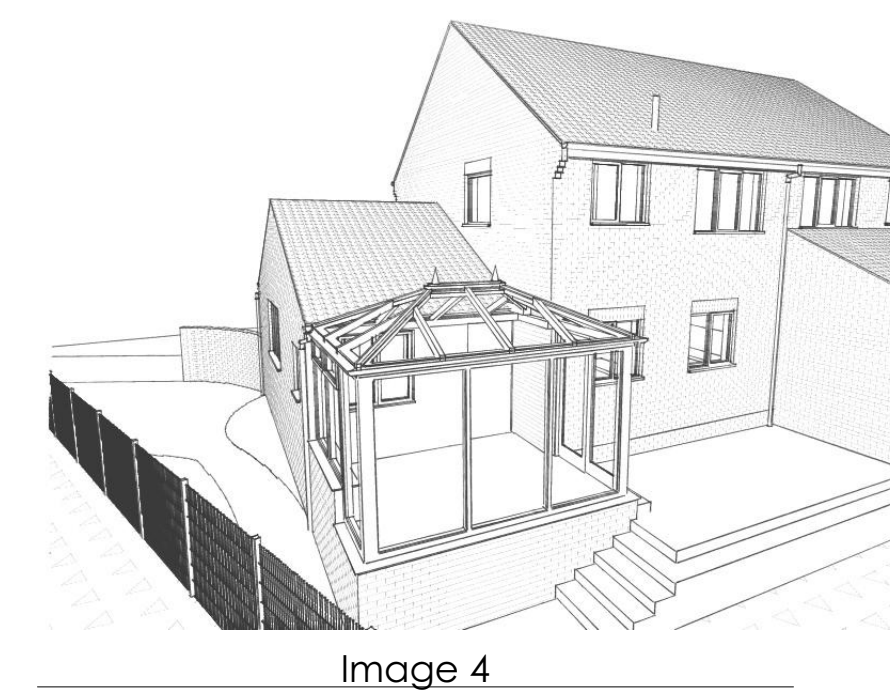
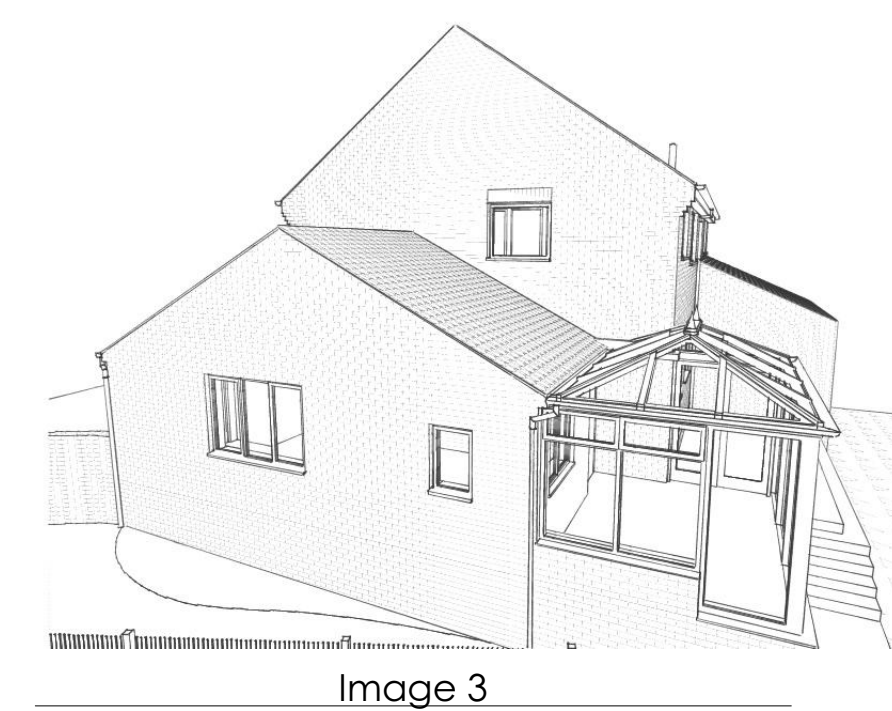
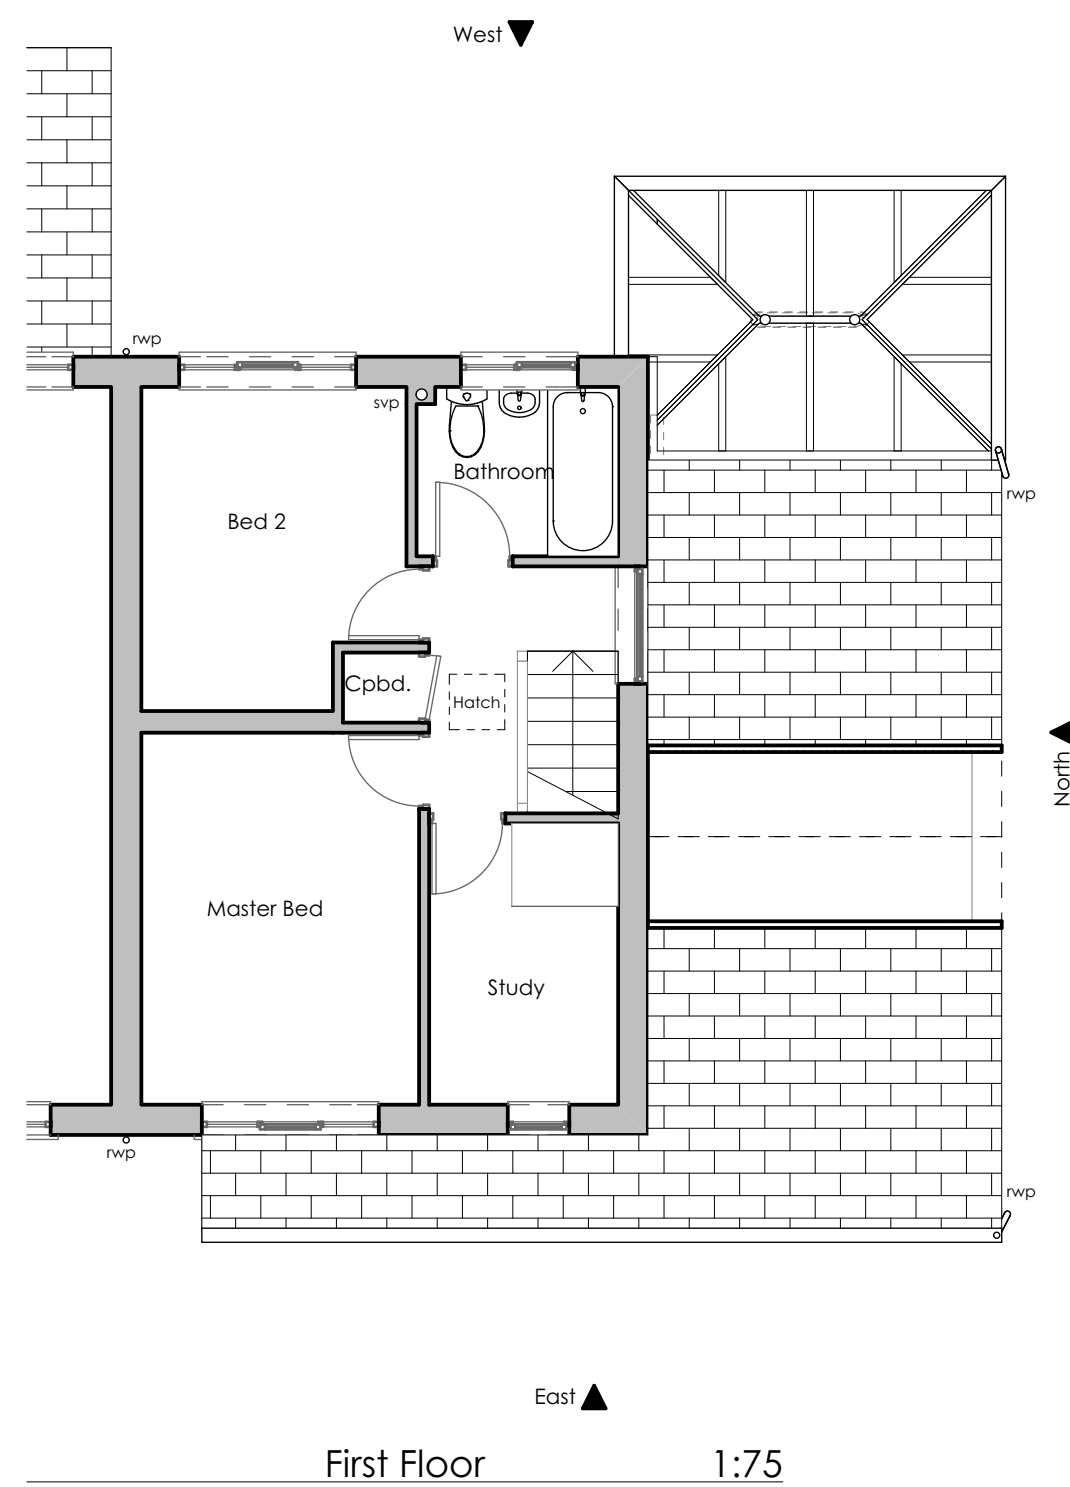
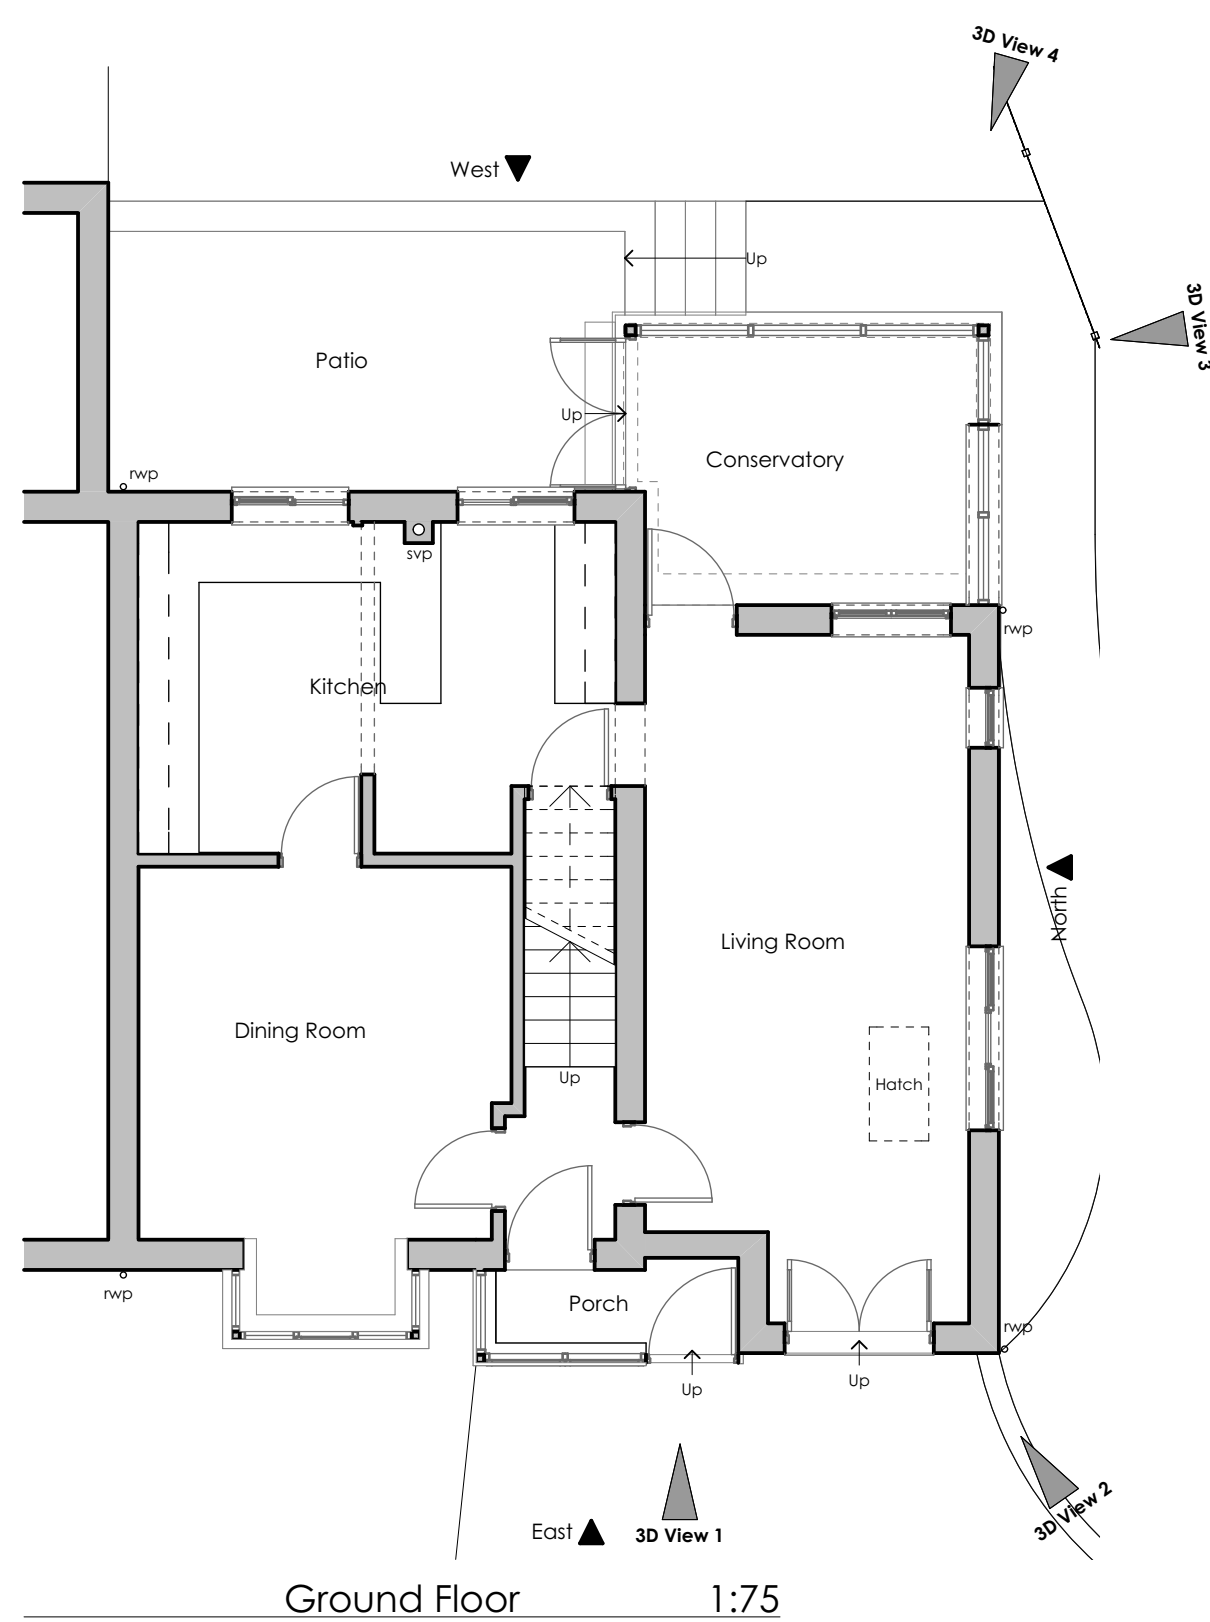
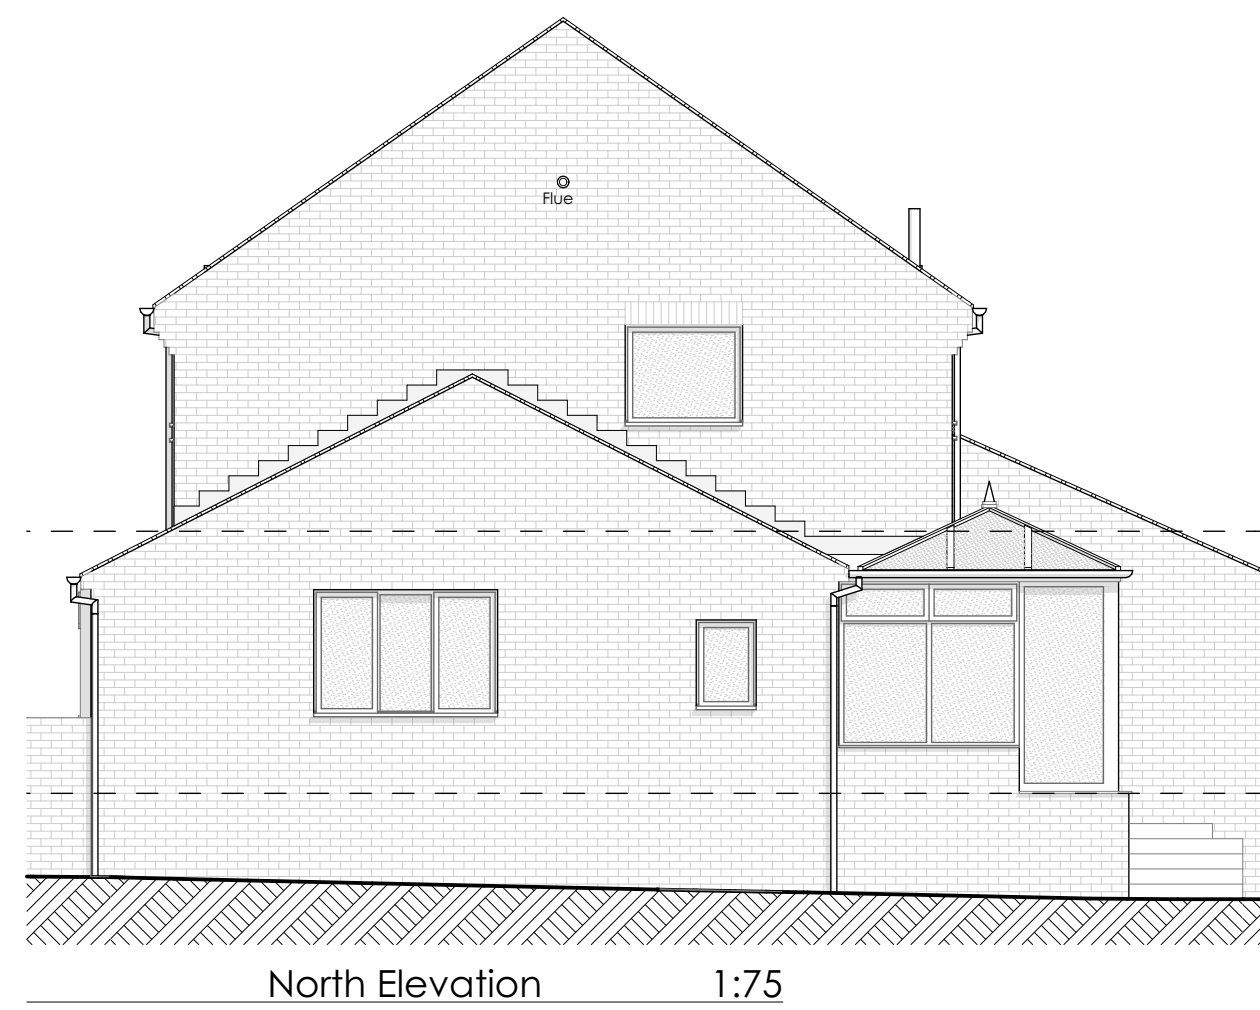


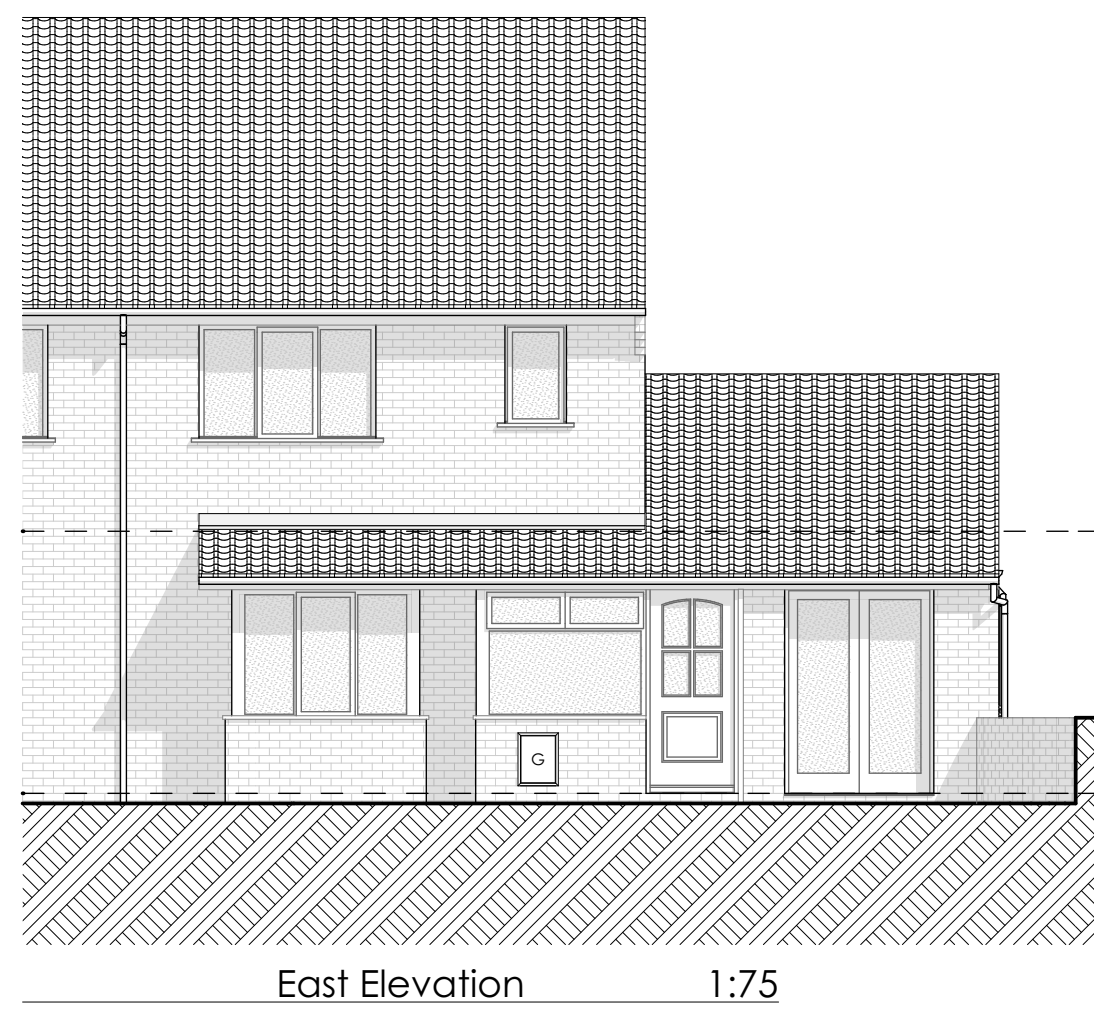

General Notes

THIS DRAWING HAS BEEN PREPARED FROM HAND MEASURED
SURVEY INFORMATION AND IS FOR INFORMATION PURPOSES ONLY.
DO NOT SCALE FROM DRAWING. USE FIGURED DIMENSIONS ONLY.
ALL DIMENSIONS MUST BE CHECKED AND VERIFIED ON SITE PRIOR
TO COMMENCEMENT OF WORK AND ARCHITECT TO BE NOTIFIED OF
ANY DISCREPANCIES.

[illegible]

Bamford Architectural Ltd.

Tel: 07725 022034
Email: enquiry@bamfordarchitectural.co.uk
www.bamfordarchitectural.co.uk