


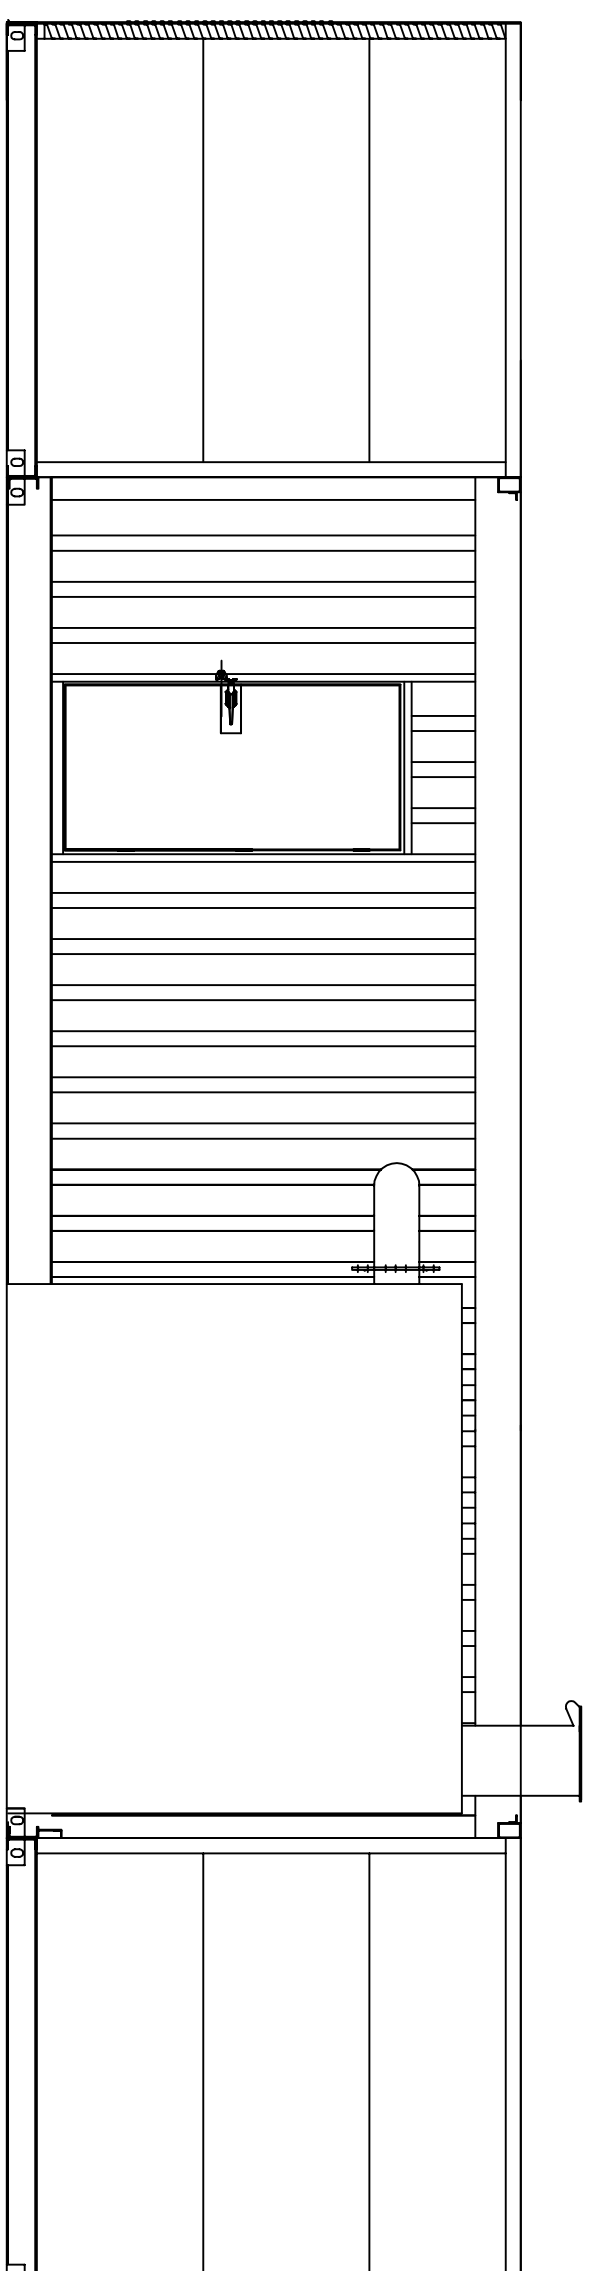
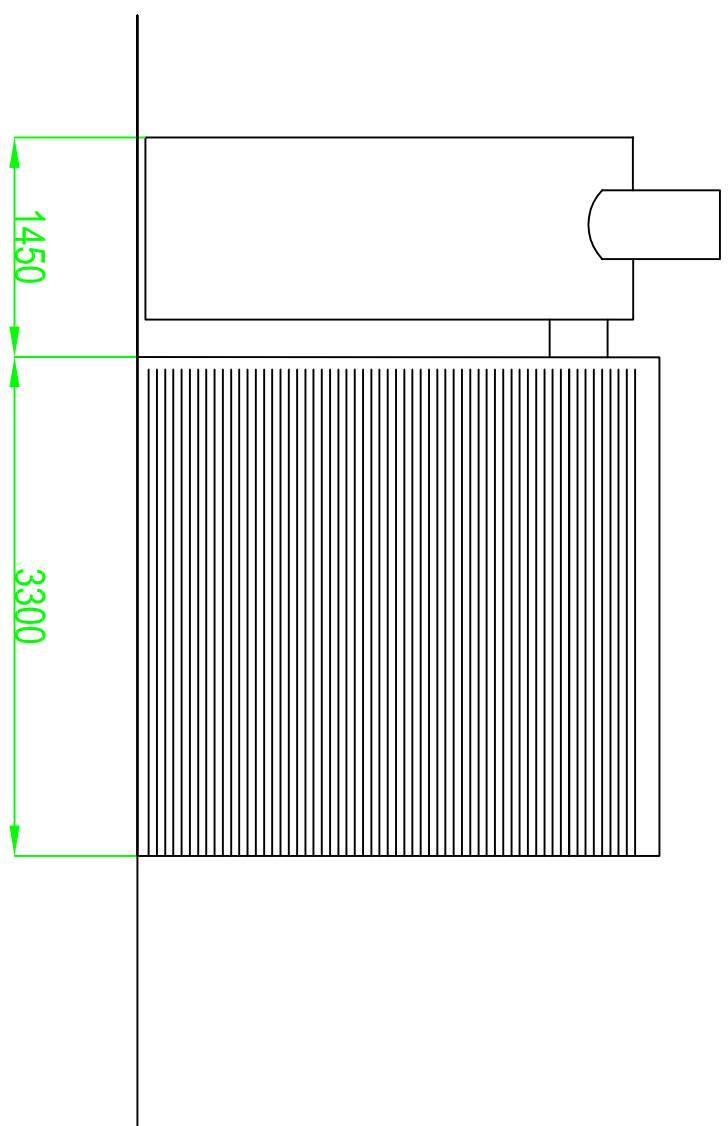
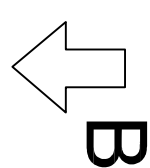


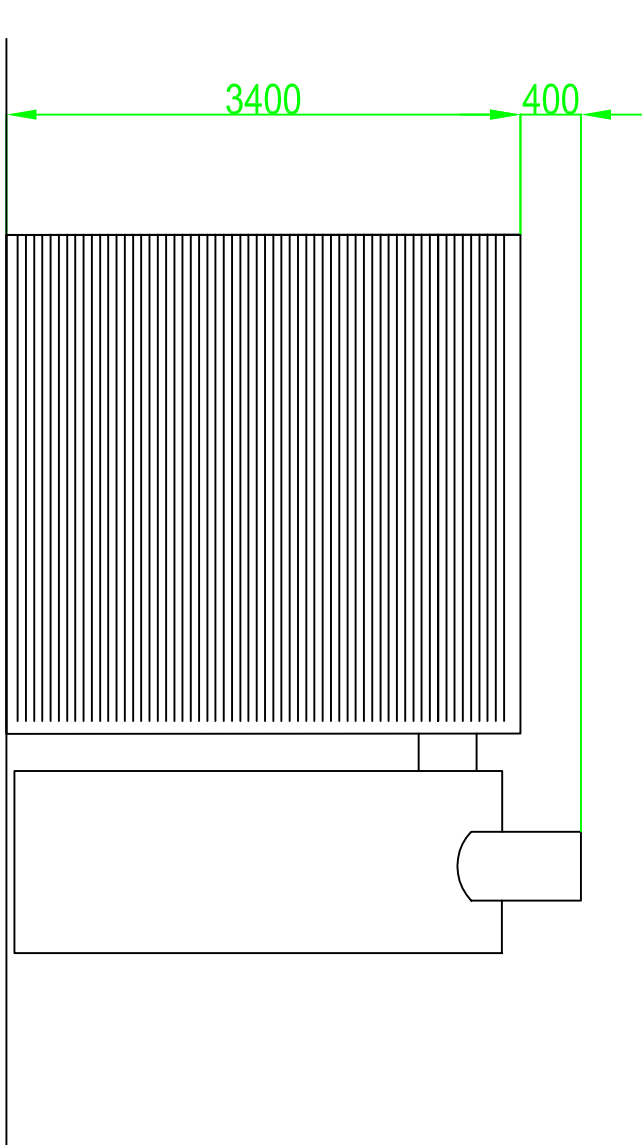



ELEVATION B

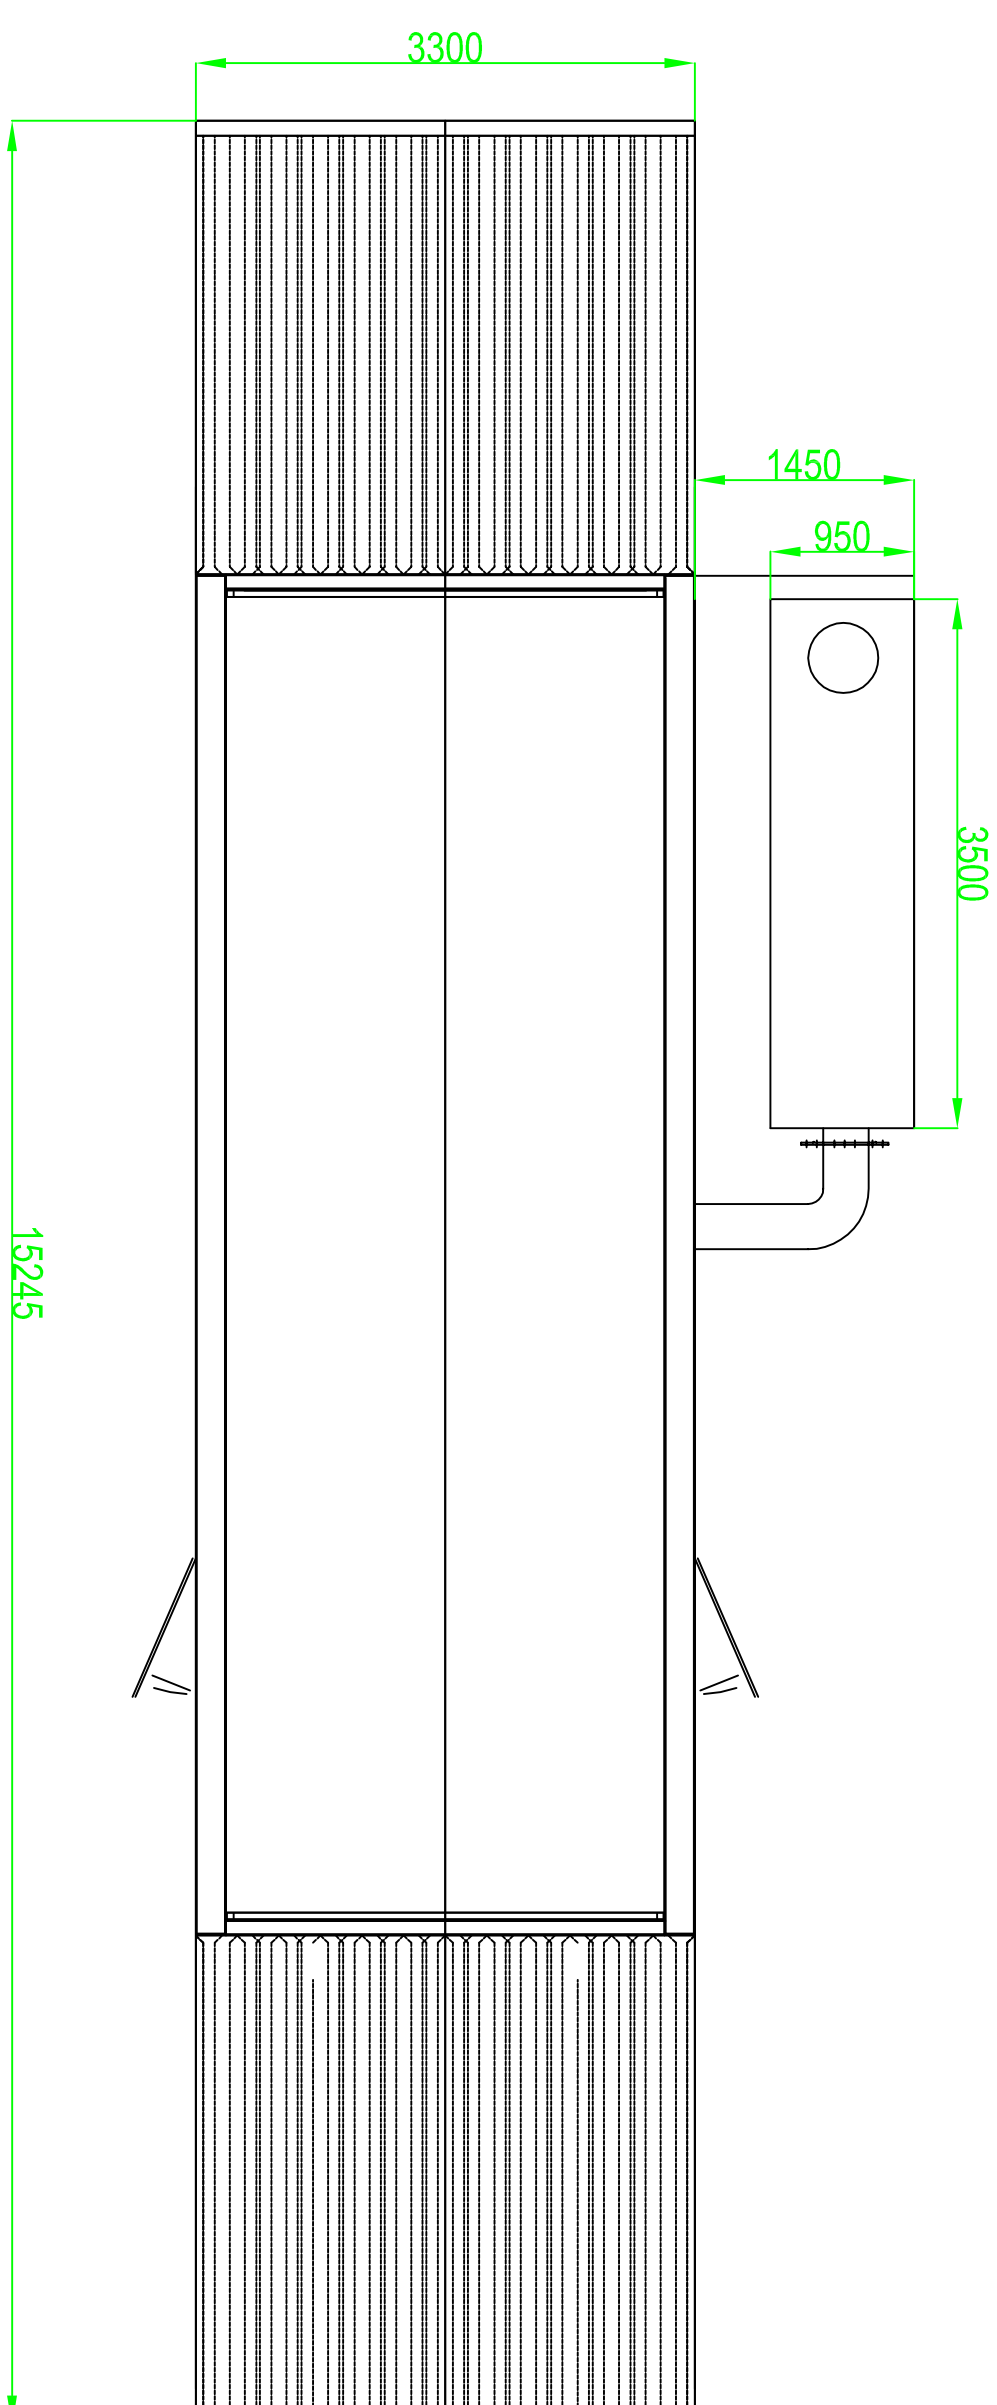

ELEVATION A

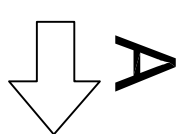

ELEVATION C

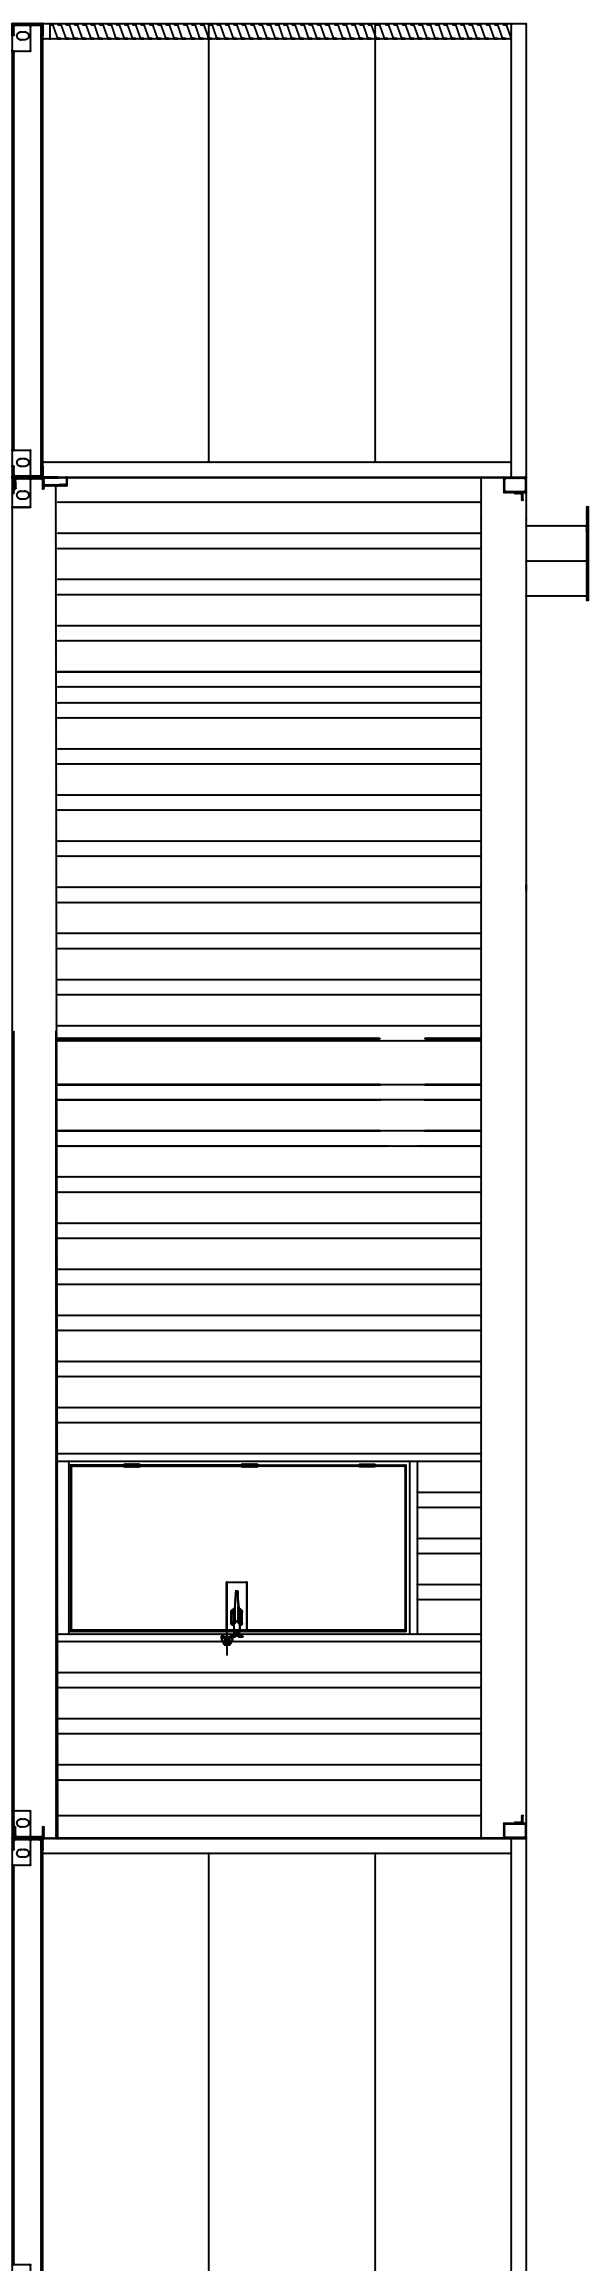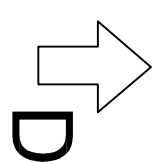

ELEVATION D

Om

5m

Scale

SCALE	1:50 @ A1	STAIRFOOT, OAKS LANE, BARNLEY, S71 1HT										
DATE	05/08/16	GRID REFERENCE: SE 364060										
DRAWN	KCMM											
CHECKED	AJ											
APPROVED	GJ	15.245M GENERATOR CONTAINER										
		ISSUE	DATE	ISSUE	DATE	ISSUE	DATE	ISSUE	DATE	ISSUE	DATE	CLIENT
										A	06/09/16	PEARL POWER CONNECTIONS LIMITED
		BASED ON CIAT DWG NO: DS01										
		DWG. NO. G000281-1008-A_D07										
