
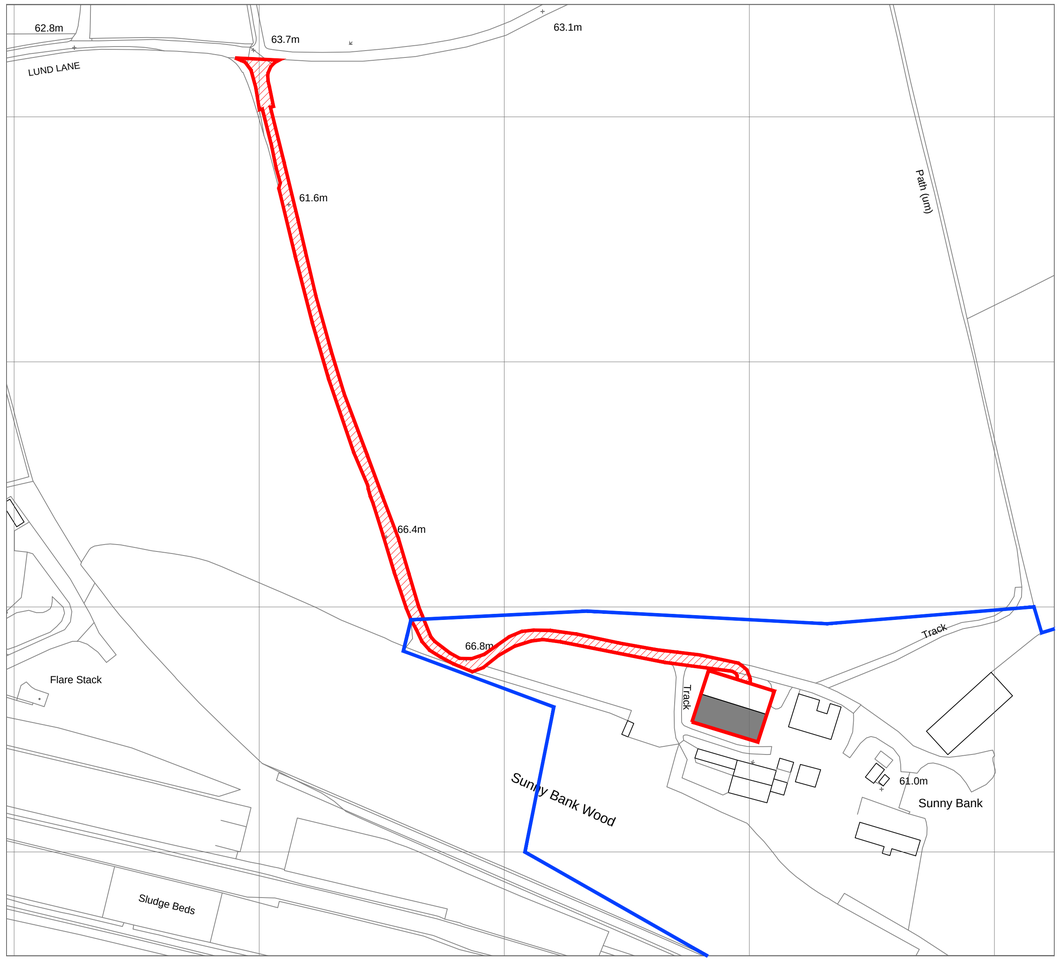


LOCATION PLAN
Scale 1:1250

© Crown copyright 2019 Ordnance Survey 100053143

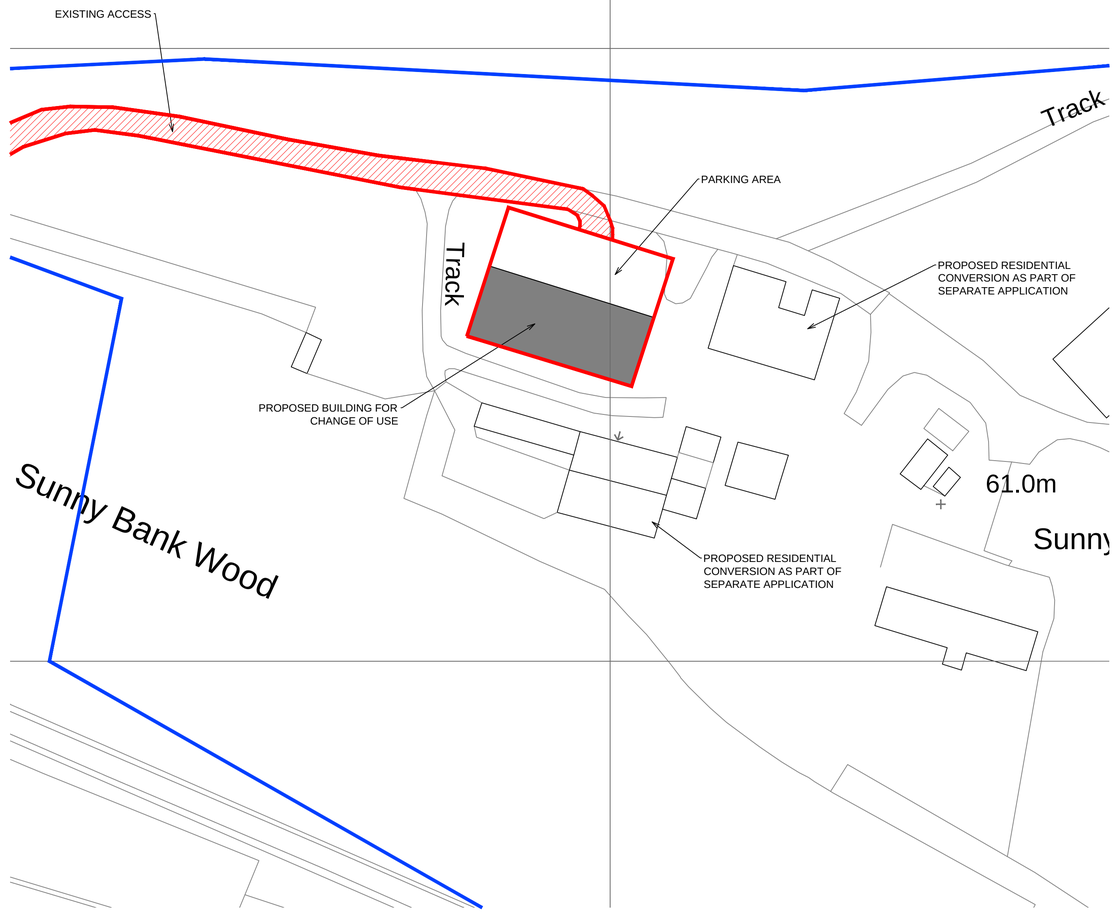

BLOCK PLAN
Scale 1:500

1:1250
0 50 m 100 m 150 m 200 m 250 m
0 10 m 50 m 100 m
1:500

N
W E
S

Ownership Boundary
Site Boundary
Site Access

Prism Agriculture Ltd

Sunny Bank Farm, Lund Lane,
Lundowood, Barnsley, S71 5PE

NO.	REVISION	DATE

Mr Lidster

Class R

Site Location Plan and Block Plan

DRAWN	CHECK		SIZE	SCALE	DATE	DRAWING NO.	REVISION
ND	TW		A1	AS SHOWN	Feb' 19	200.09	