
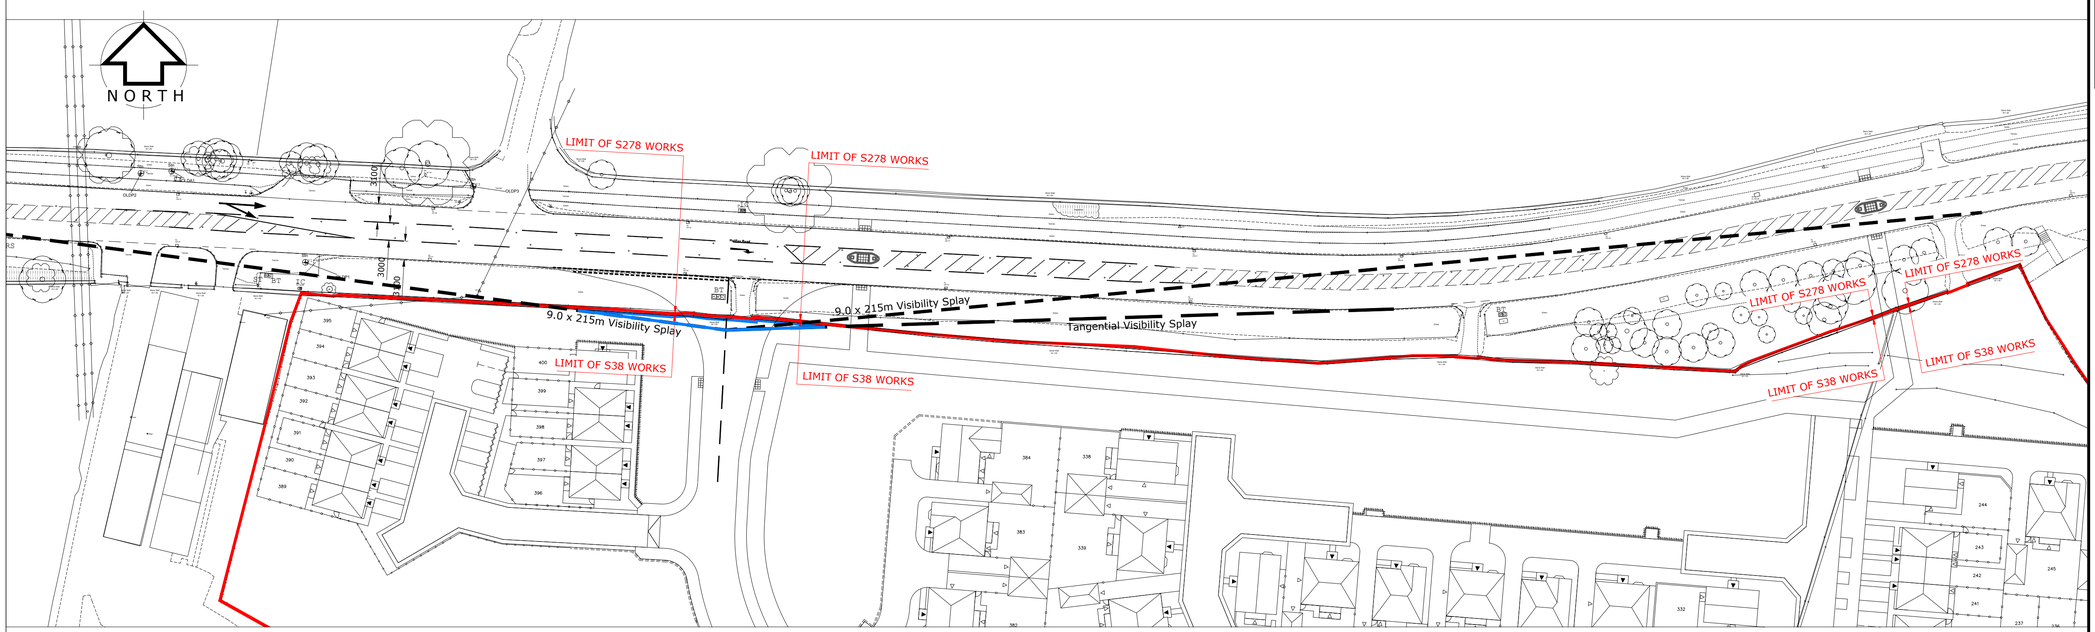


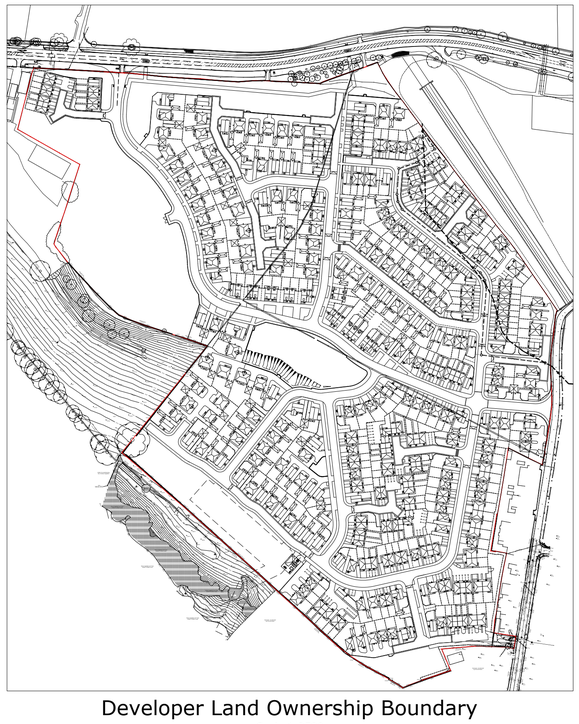

Developer Land Ownership Boundary

Scale 1:2500

Health and Safety Notes/CDM Regulations 2015

In line with the above regulations we are obliged to inform the Contractor of the abnormal risks that may be encountered in the construction of these works. As part of the design process all the salient health & safety aspects are given full consideration and these are observed within the designs viewed on this document. Although considerable effort is undertaken to eliminate risks, the very nature of the project gives rise to some hazards and risks.

Significant risks that cannot be eliminated by design and could not be foreseen by a competent contractor are noted in the risk assessment boxes on the drawings.

S278 AGREEMENT LEGEND

Proposed development site boundary.

Extent of land to be dedicated as highway.

Rev	Description	By	Date

Client:

Barratt Yorkshire West

Project Title:

Well House Lane,
Penistone

Drawing Title:

Section 278 Agreement
Land Dedication Plan

Scale	Date
1:500 @ A1	06.08.21

Drawing No	Revision	Status
4619-C-D7-09	0	Approval

iD Civils Design
Consulting Engineers

Geo
Structures
Civils

North East & Yorkshire:
Aske Stables, Aske, Richmond,
North Yorkshire, DL10 5HG
t: 01748 889015
f: 01565 740263

North West & Midlands:
Caledonian House,
Tatton Street, Knutsford,
Cheshire, WA16 6AG
t: 01565 755557
f: 01565 740263